


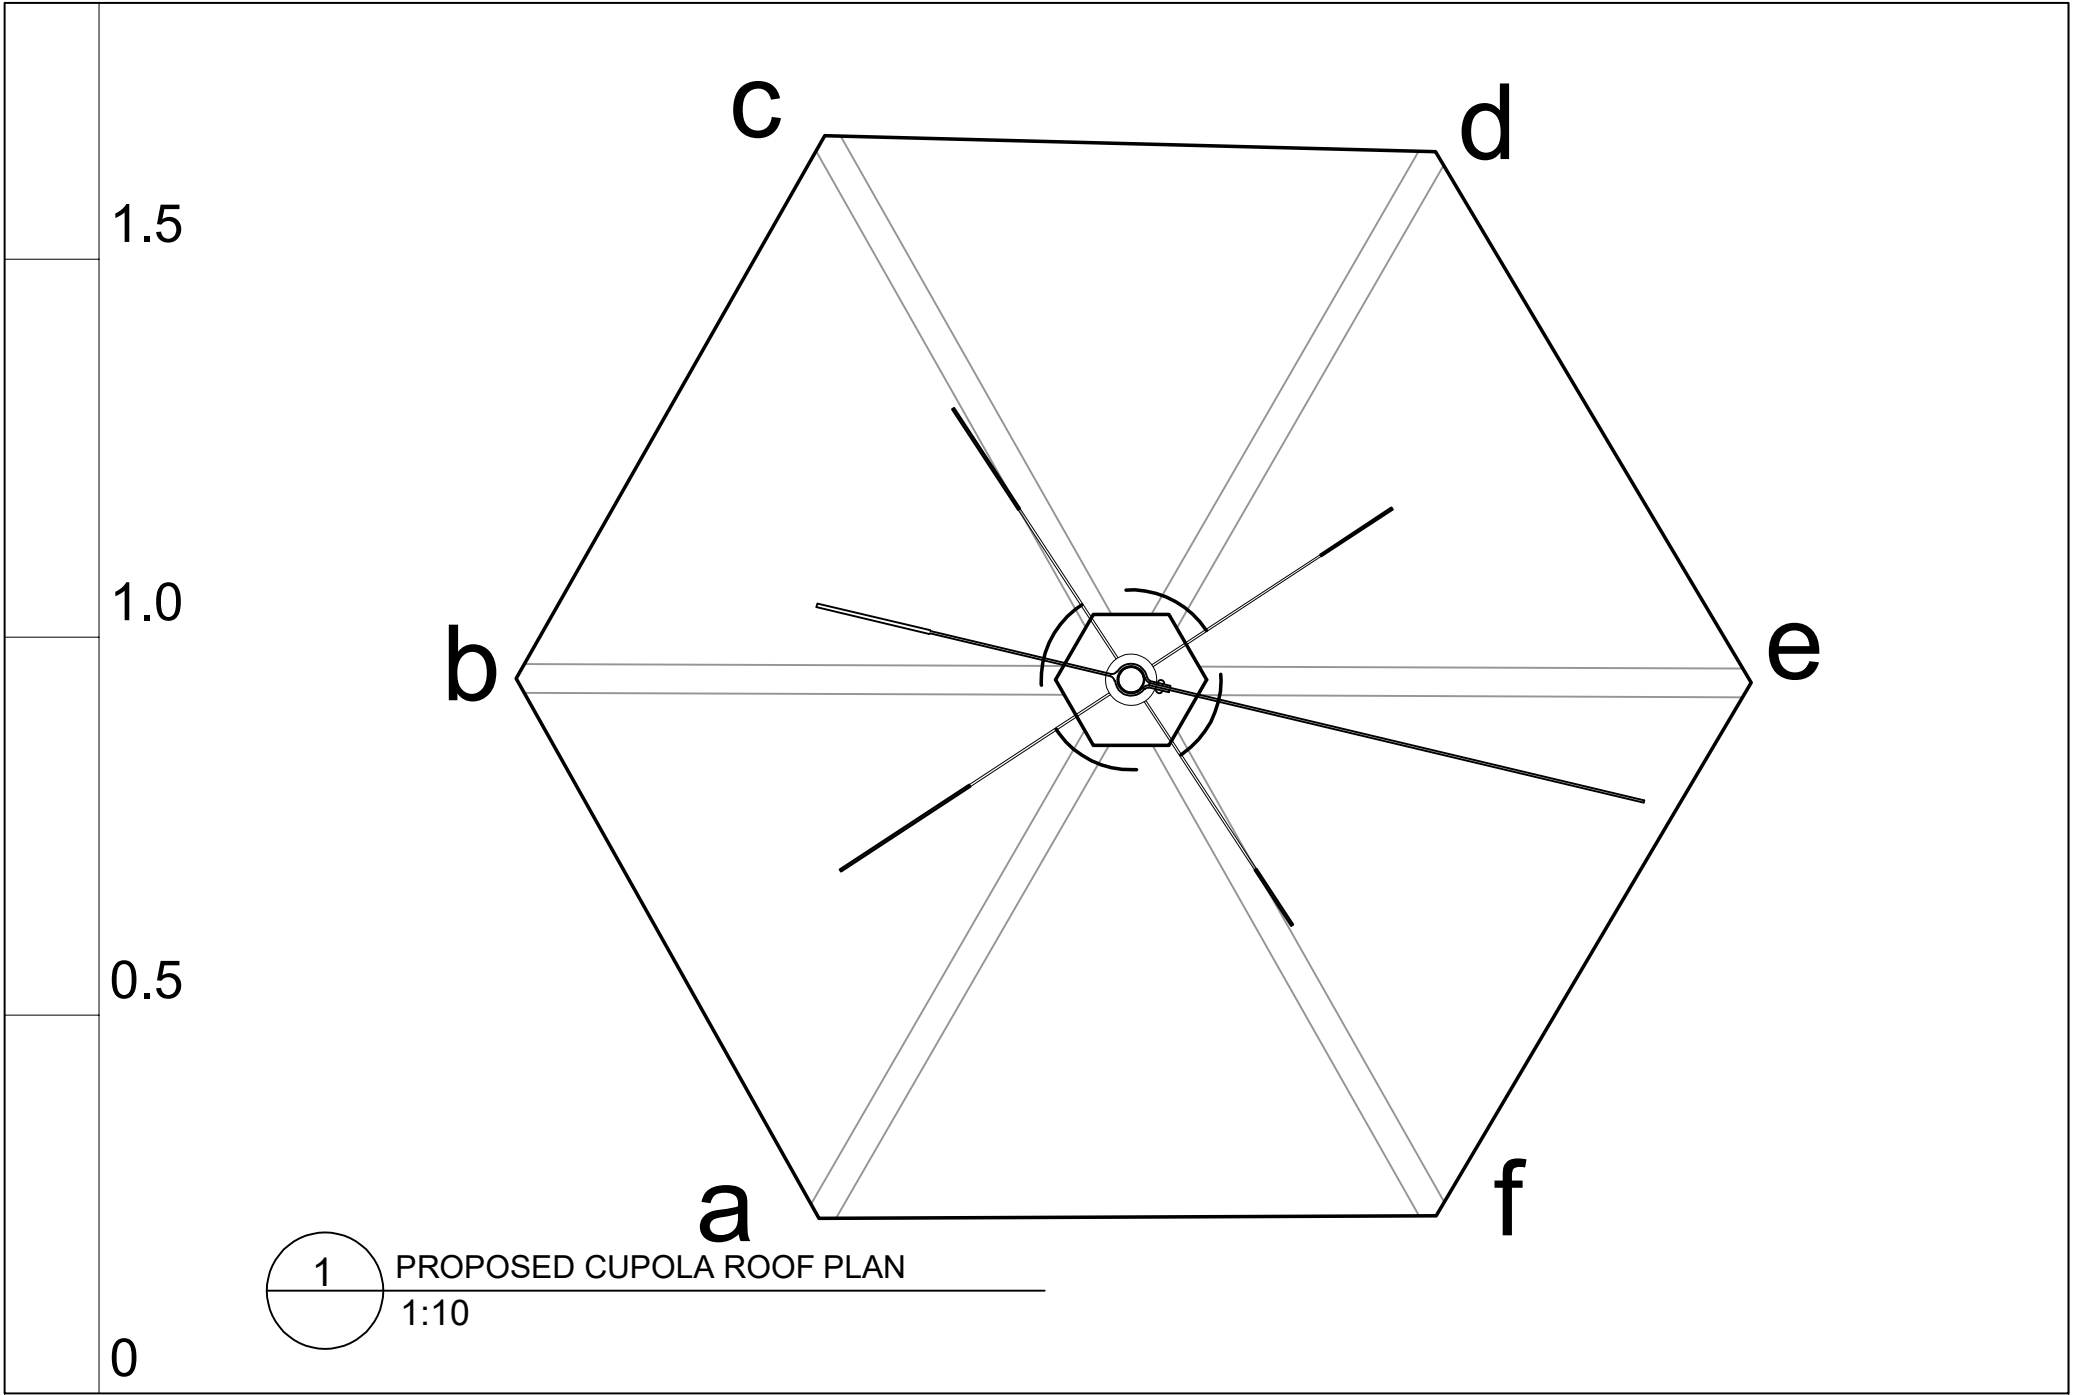

Project
GAD'S HILL SCHOOL, HIGHAM
GAD'S HILL PLACE REPAIRS

Client
GAD'S HILL SCHOOL

Rev. Date By Notes

Copyright belongs to Clay Architecture Ltd. All dimensions are to be verified by the contractor before commencing works.

clay architecture
Great Lines Studios, Marlborough Road, Gillingham, Kent ME7 5HB

T: 01634 573 017
www.clayarchitecture.com
E: design@clayarchitects.com

Title
CUPOLA REPAIRS
CUPOLA ROOF PLAN
Drawing No. 5284/PL/152

Scale 1:10 @ A3 size
Date 29/08.2023
Drawn GEN Authorised CP
Revision /