


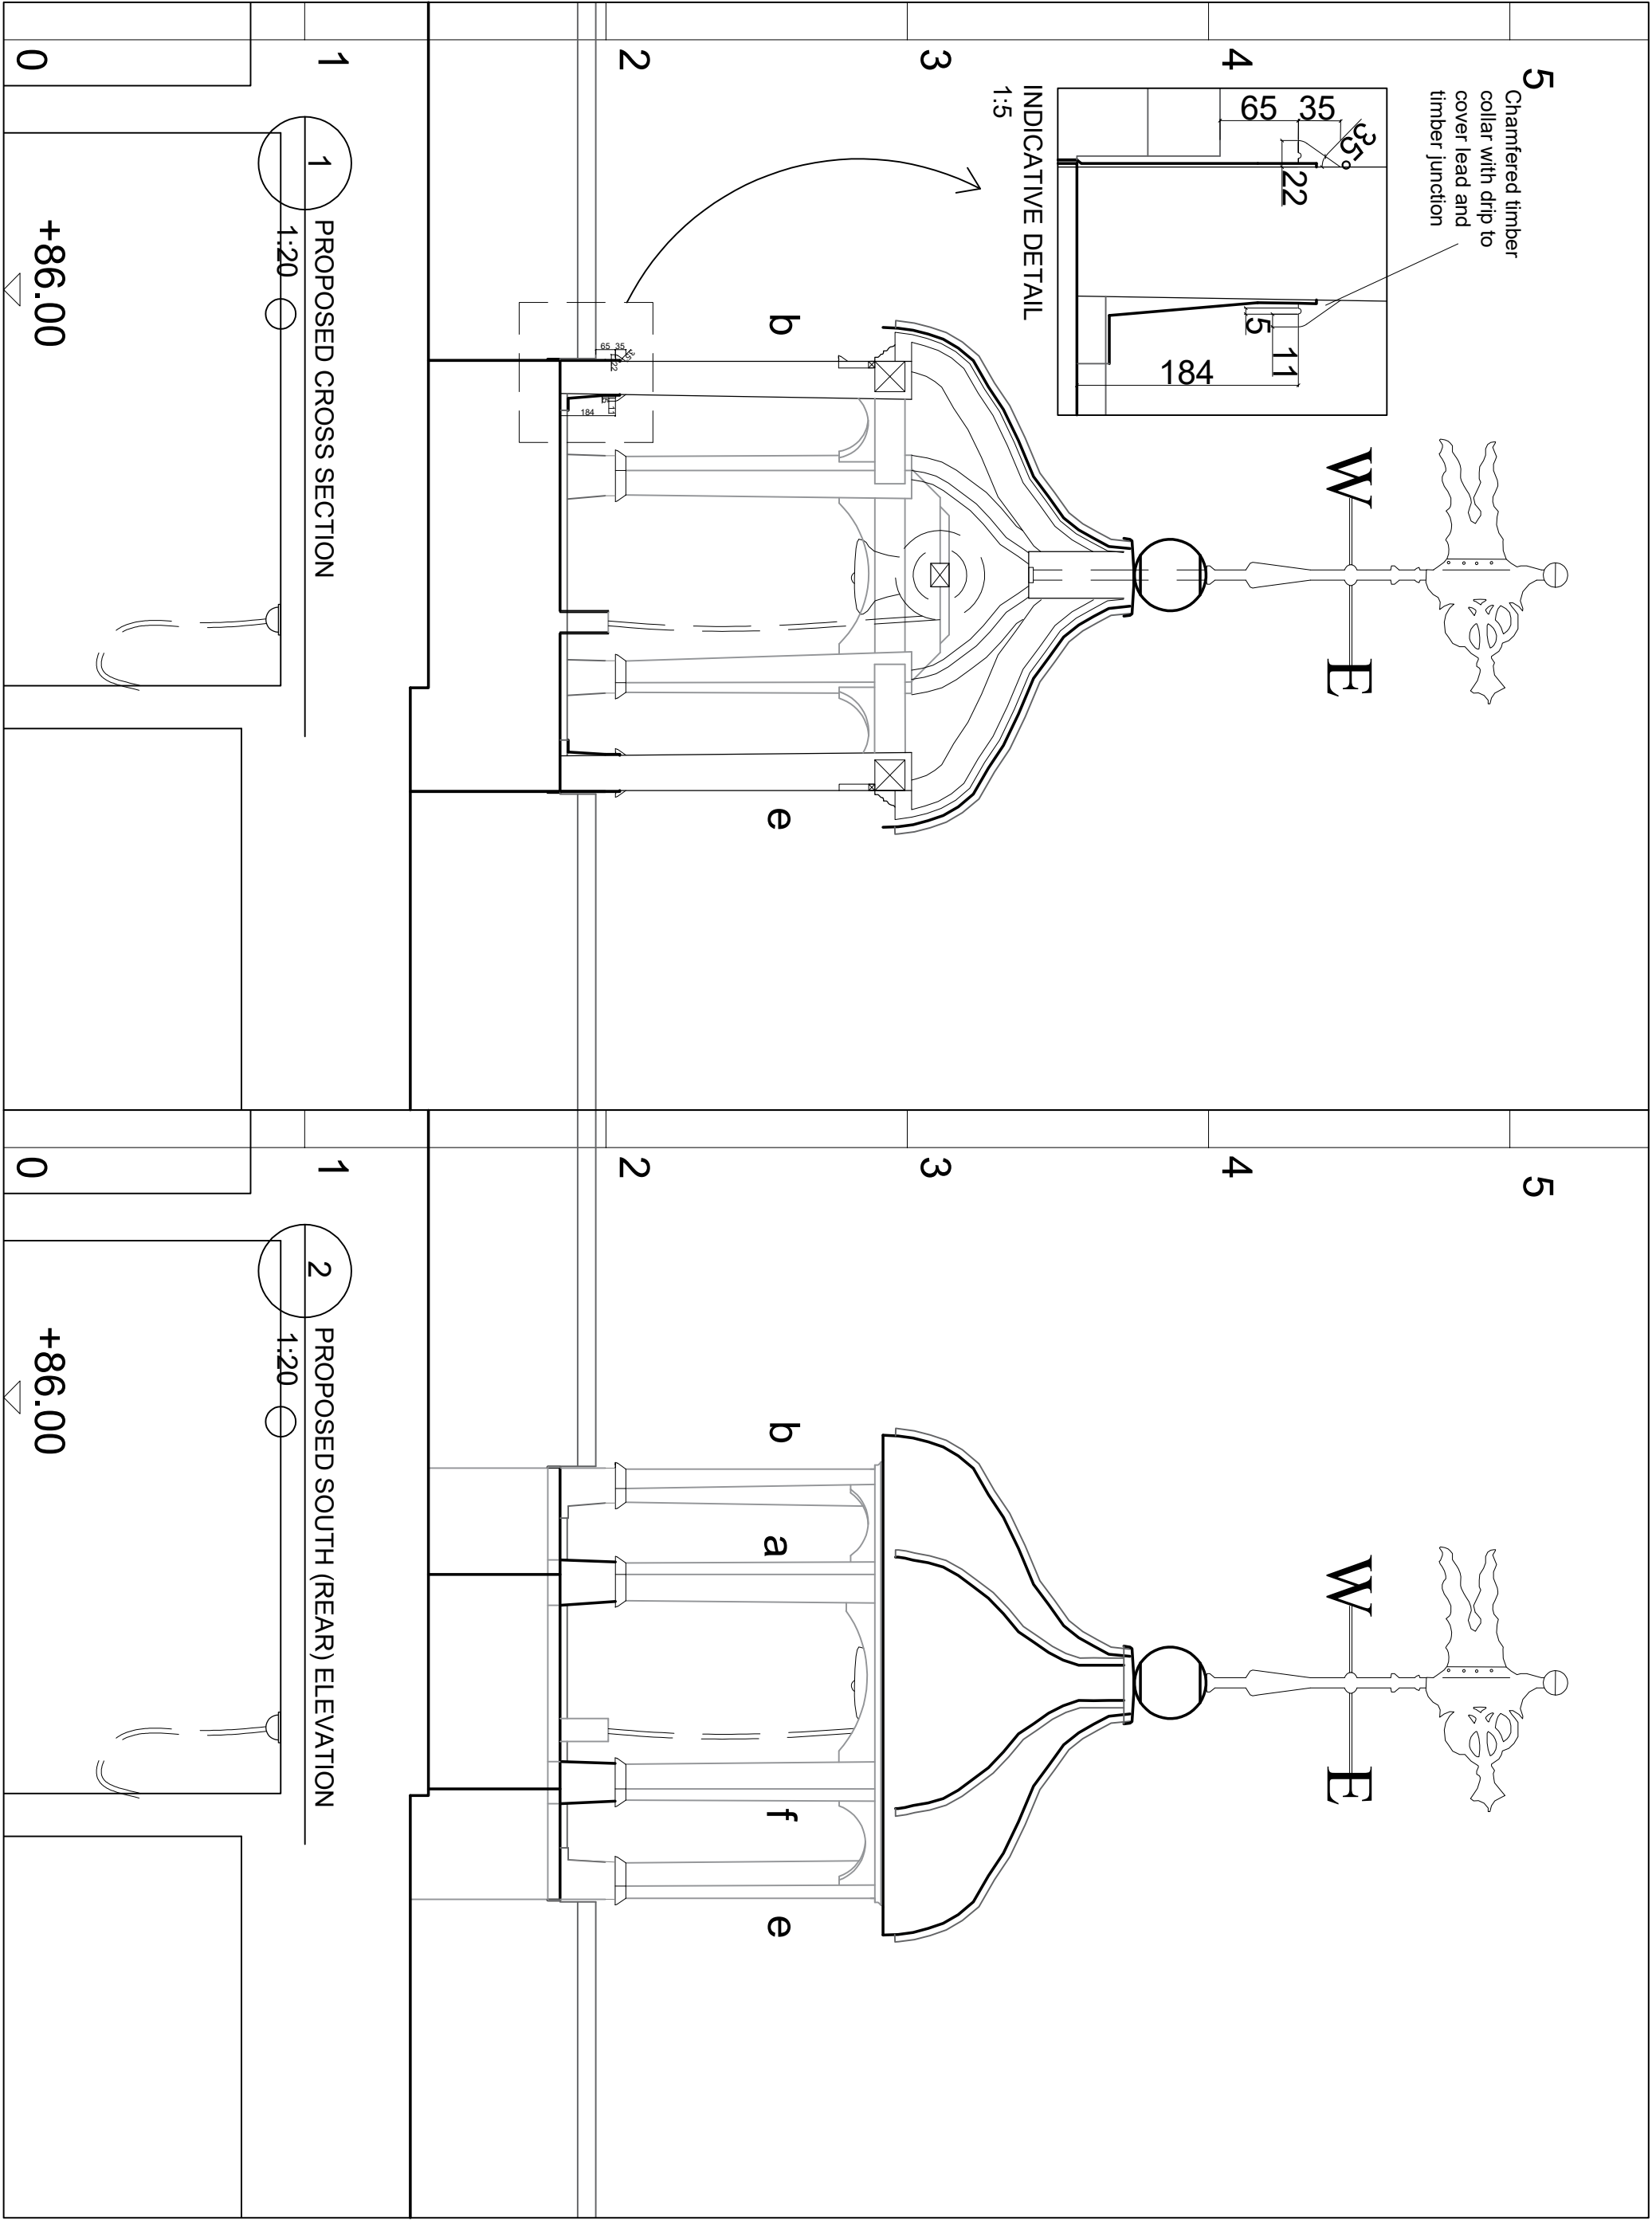

Project
GAD'S HILL SCHOOL, HIGHAM
GAD'S HILL PLACE REPAIRS

Client
GAD'S HILL SCHOOL

Copyright belongs to Clay Architecture Ltd. All dimensions are to be verified by the contractor before commencing works.

clay architecture
Great Lines Studios, Marlborough Road, Gillingham, Kent ME7 5HB

T: 01634 573 017
www.clayarchitecture.com
E: design@clayarchitects.com

Title
CUPOLA REPAIRS
EXISTING SECTION AND REAR ELEVATION
Drawing No. 5284/PL/154

Scale 1:20 @ A3 size
Date 29/08/2023
Drawn GEN Authorised CP
Revision /

Rev. Date By Notes