


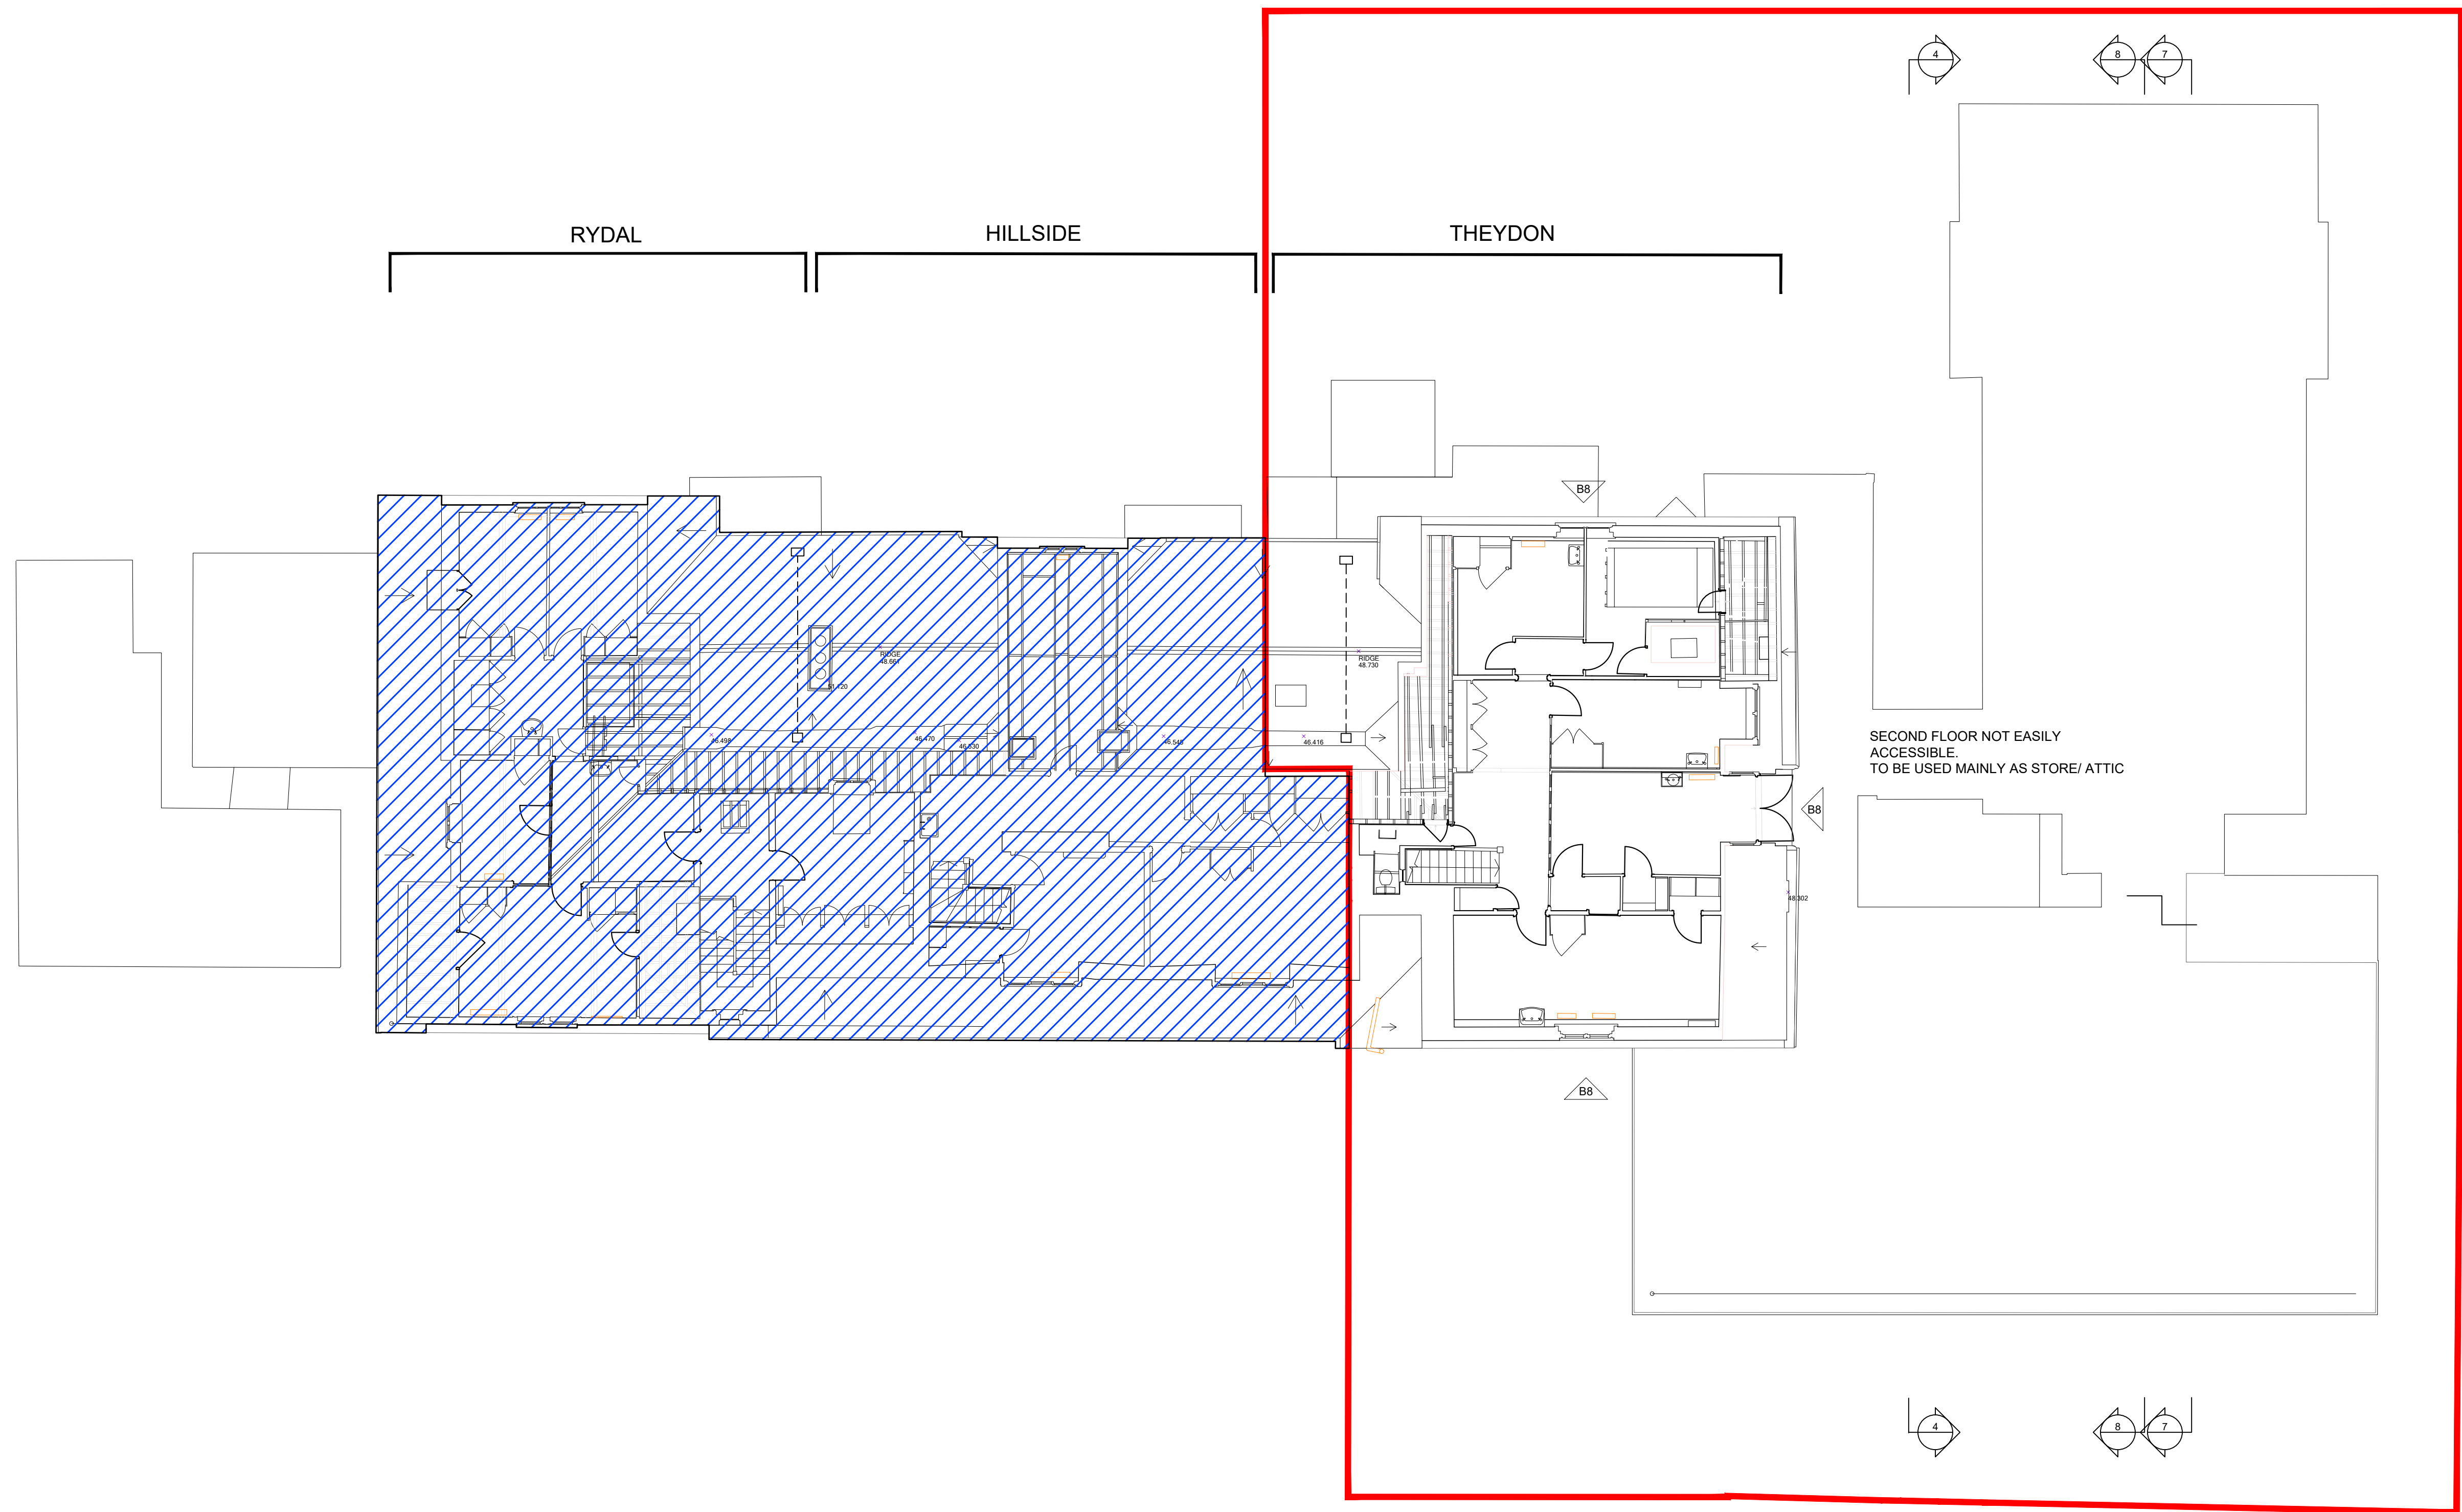

NOTES

- Existing BUILDING ELEMENT KEY
- B1 - Black EPDM single ply roofing membrane
 - B2 - Standing seam zinc roofing and cladding
 - B3a - Cork
 - B3b - Insulated render
 - B4 - Double glazed aluminum/timber composite windows and doors
 - B5 - Brise Soleil
 - B6 - Photovoltaic panels
 - B7 - Rooflights
 - B8 - Double glazed timber windows and doors

clayarchitecture
FOR PLANNING
ISSUE DATE: 08/01/24

B 08.01.24 MJ Scale bar and north pointer added

A 15.12.23 CP Design development

Rev. Date By Notes

Copyright Clay Architecture Ltd
All dimensions are to be verified by the contractor before commencing works

Project
CONVENT OF MERCY, GRAVESEND
PROPOSAL FOR DOWNSIZING
Client
SISTERS OF MERCY

clayarchitecture
Great Lines Studios, Marlborough Road, Gillingham, Kent ME7 5HB
T: 01834 573 017
www.clayarchitecture.com
E: design@clayarchitects.com

Title
PLANNING
Proposed Second Floor Plan
Drawing No.
5285/PL/133

Scale
1:100
@ A1 size
Date
05/06/2023

Revision
B
Authorised