




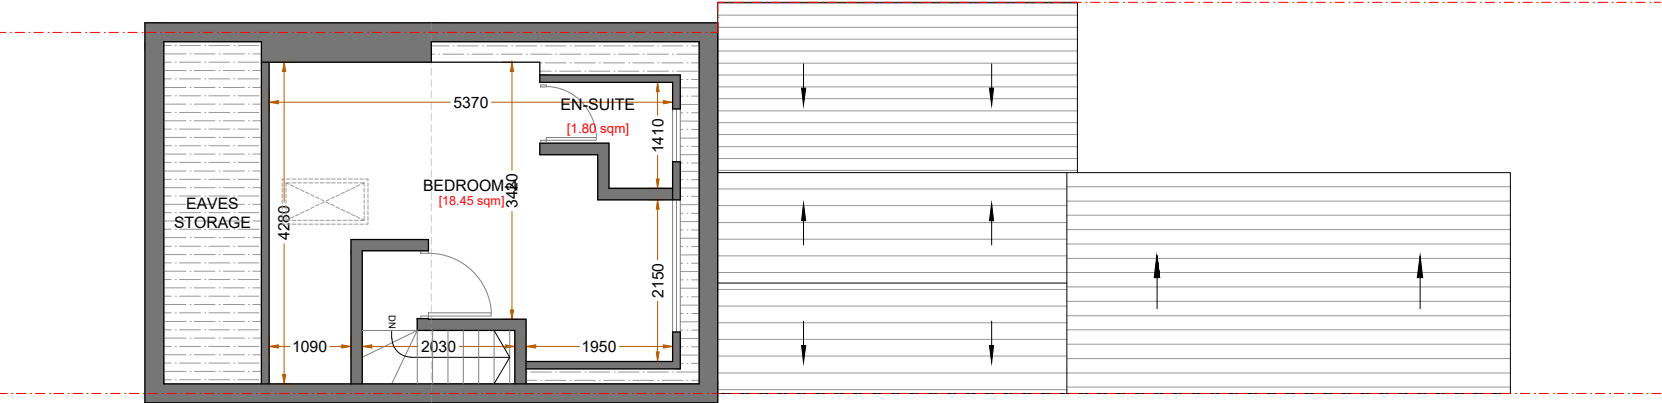


Existing Loft Floor Plan
1:100

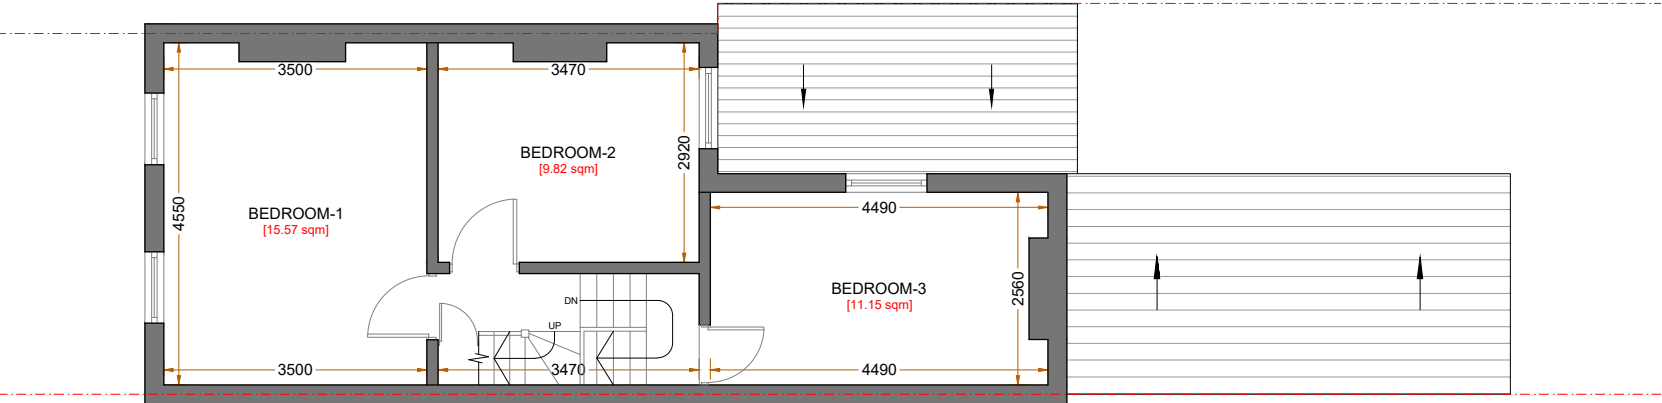

Existing First Floor Plan
1:100

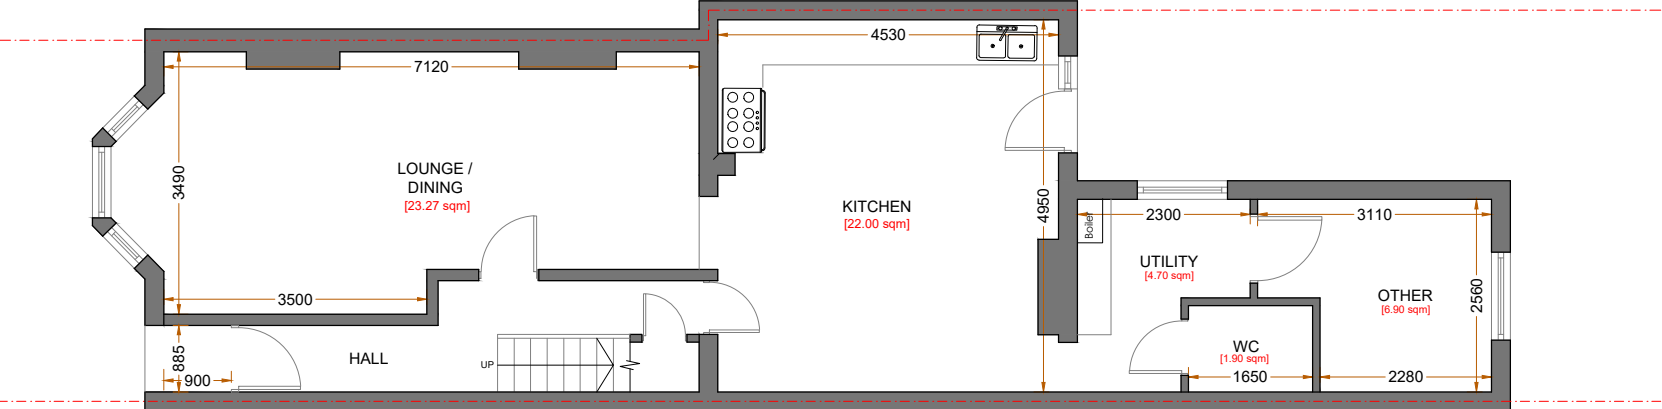

Existing Ground Floor Plan
1:100

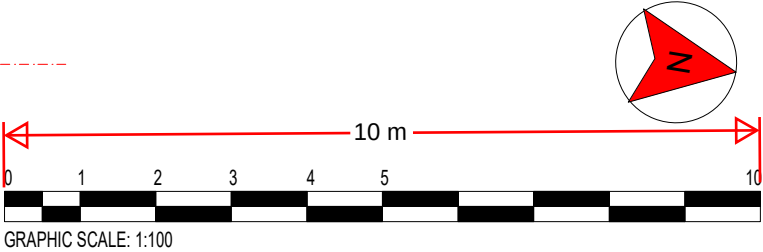

NOTE

1. ALL MEASUREMENTS TO BE CONFIRMED ON SITE
2. ALL DRAWINGS AND DETAILS TO BE READ IN CONJUNCTION WITH RELEVANT DOCUMENTS AND SPECIFICATIONS
3. NOTE: ANY VARIATIONS TO DETAIL MUST BE DISCUSSED WITH BUILDING CONTROL OFFICER AND ENGINEER

No	Description	Date	9 Prospect Grove, Gravesend DA12 2SA, UK			Client	REF	REV
			Existing Plans			Date March 2025	Sheet number COL/9PG/SD100	Scale (@ A3) 1:100
						Drawn MMK	Sanaa Designs Email - sanaadesigns@outlook.com Mobile - 07583 437570	
						Checked by TK		