

LEGENDS:


- SD

Interlinked Smoke alarm System
The Smoke Detection System to be grade LD2
- FD30

Fire Door With 30 Minutes Fire Protection
- FD30S

Fire Door With 30 Minutes Fire Protection
With Self Closing Device
- HD

Heat Detector

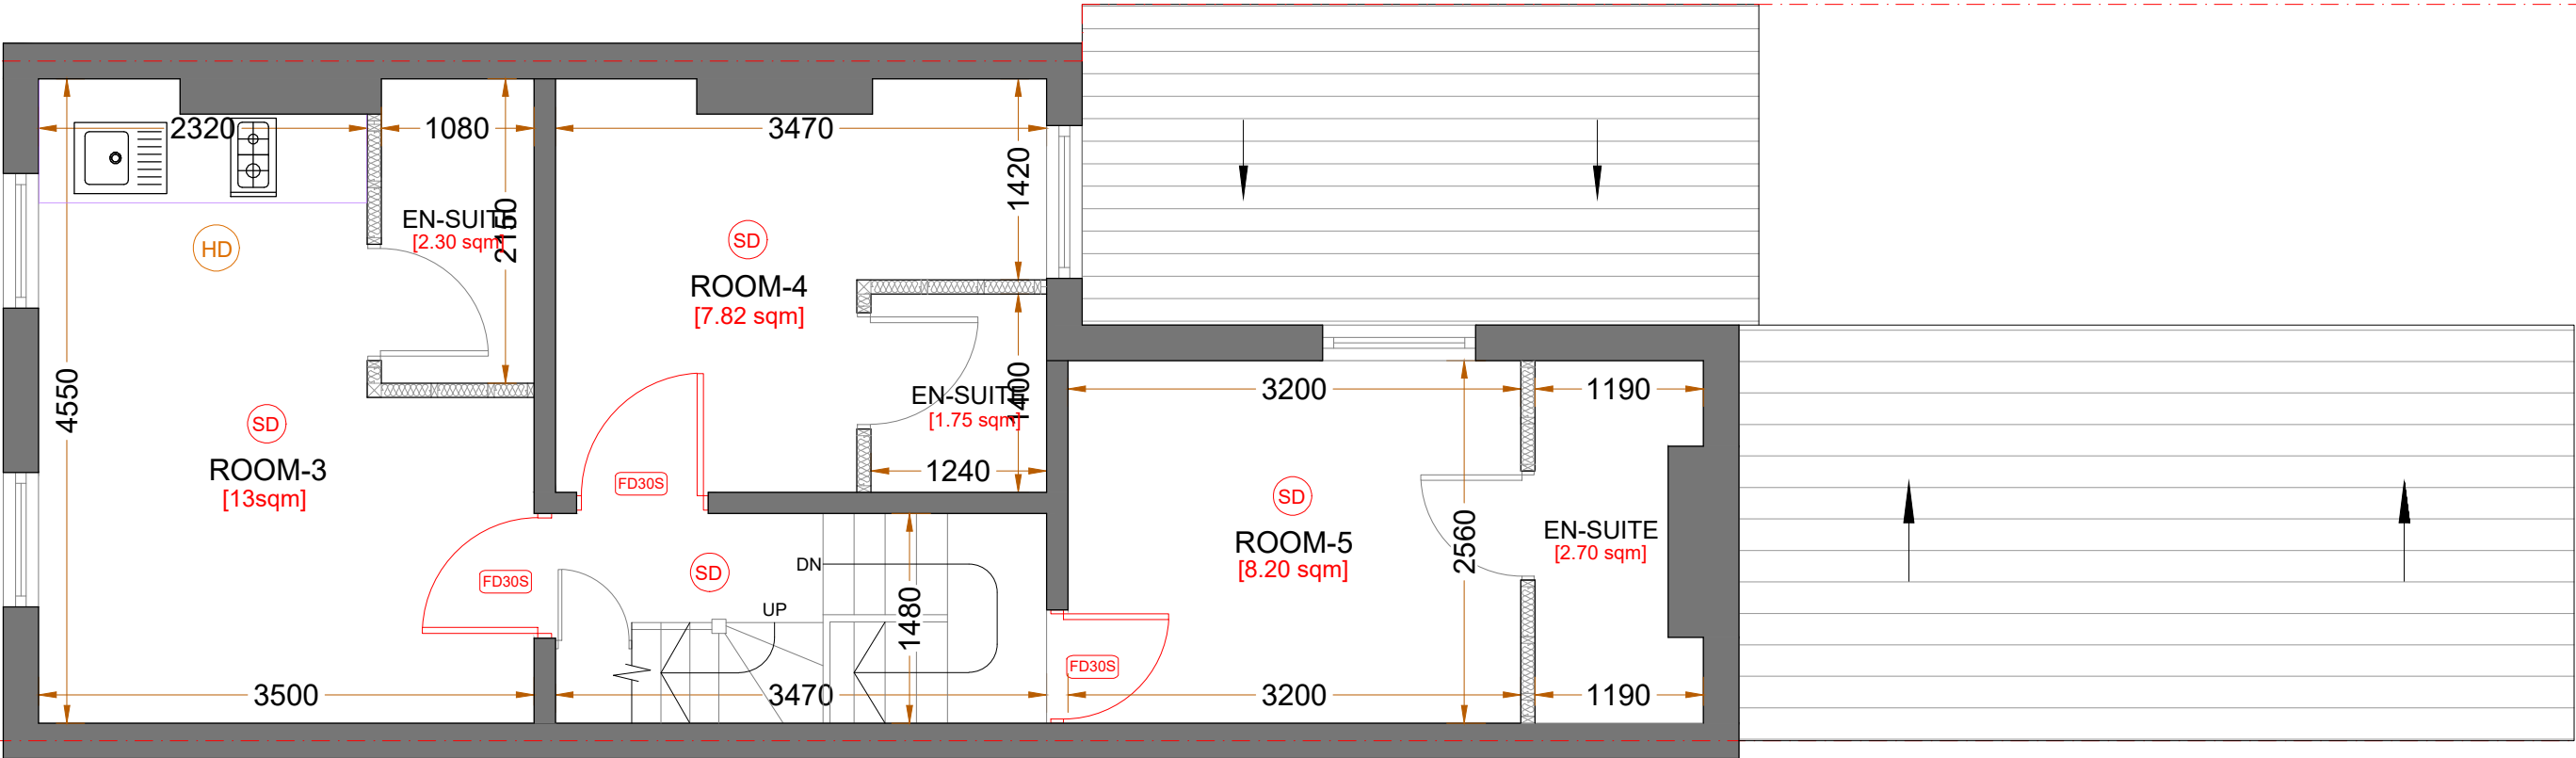

Proposed First Floor Plan
1:50

NOTE

1. ALL MEASUREMENTS TO BE CONFIRMED ON SITE
2. ALL DRAWINGS AND DETAILS TO BE READ IN CONJUNCTION WITH RELEVANT DOCUMENTS AND SPECIFICATIONS
3. NOTE: ANY VARIATIONS TO DETAIL MUST BE DISCUSSED WITH BUILDING CONTROL OFFICER AND ENGINEER

No	Description	Date	9 Prospect Grove, Gravesend DA12 2SA, UK			Client	REF	REV
			Proposed First Floor Plan			Date March 2025	Sheet number COL/9PG/SD102	Scale (@ A3) 1:50
						Drawn MMK	Sanaa Designs Email - sanaadesigns@outlook.com Mobile - 07583 437570	
						Checked by TK		

