

LEGEND:


- SD

Interlinked Smoke alarm System
The Smoke Detection System to be grade LD2
- FD30

Fire Door With 30 Minutes Fire Protection
- FD30S

Fire Door With 30 Minutes Fire Protection
With Self Closing Device
- HD

Heat Detector

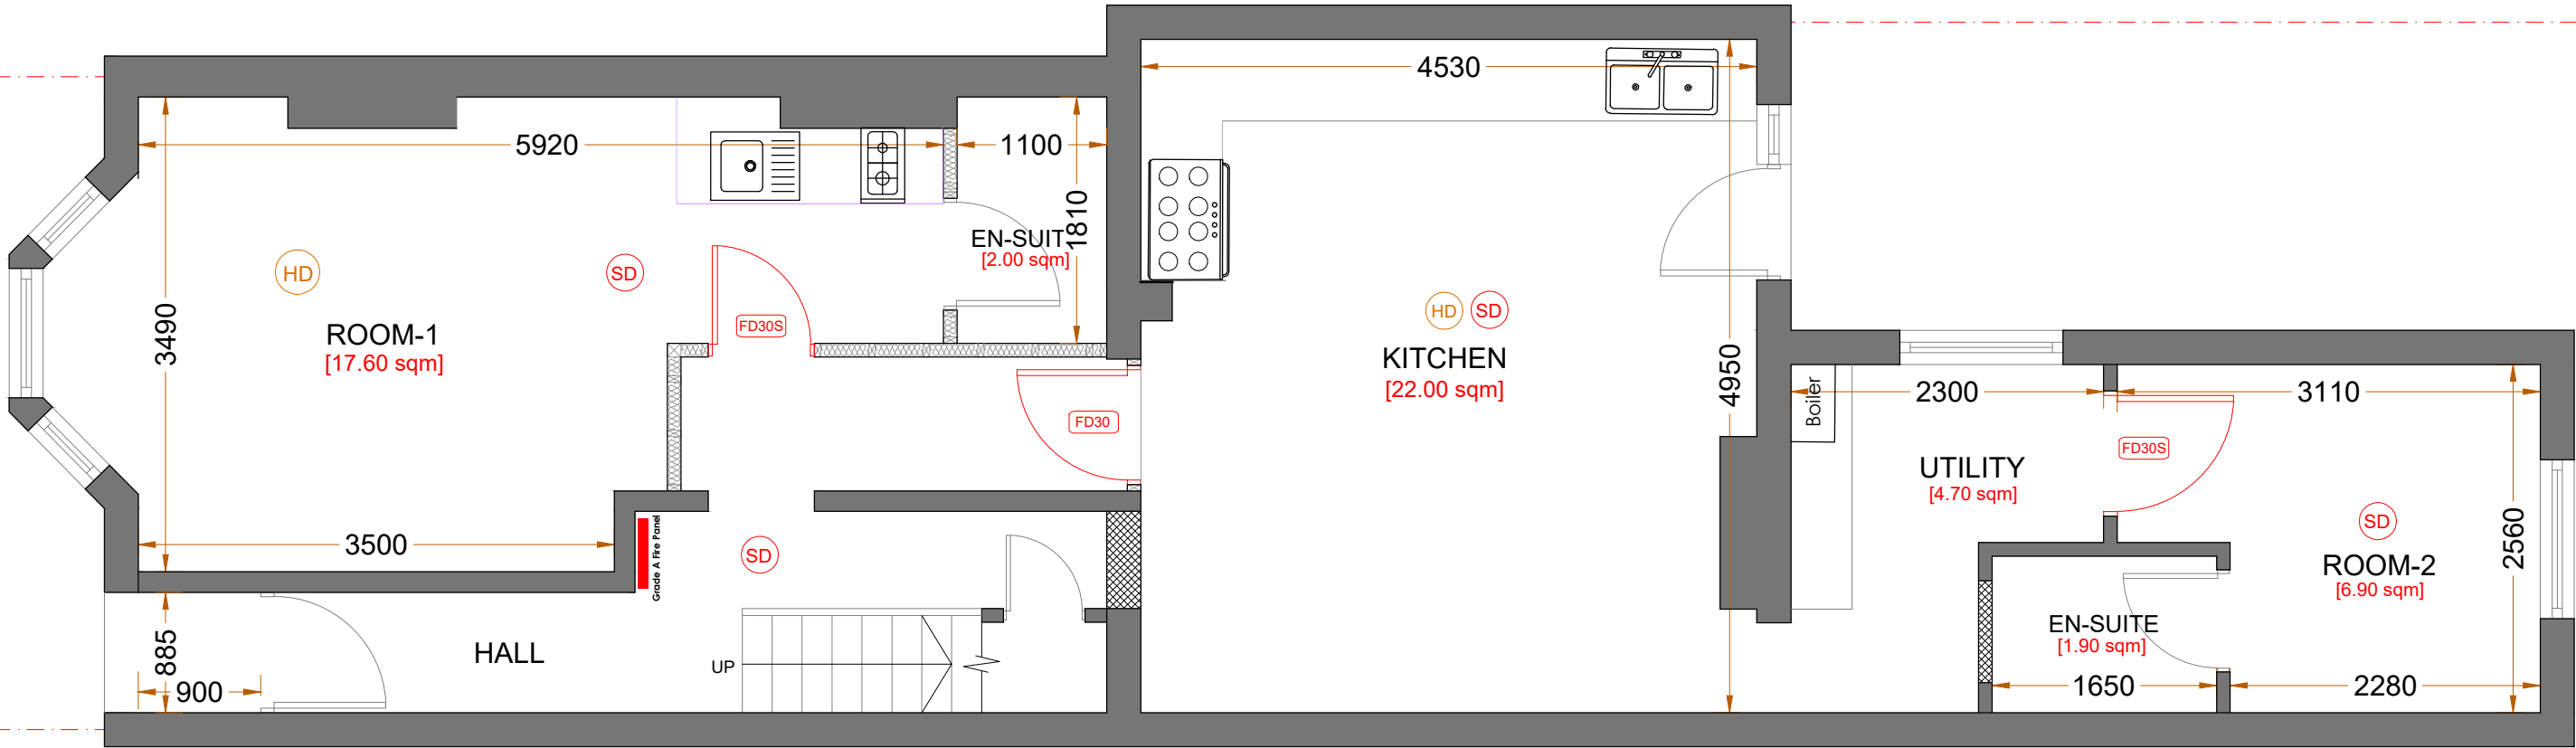

Proposed Ground Floor Plan
1:50

NOTE

1. ALL MEASUREMENTS TO BE CONFIRMED ON SITE
2. ALL DRAWINGS AND DETAILS TO BE READ IN CONJUNCTION WITH RELEVANT DOCUMENTS AND SPECIFICATIONS
3. NOTE: ANY VARIATIONS TO DETAIL MUST BE DISCUSSED WITH BUILDING CONTROL OFFICER AND ENGINEER

No .	Description	Date	9 Prospect Grove, Gravesend DA12 2SA, UK	Client Manoperty Investment Ltd		REF	REV
				Date March 2025	Sheet number COL/9PG/SD101	Scale (@ A3) 1:50	
				Sanaa Designs			
				Email - sanaadesigns@outlook.com			
				Mobile - 07583 437570			
			Proposed Ground Floor Plan	Drawn MMK			
				Checked by TK			