


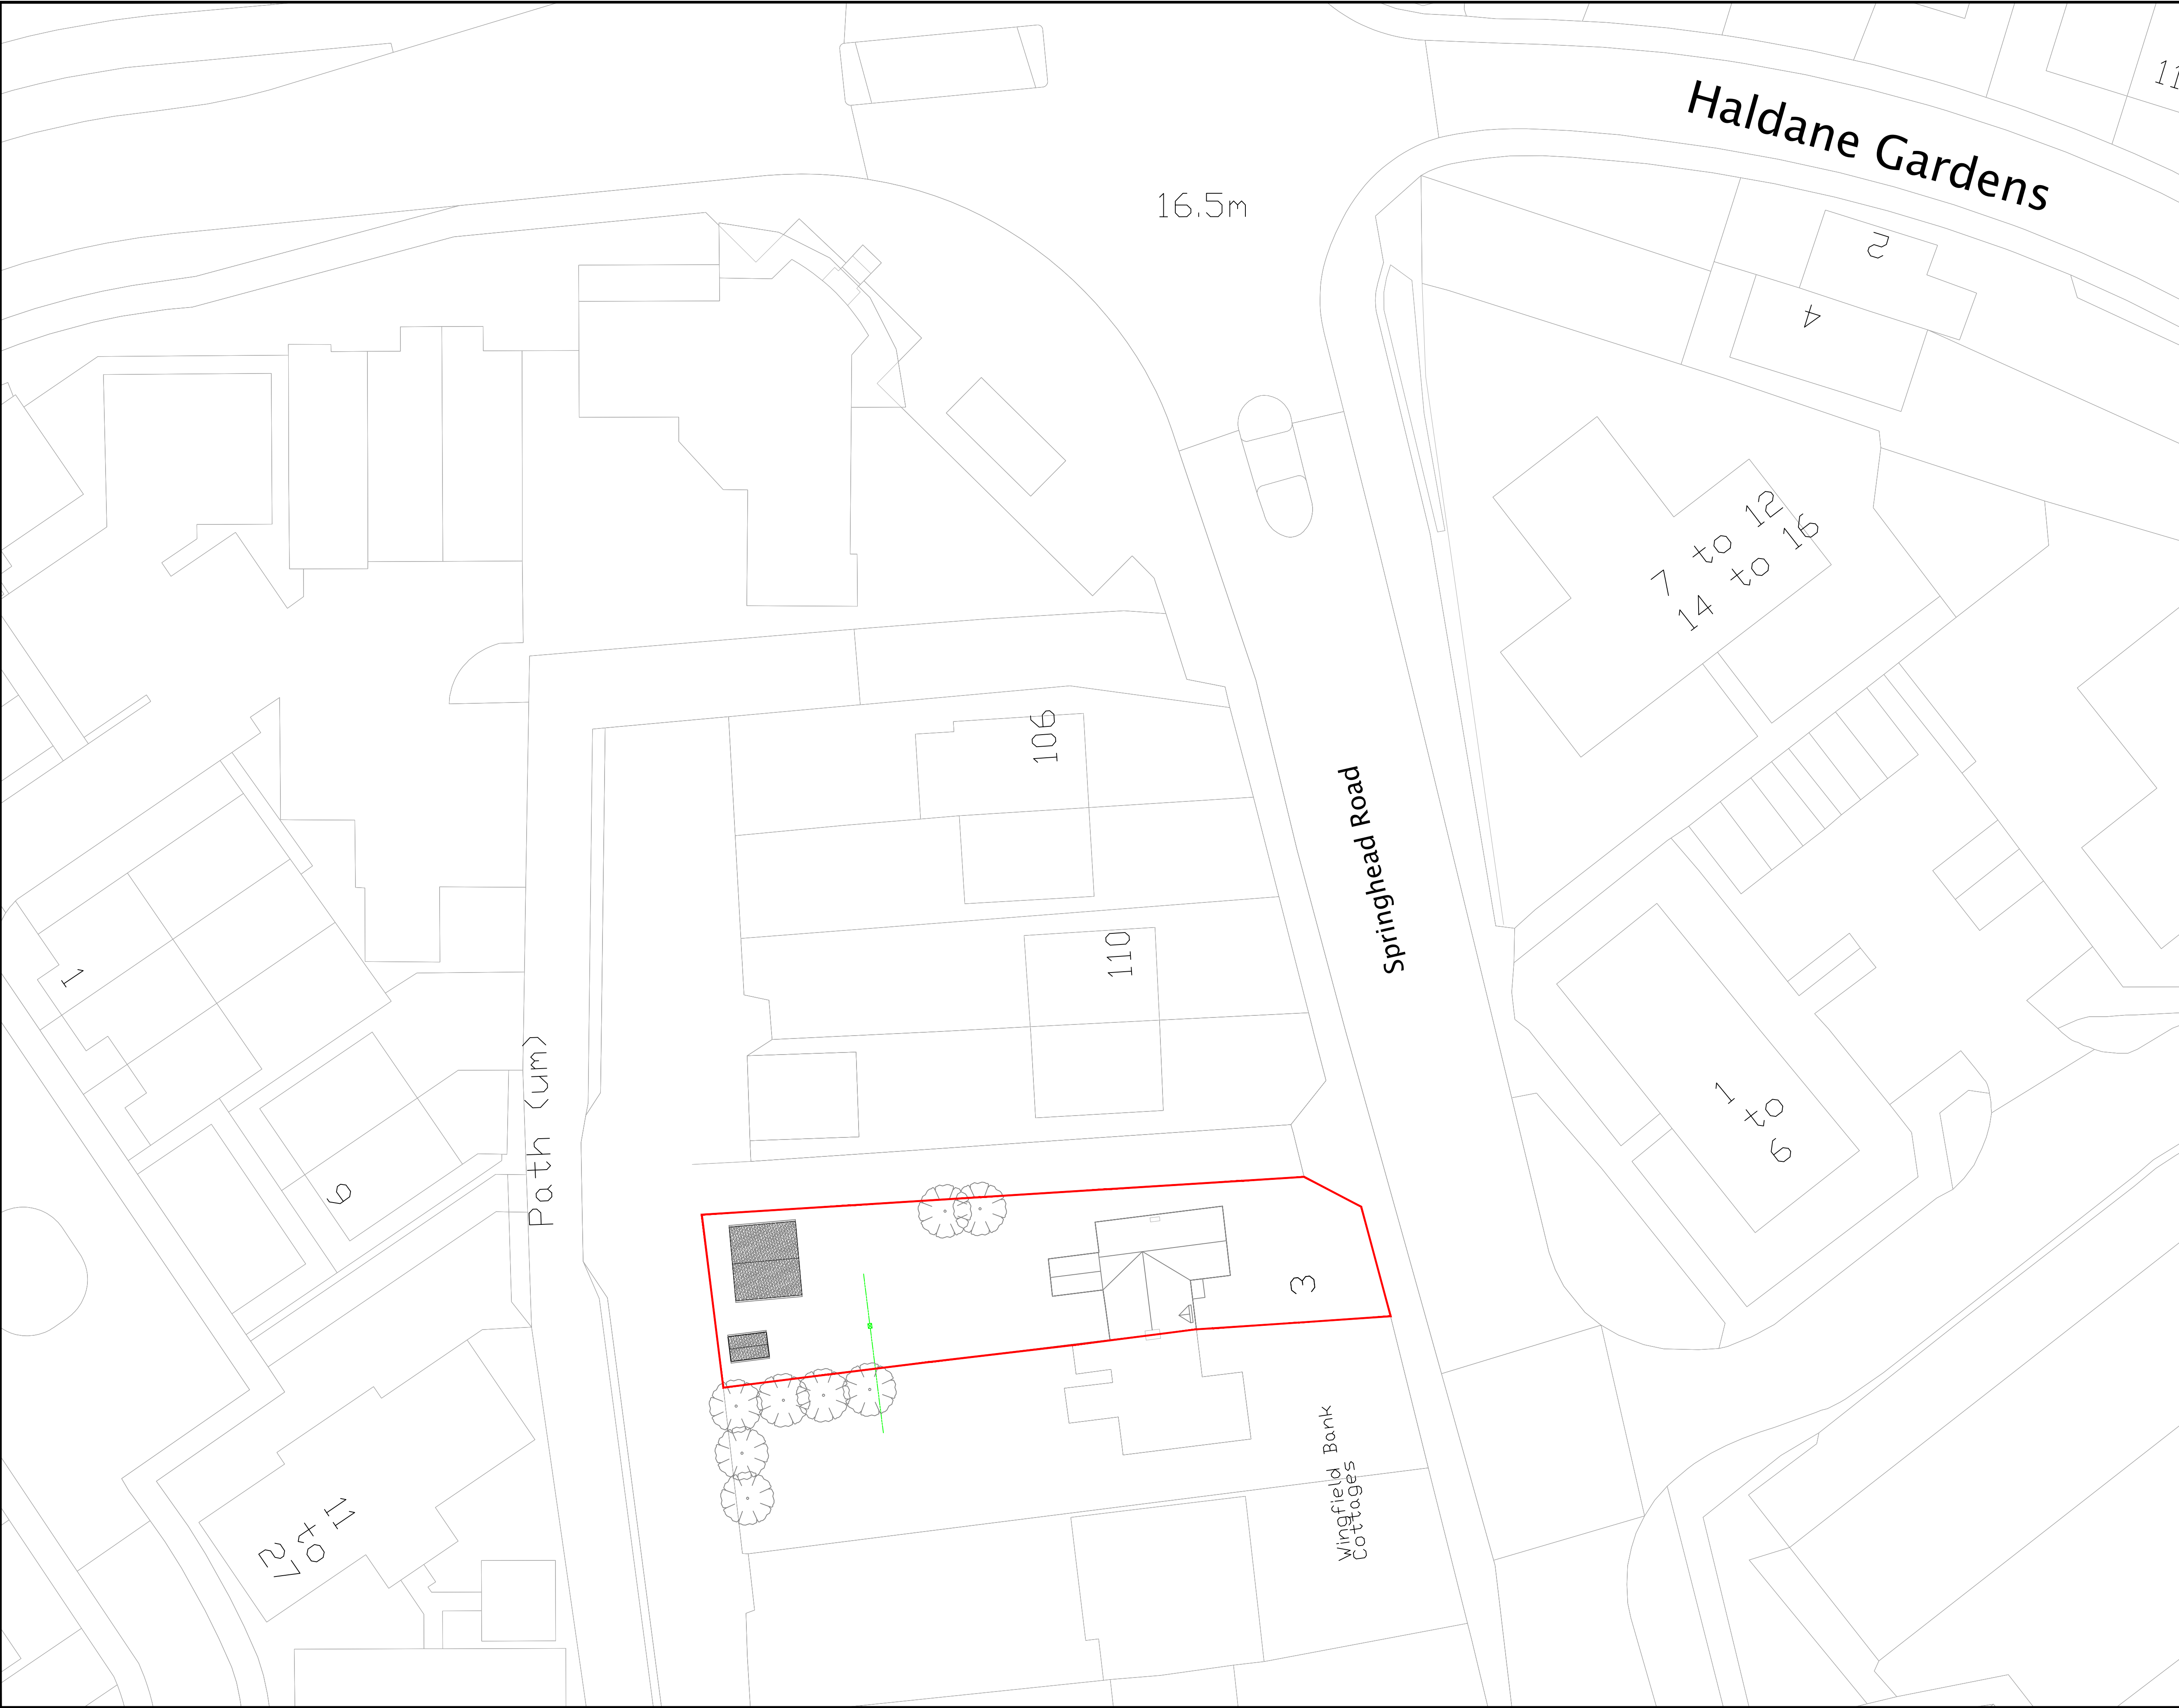


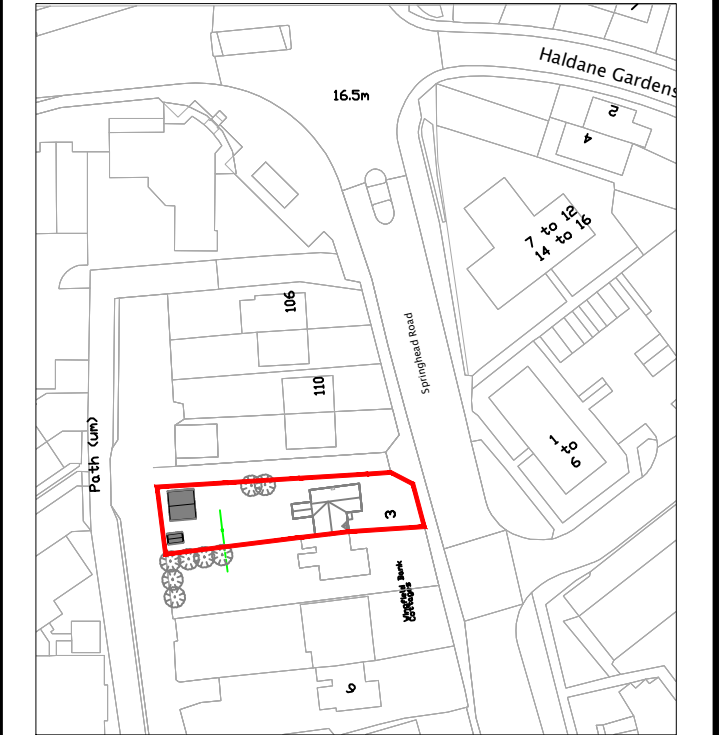

1. THIS DRAWING MUST BE READ INCONJUNCTION WITH ALL OTHER
RELVANT SPECIFICATIONS AND DRAWINGS

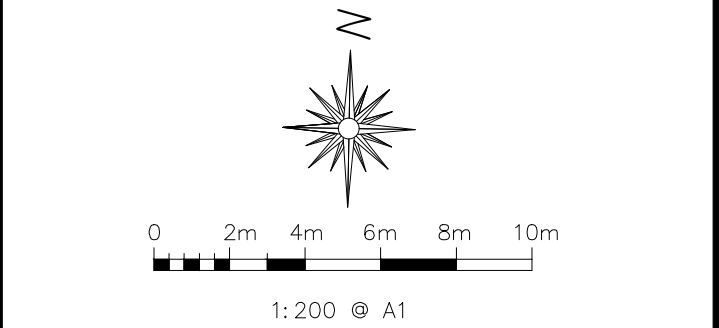

Location Plan
Scale 1:1250
0 10m 20m 30m 40m 50m

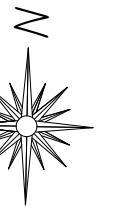

P1	ISSUED TO PLANNING	01.x.x		
Rev		Date		

IMPERIAL
STRUCTURAL
9A THE PINNACLE - 160 HIGH ROAD, CHADWELL HEATH - ROMFORD - RM6 6PN
07940121222
www.ispl.uk

Job Title
**3 Wingfield Bank Cottages
Springfield Road Northfleet
DA11 8HT**

Drawing Title
**Existing Block Plan
showing existing roof plan**

Scale 1:200 @ A1	Date JULY '26		
Job No. 51-1000-989	Dwg No. S01	Rev P1	