



1. THIS DRAWING MUST BE READ INCONJUNCTION WITH ALL OTHER
RELVANT SPECIFICATIONS AND DRAWINGS



Proposed Front Elevation

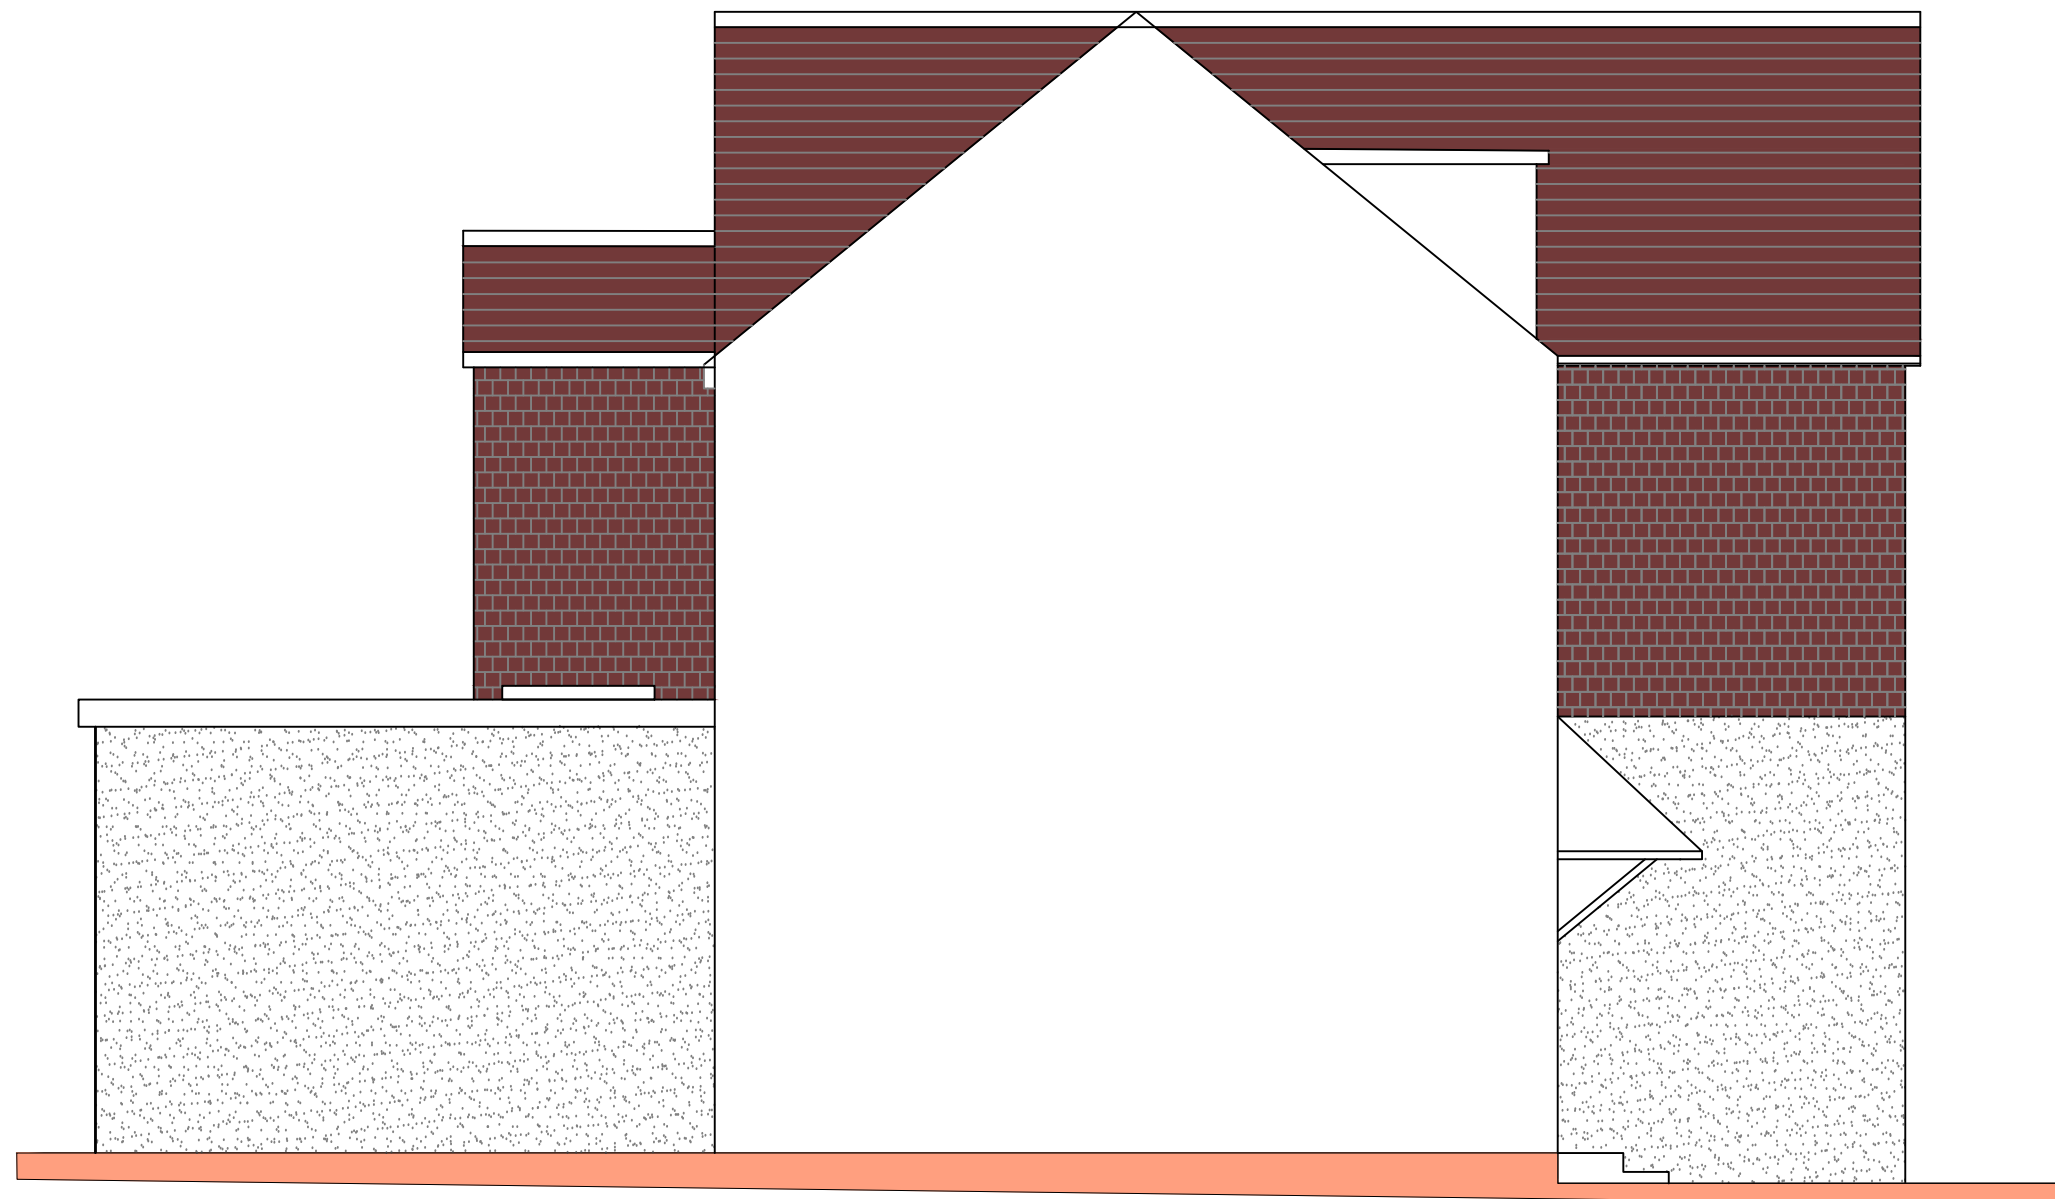

Proposed Side Elevation

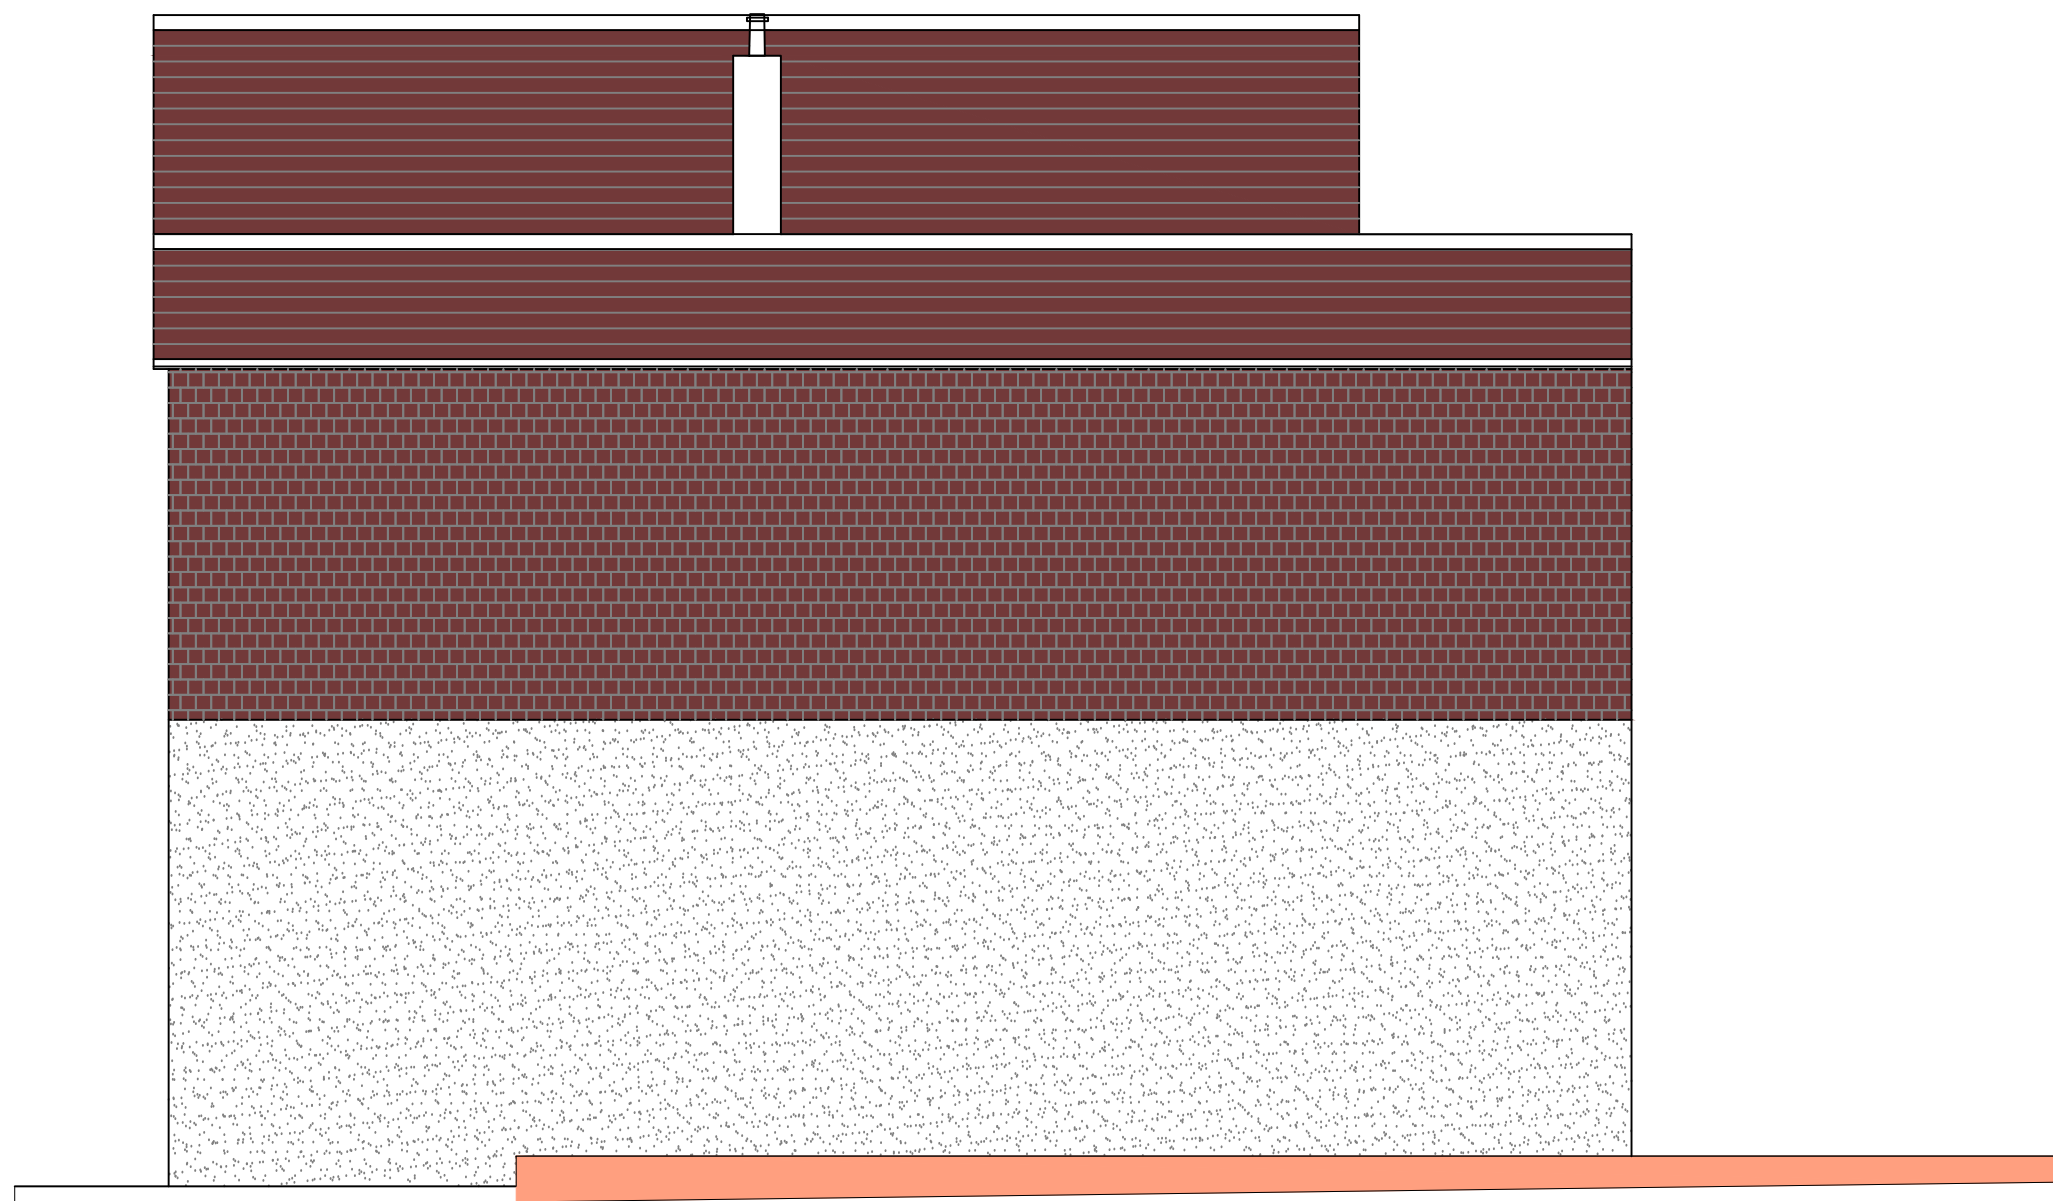


Proposed Other Side Elevation



Proposed Rear Elevation

Proposed Ground Floor Plan

 

P1	ISSUED TO PLANNING	01.x.x		
Rev		Date		
IMPERIAL STRUCTURAL 9A THE PINNACLE - 160 HIGH ROAD, CHADWELL HEATH - ROMFORD - RM6 6PN 07940121222 www.ispl.uk				
Job Title 3 Wingfiled Bank Cottages Springfield Road Northfleet DA11 8HT				
Drawing Title Proposed Elevations				
Scale 1:50 @ A1	Date JULY `26			
Job No. 51-1000-989	Dwg No. S09	Rev P1		