



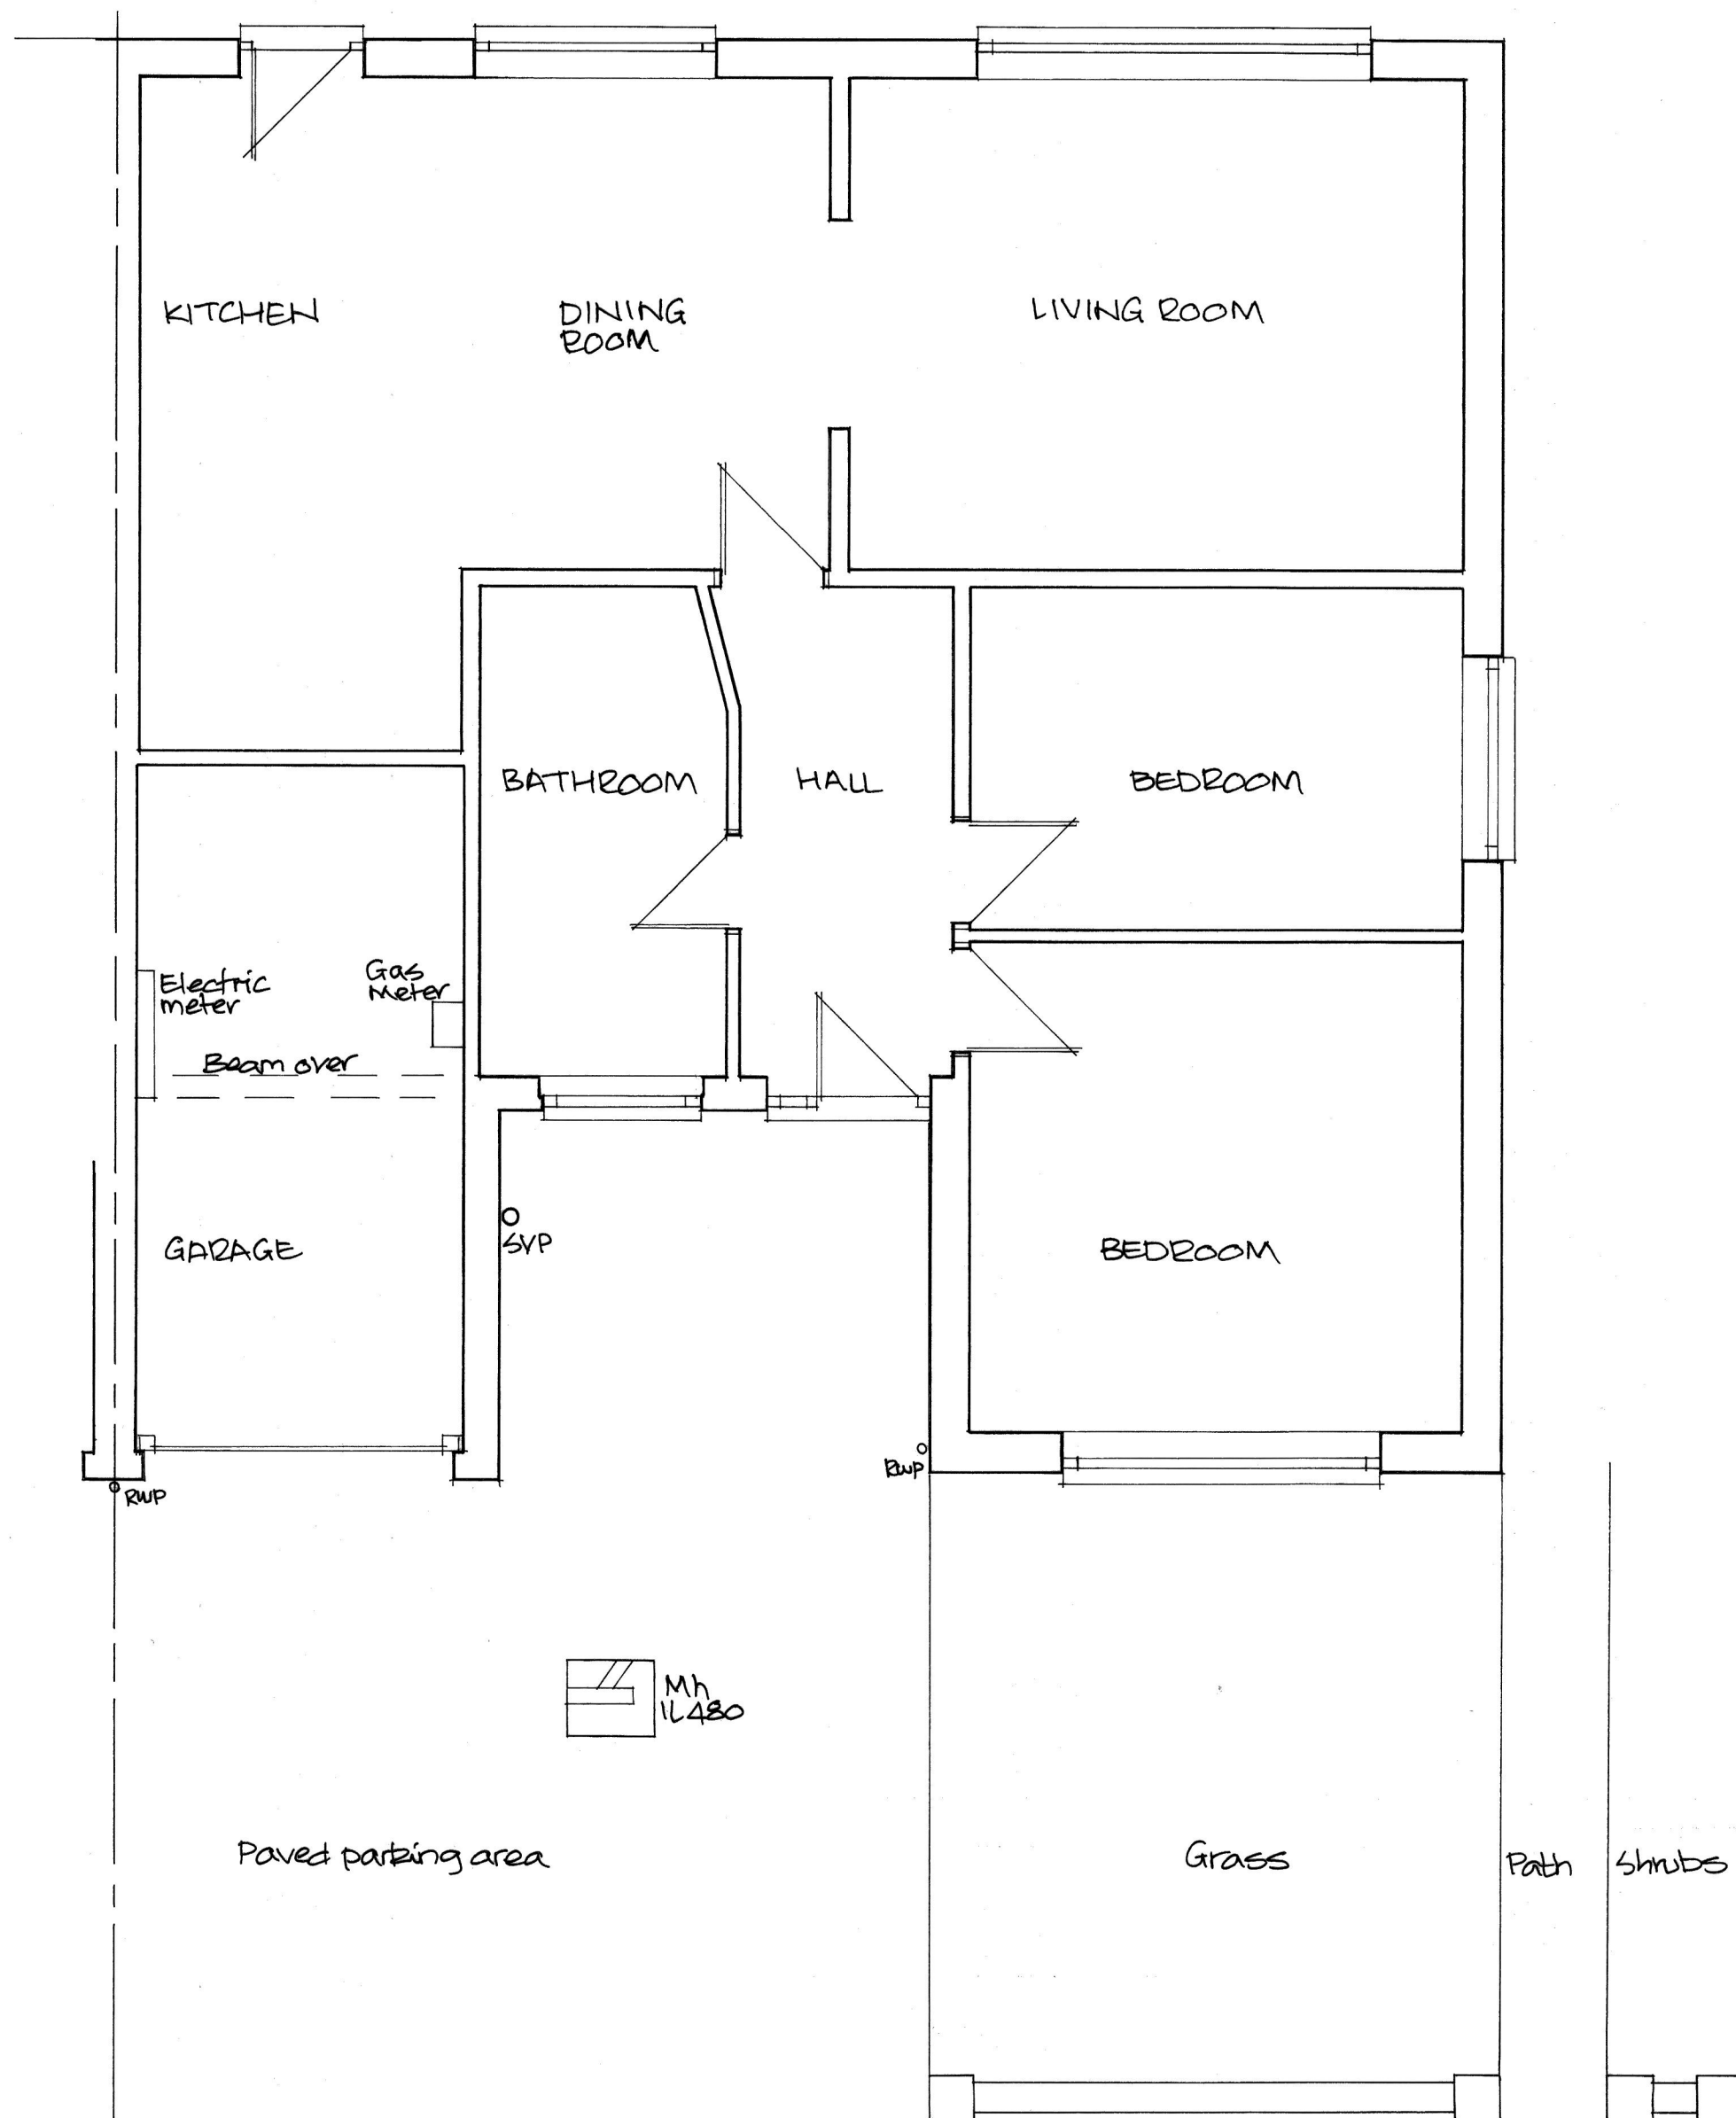


Footpath

EXISTING CROSS OVER

0 1 2 3 4 5 10 15 20m
ELEVATIONS 1:100 AT A2

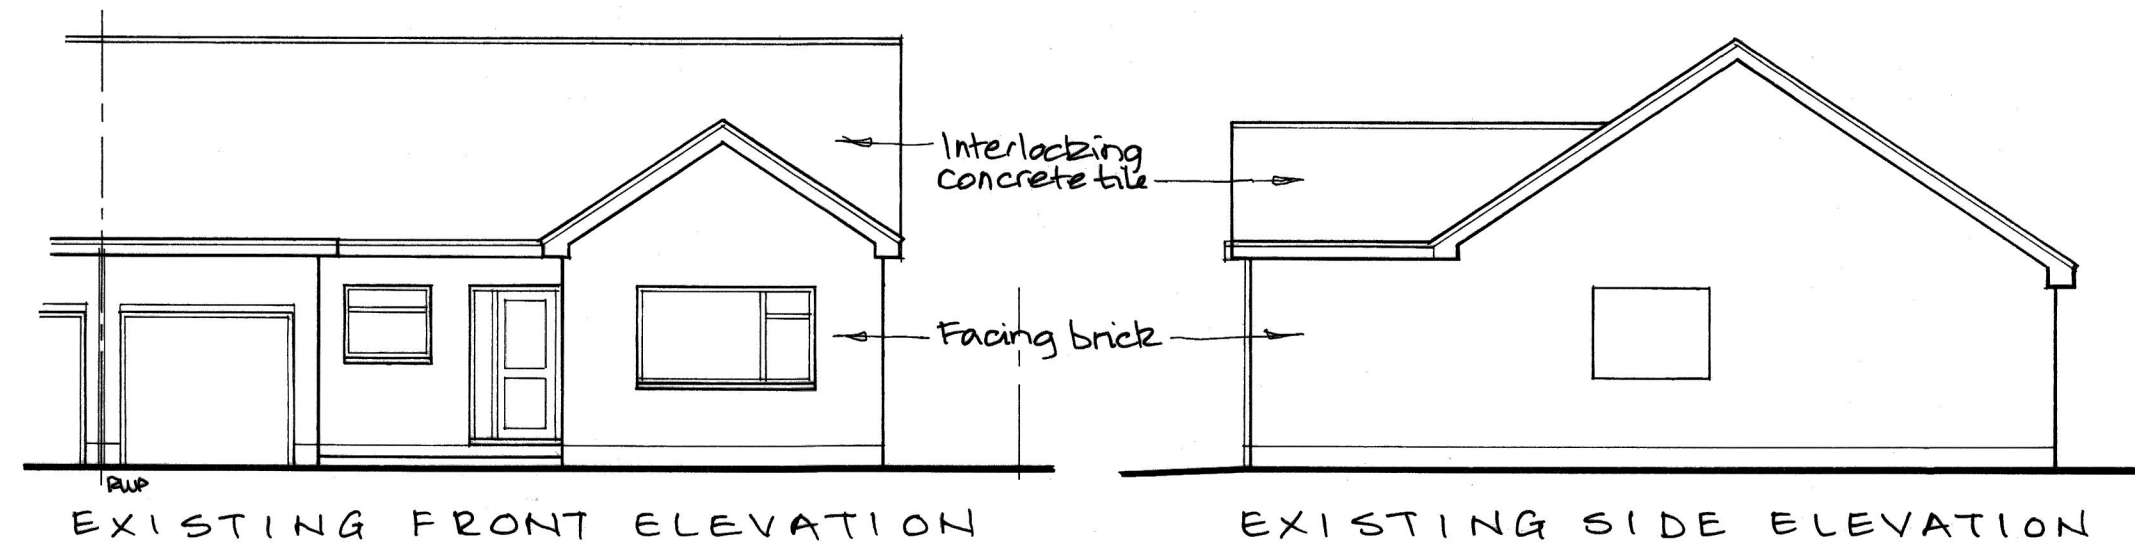

0 10 20 30 40m
SITE PLAN 1:500 AT A2

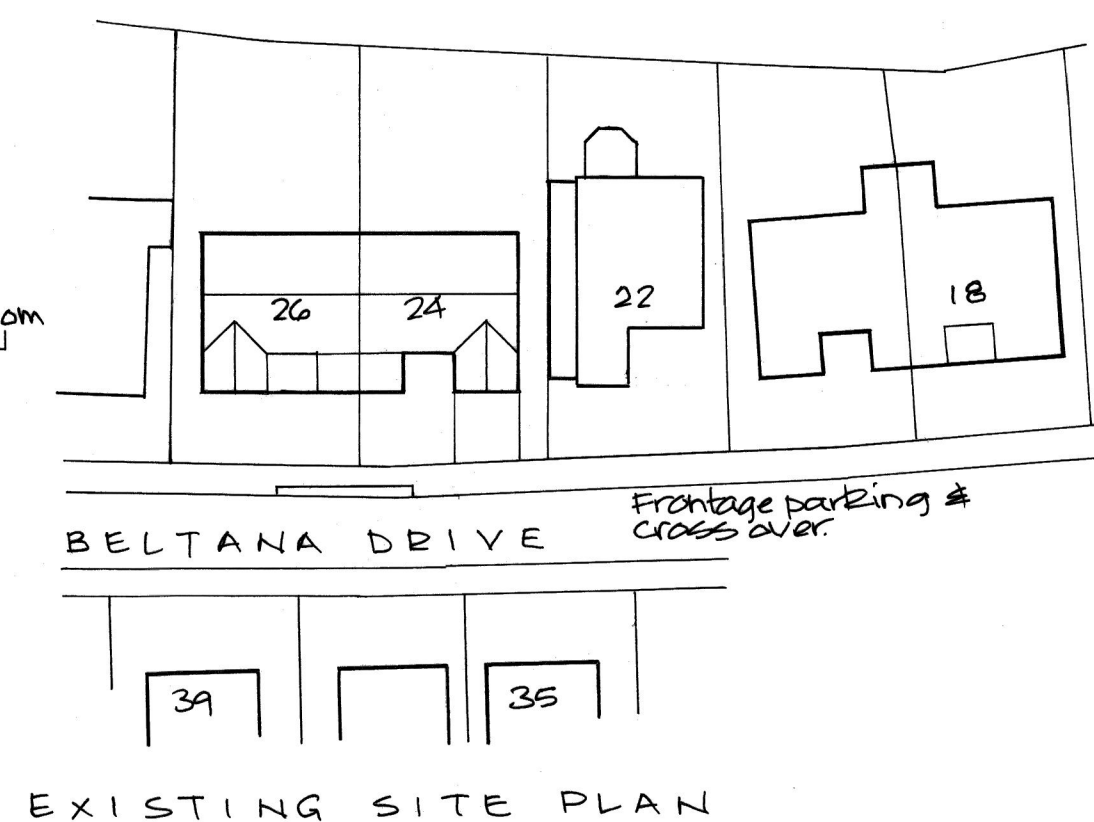

24 BELTANA DRIVE
GRAVESEND
KENT DA12 4BS
EXISTING PLANS &
ELEVATIONS

0 1 2 3 4 5 10 15m
FLOOR PLAN 1:50 AT A2

JULY 2026
DRG NO 26/192/01