




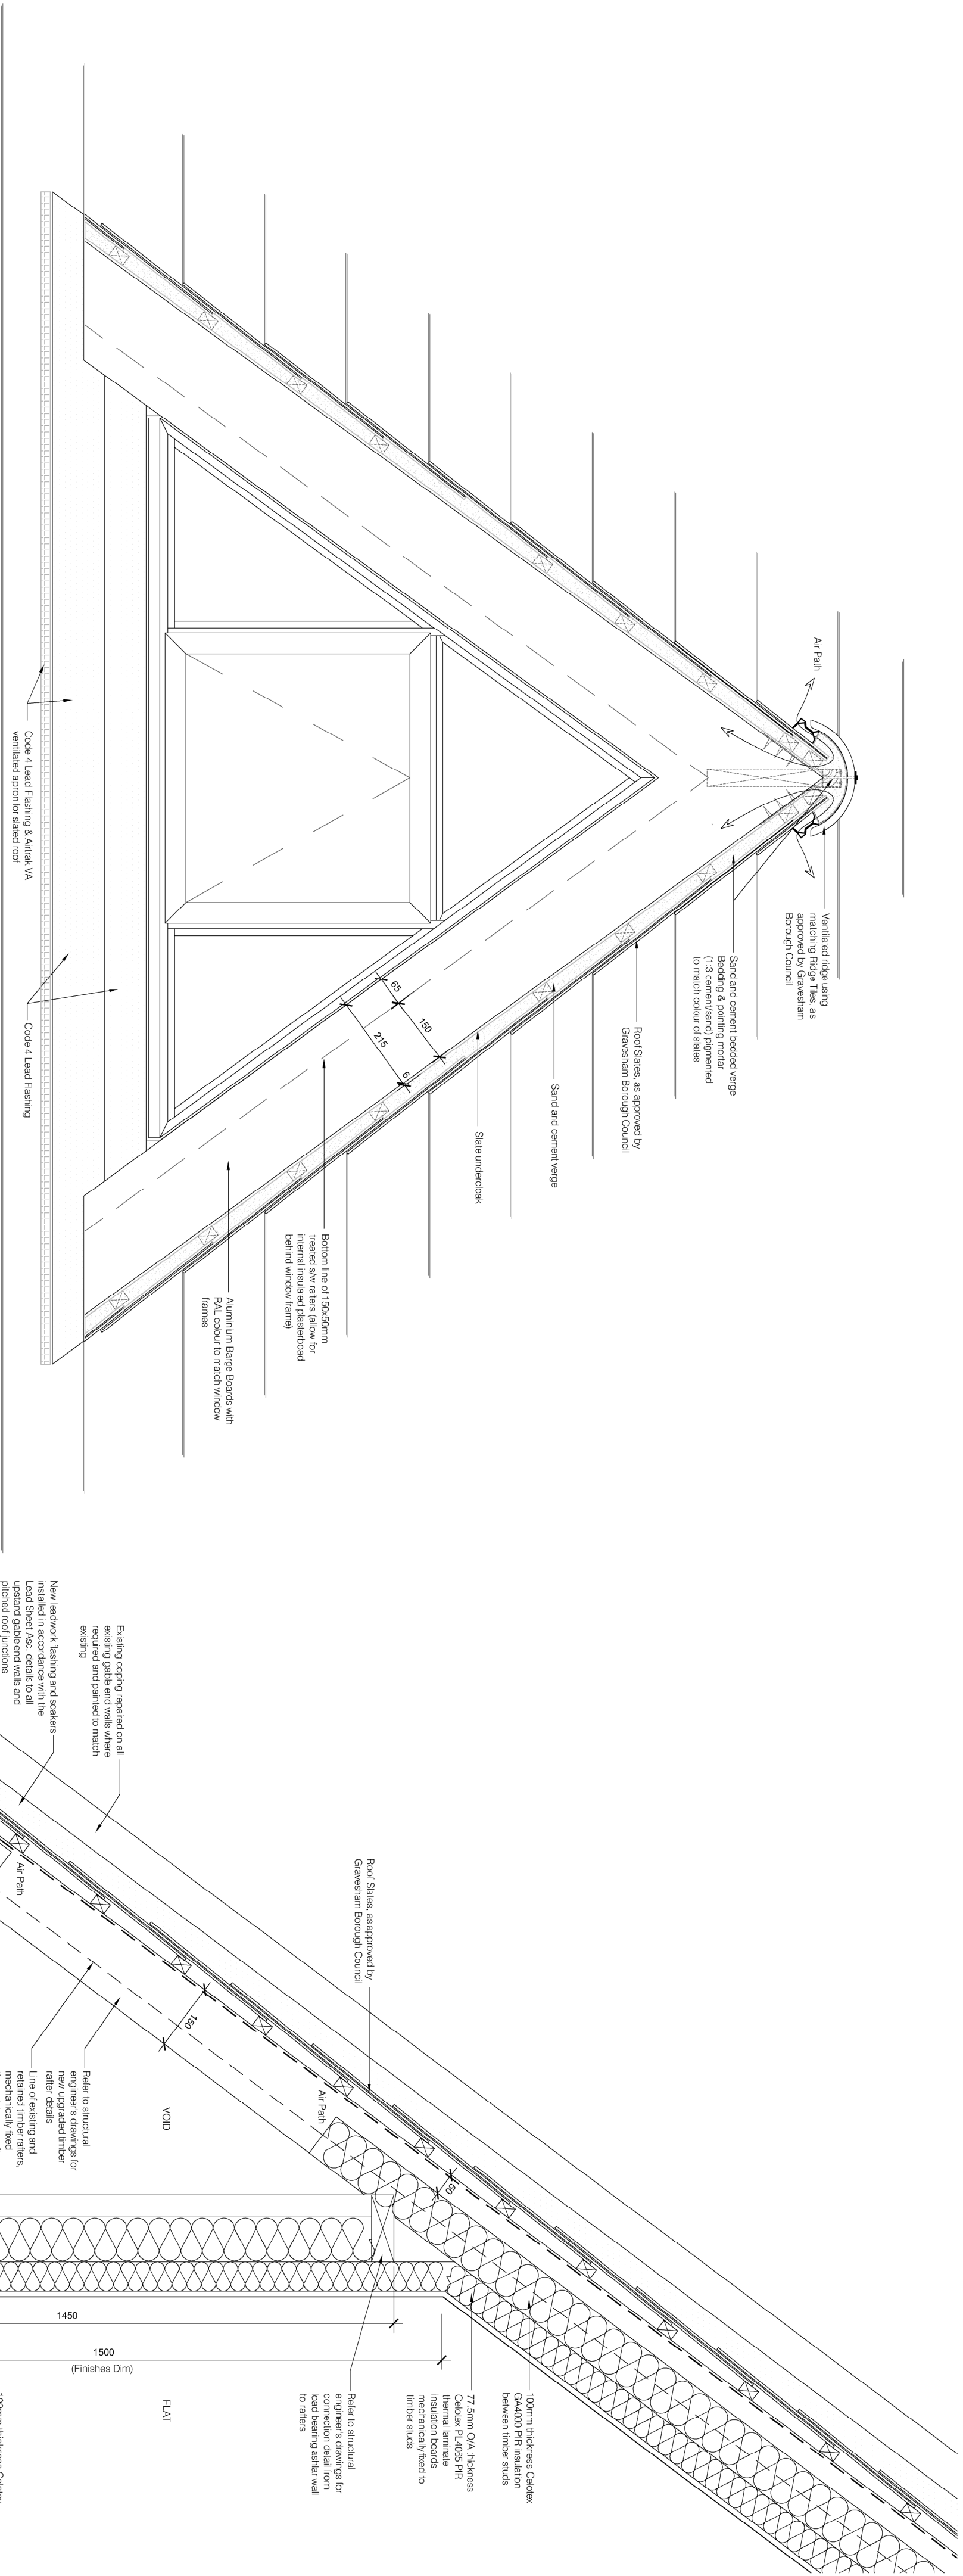


FRONT ELEVATION SHOWING TYPICAL APEX DORMER WINDOW BARGE BOARDS & VERGE

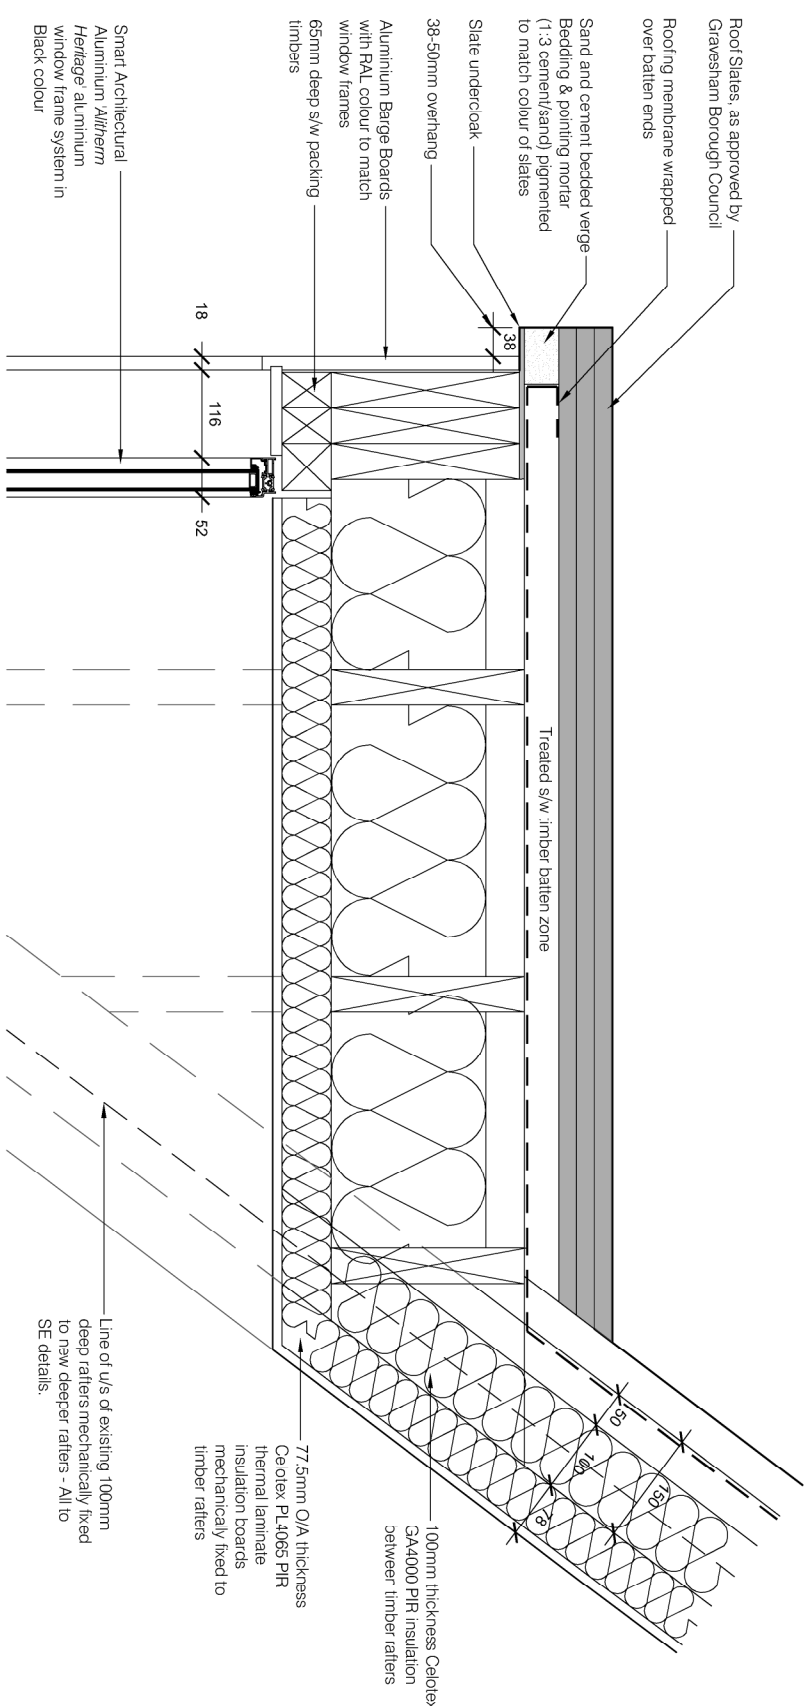

TYPICAL APEX DORMER VERGE DETAIL

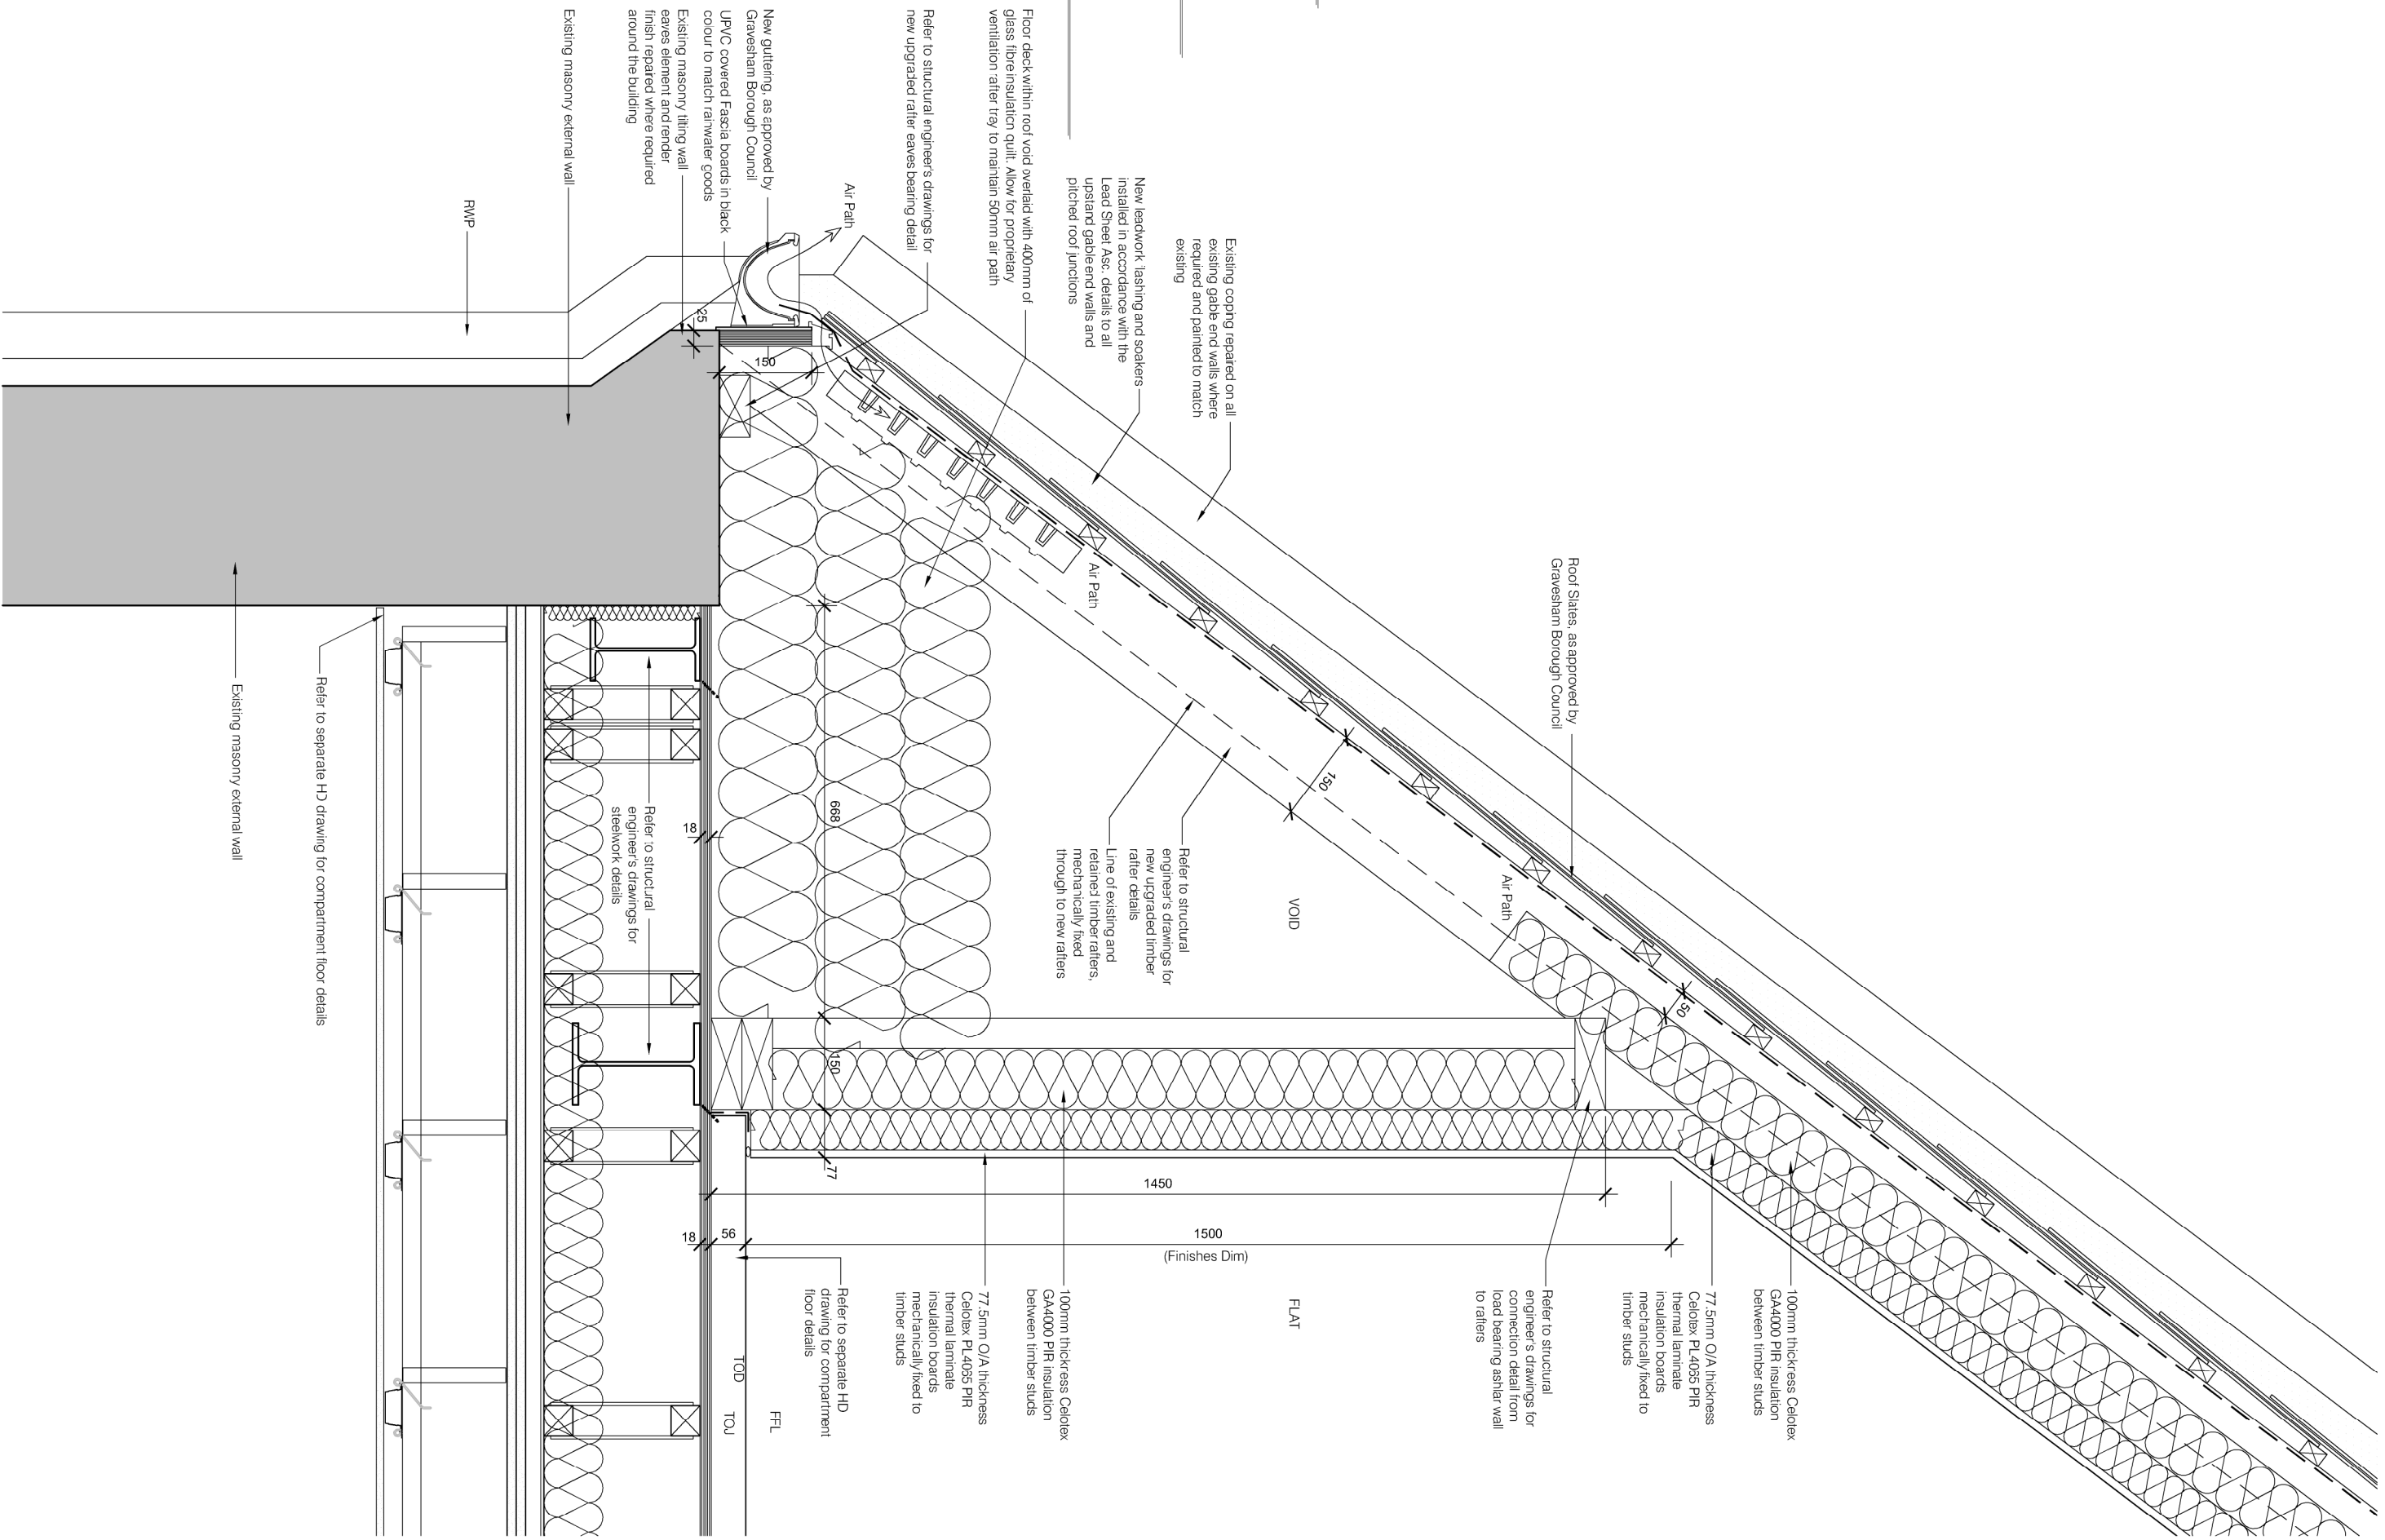

SECTION THROUGH TYPICAL UPPER FLOOR EAVES

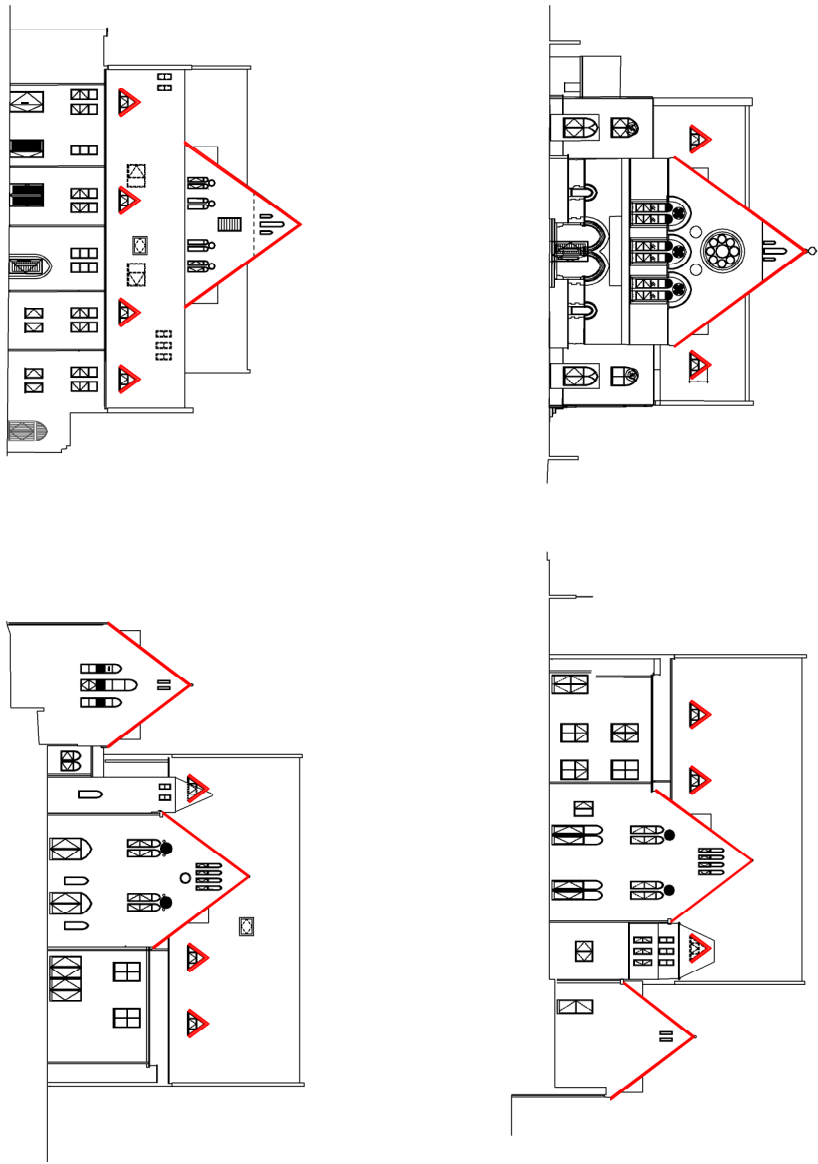

ELEVATIONS INDICATING VERGE / GABLE END DETAIL LOCATIONS ON BUILDING. (SCALE 1:500)

PLANNING

Project		Title	
Proposed Development Site		Planning Condition 9: Verges & Eaves Details	
Sikh Temple Site			
Grange Place			
Gravesend			
DA12 1LD			
Project No.	Date	Project No.	Date
181	November 2024	181	November 2024
Drawing No.	Revision	Drawing No.	Revision
181-PD-501	B	181-PD-501	B
Scale	Drawn	Scale	Drawn
1:10@A1	STC	1:10@A1	STC
Check	HD	Check	HD