
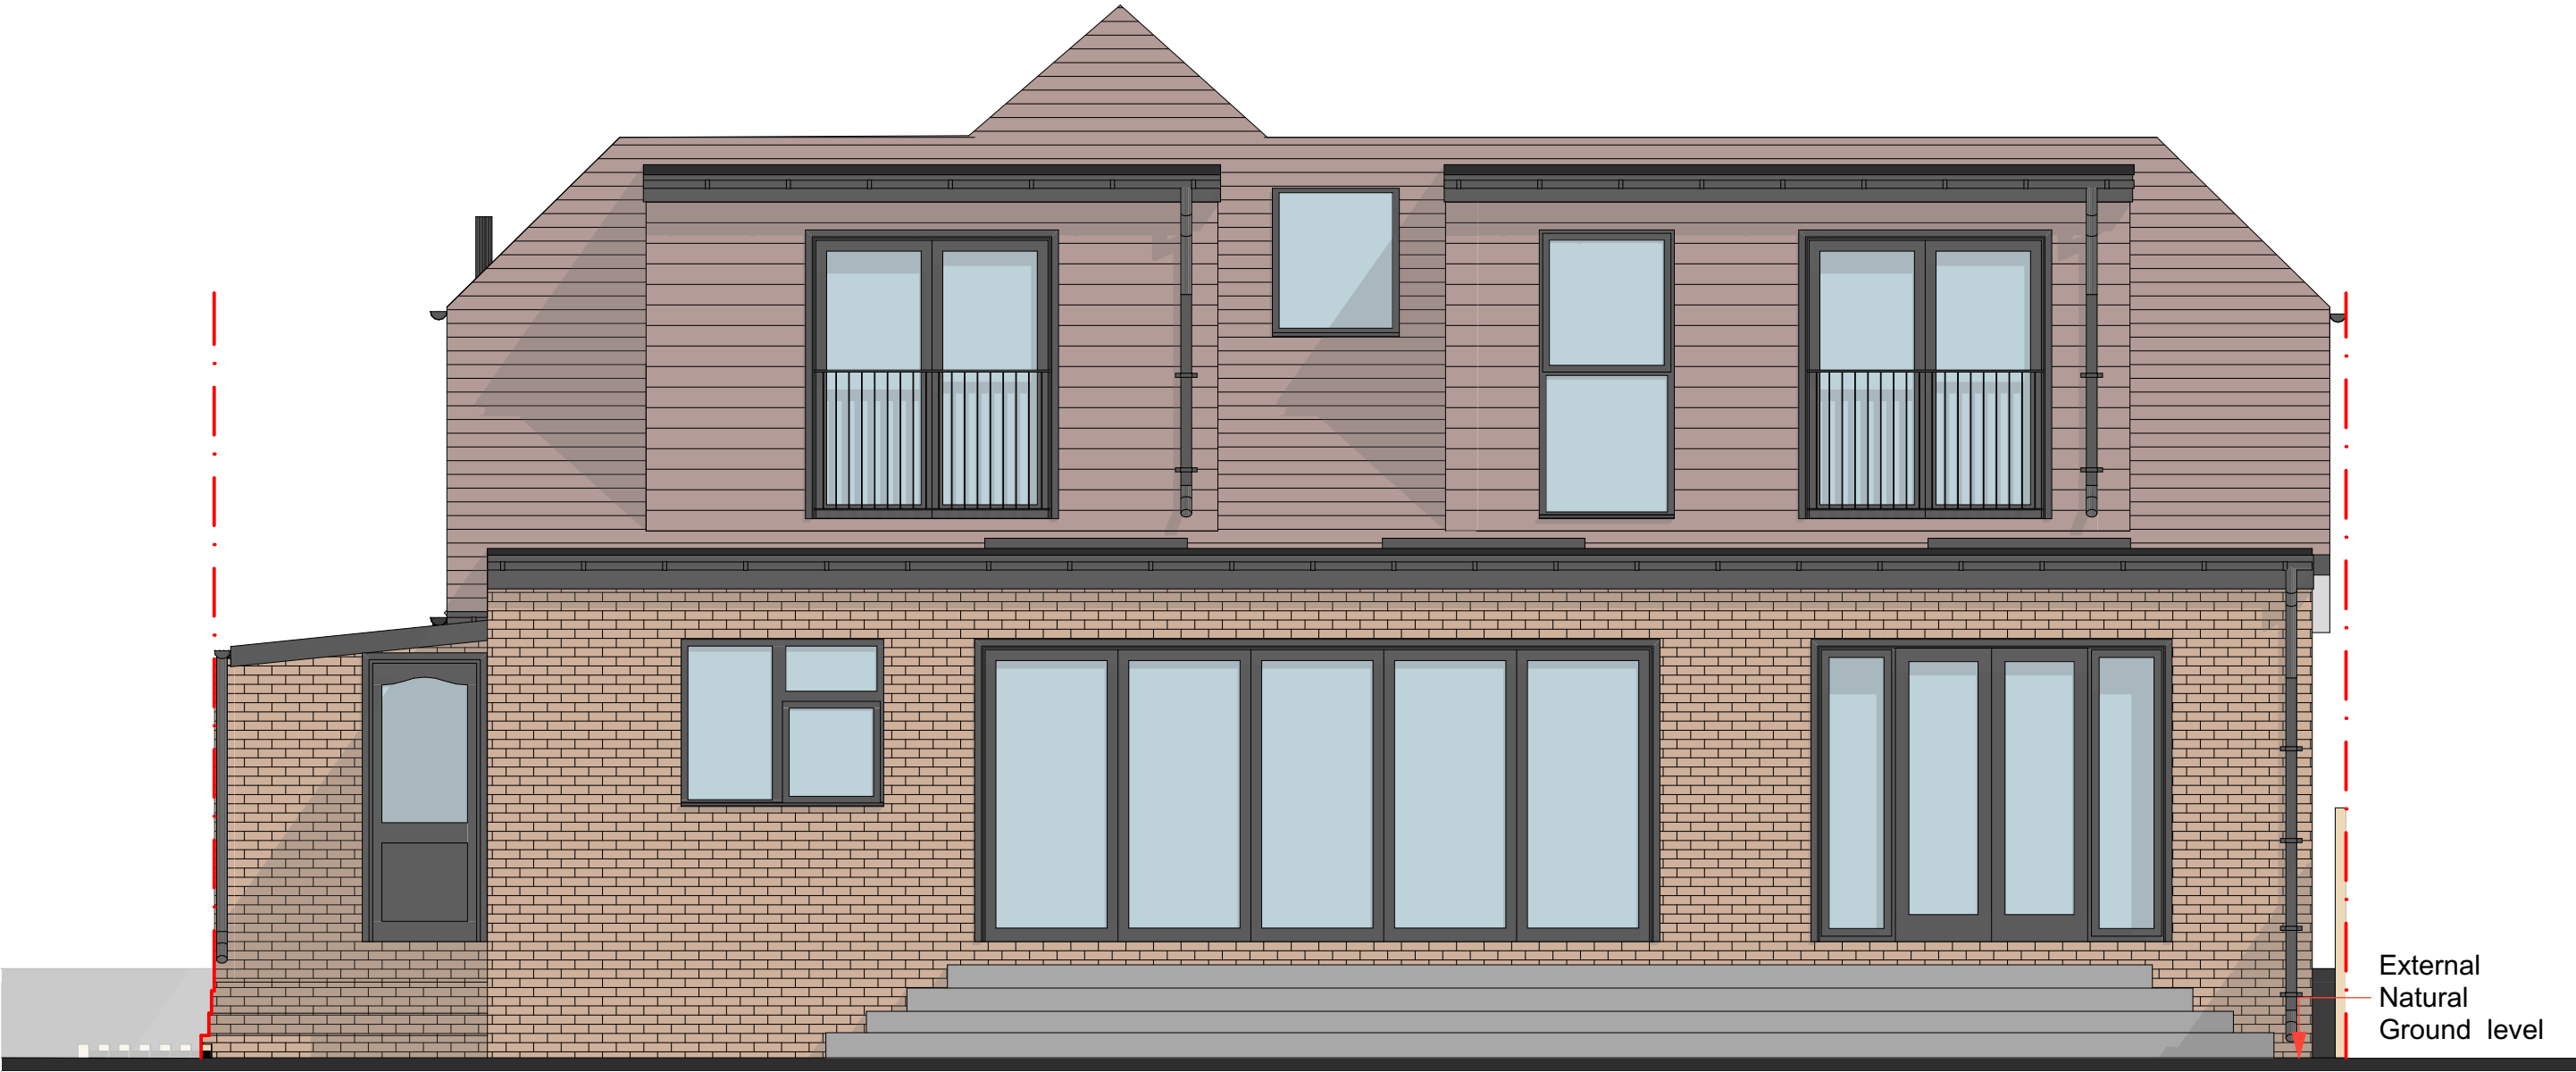


 

Proposed Rear Elevation 1:50

COPYRIGHT: The contents of this drawing may not be reproduced in whole or in part without express written consent of ARKSS Design Limited.

Drawings to be read in conjunction with relevant drawing and specs. Drawings can only be scaled for planning purposes. Drawings not to be scaled. figured dimensions only for construction and anyother purpose. Any discrepancies are to be pointed to the Agent/Engineer/Contractor. The agent is not liable for any faults not raised. Drawings not to be scaled for land transfer purposes.

PLANNING ISSUE	
Scale: 1:50@A3	Date: APR 2025

Project Title:
PROPOSED DEVELOPMENT AT
17 THONG LANE, GRAVSEND,
DA12 4LB

Drawing Title:
**PROPOSED
ELEVATION**

Project no:	Drawing no:	Revision:
2107001	PL09	

Revision	Detail	Date:
----------	--------	-------

E.mail:
contact@arkssdesign.co.uk
Tel: 0208 0905070
Mob: 078 2555 7465