



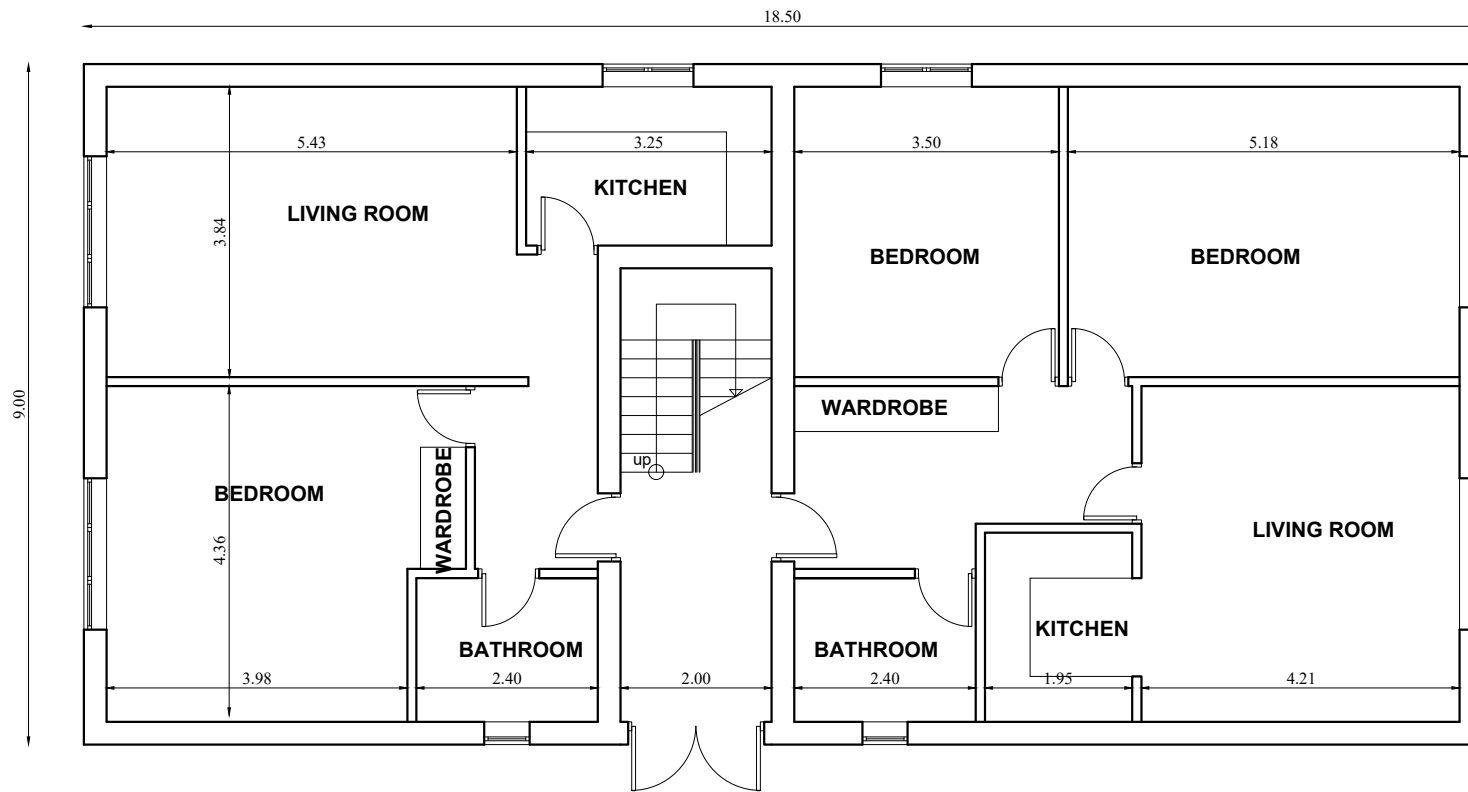


PROPOSED GROUND FLOOR PLAN

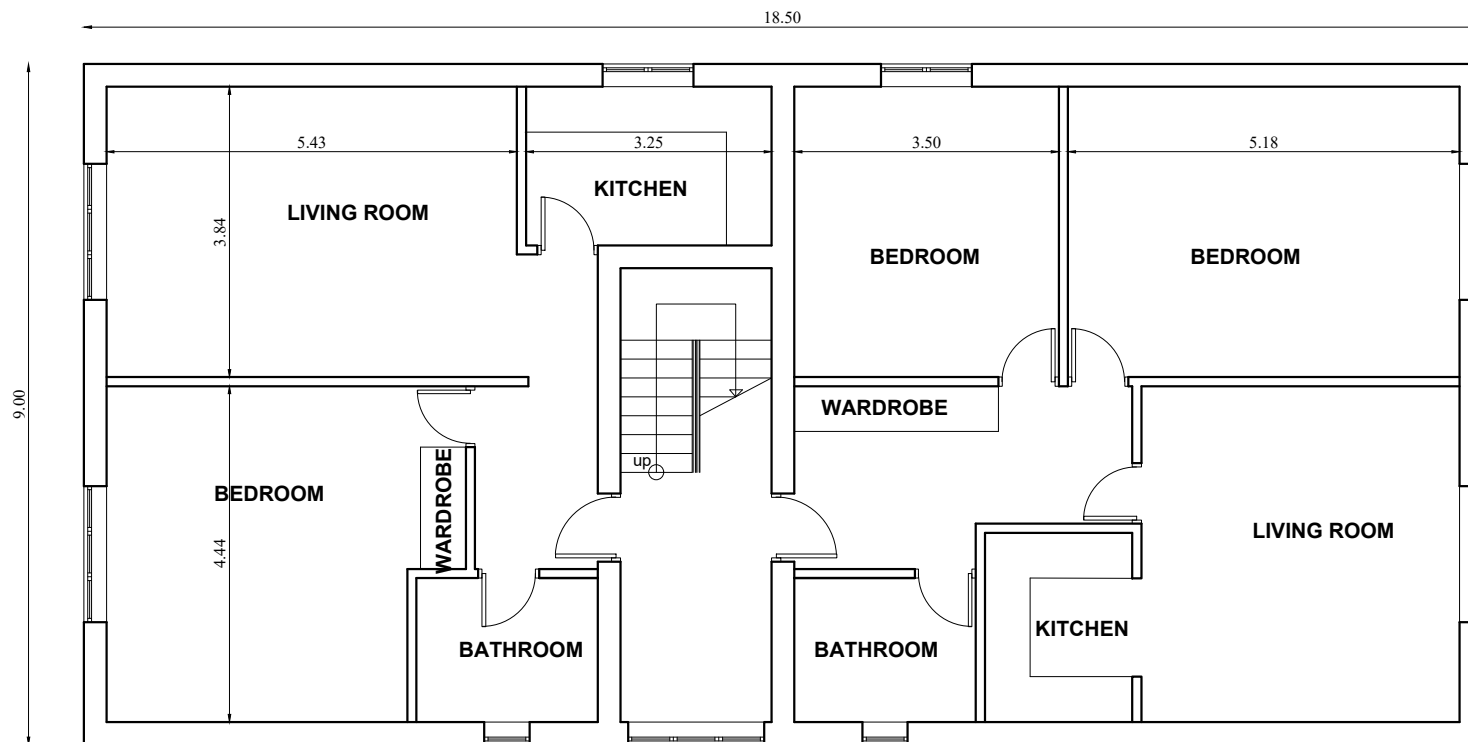

PROPOSED FIRST/SECOND FLOOR PLAN

MATCHING MATERIALS TO BE USED FOR FLATS & BUNGALOW.
FLATS AND BUNGALOW TO BE TILE HUNG WITH MATERIALS
TO MATCH EXISTING.
ALL DIMENSIONS IN MILLIMETERS & TO BE CHECKED ON SITE
PRIOR TO COMMENCEMENT OF ANY BUILDING WORKS.
FOR EXTENSION TO HABITABLE ROOF SPACE INVOLVING DEMOLITION
OF EXISTING SIDE ELEMENT.
THIS DRAWING IS THE COPYRIGHT OF REHAL PLANNING.
IT MUST NOT BE COPIED OR REPRODUCED OR USED IN ANY WAY
WITHOUT WRITTEN PERMISSION FROM REHAL PLANNING

 

P: +44 7453 333775
E: enquiries@rehalplanning.co.uk

Project
42 PARKWAY, REDBRIDGE
LONDON, IG3 9HU

Drawing Title
PROPOSED 6 FLATS

Scale 1:100	Date 11/05/25	Drawn By NC	Checked REH
Drawing Number D01			Revision