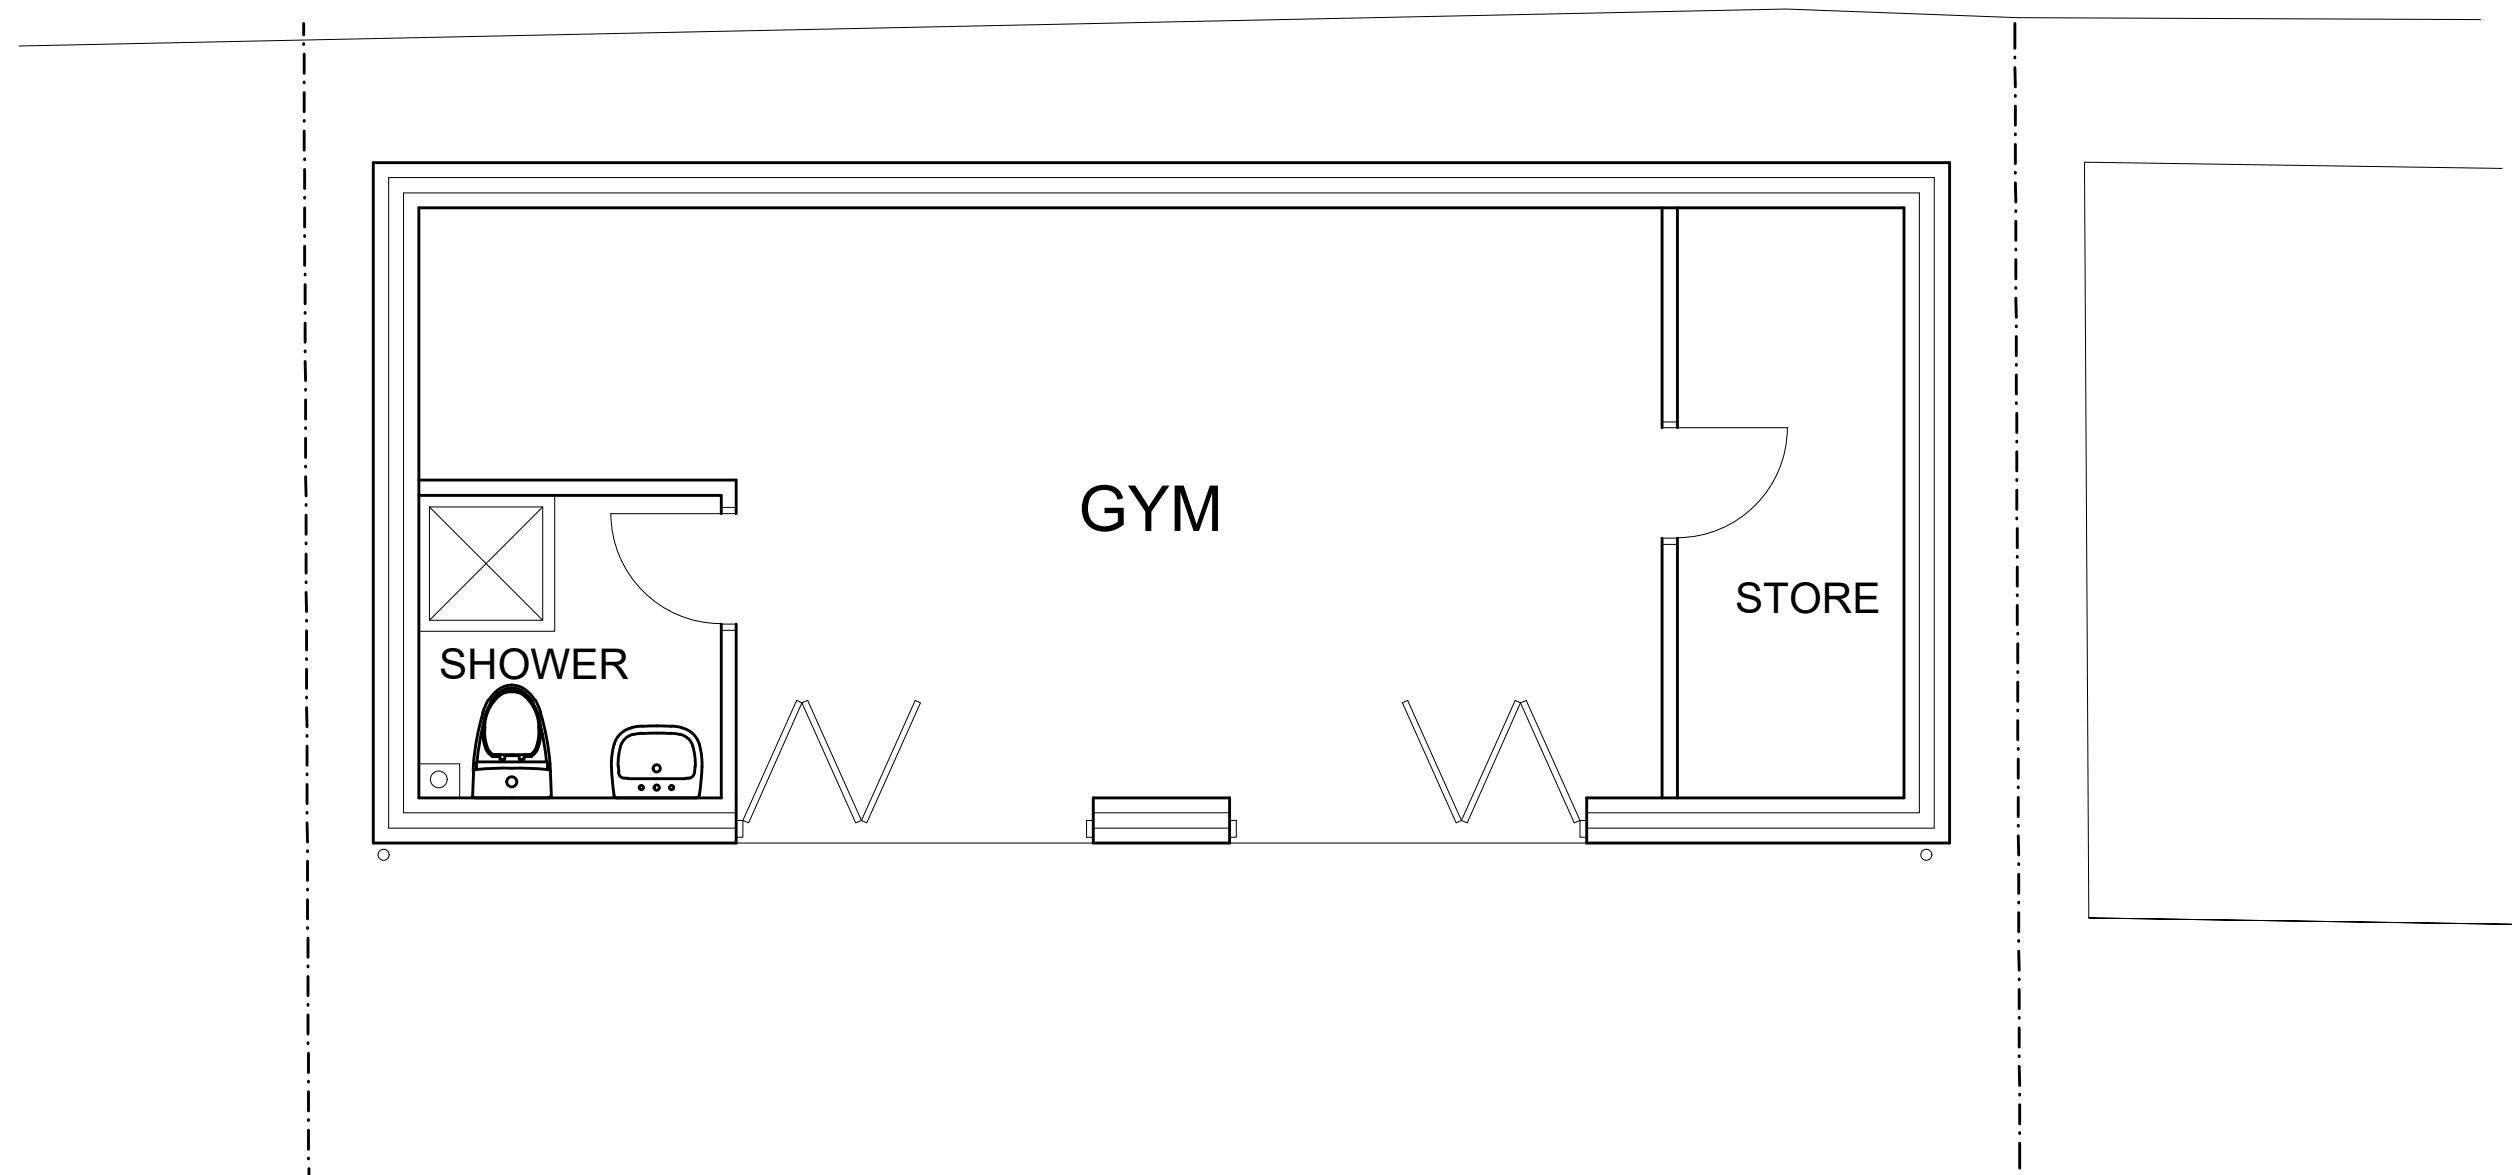
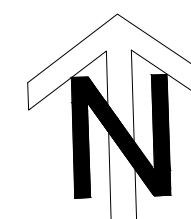


Proposed Outbuilding at
20 Orchard Avenue, Gravesend
DA11 7NX

Scale: 1:500@A3

Date: May 25

Proposed Gym
Floor Plan

Dwg.No:

102