




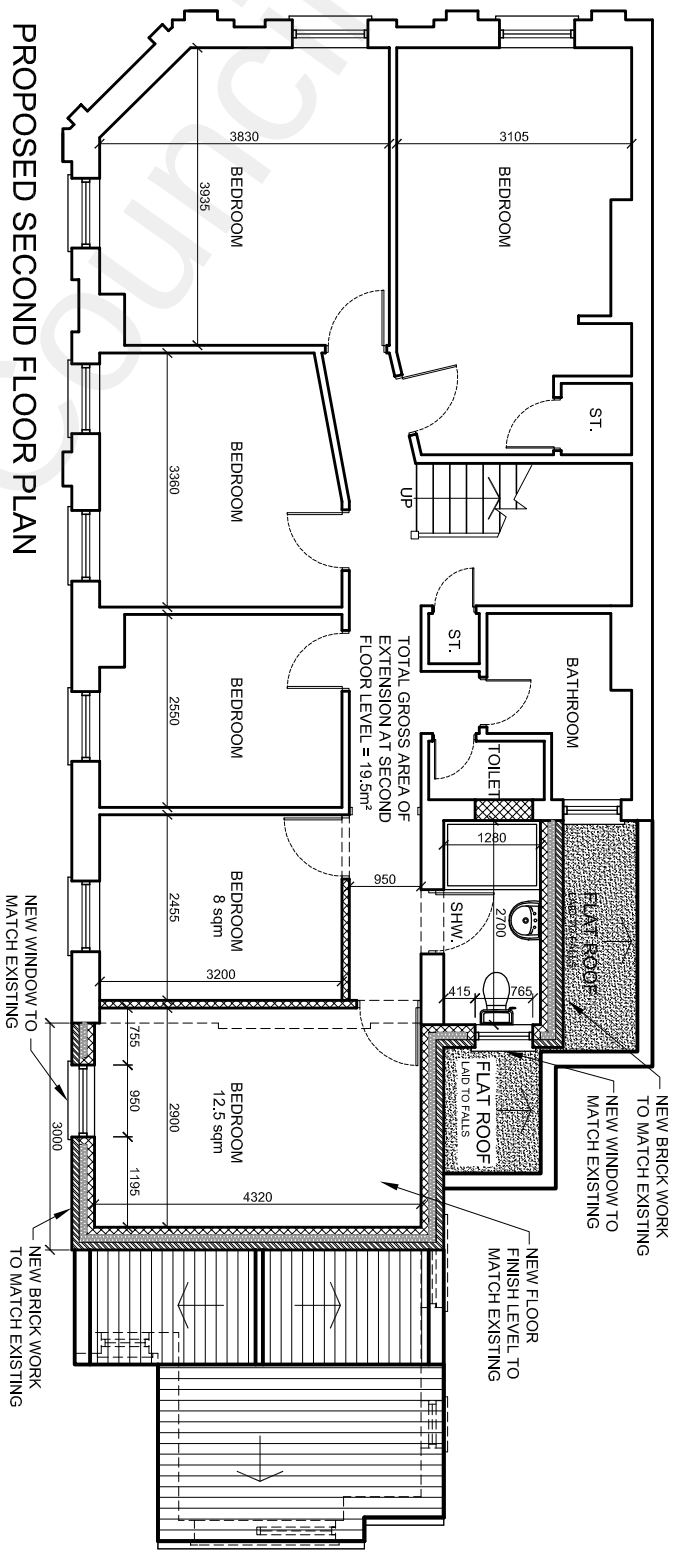

PROPOSED SECOND FLOOR PLAN

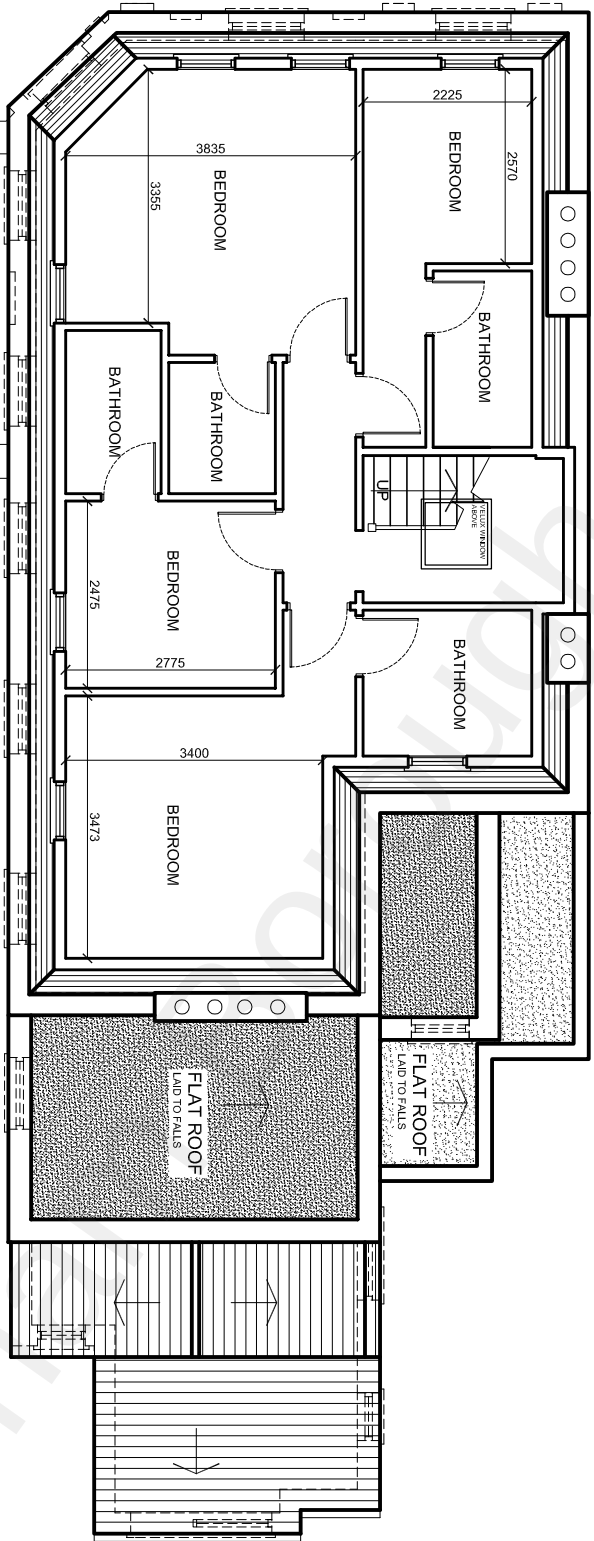

PROPOSED LOFT FLOOR PLAN

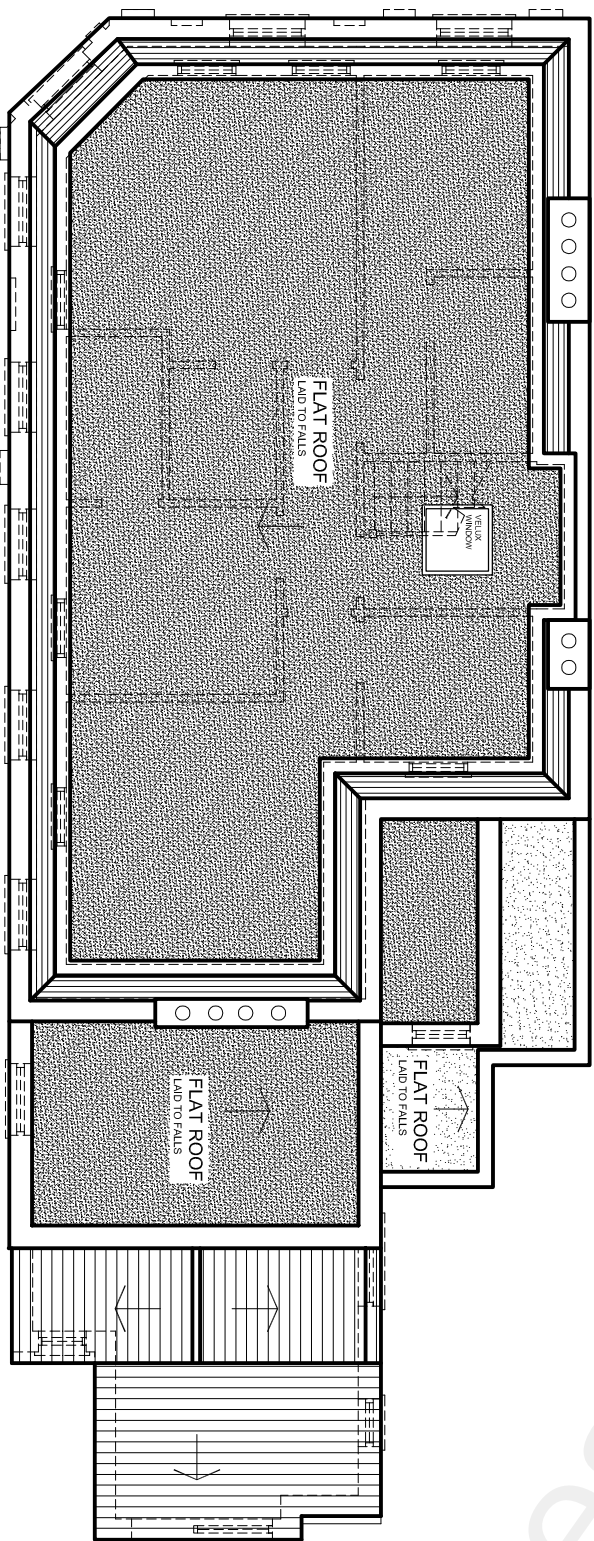

PROPOSED ROOF PLAN

rev.	description	date	chkd.
	 Design And Plan CONSULTANTS	10 Wimborne Avenue Chislehurst BR7 6RQ 020 3004 9238 07931 931 035	s.nagpal@dapconsultants.co.uk www.dapconsultants.co.uk

project :
27 The Terrace
Gravesend

drawing title :

Proposed Floor Plans

drawn: SN	chkd : SS	date: 16.05.2021
status: Planning	scale: 1:100@A3	
proj no : 1716	drg no: 05	rev no: