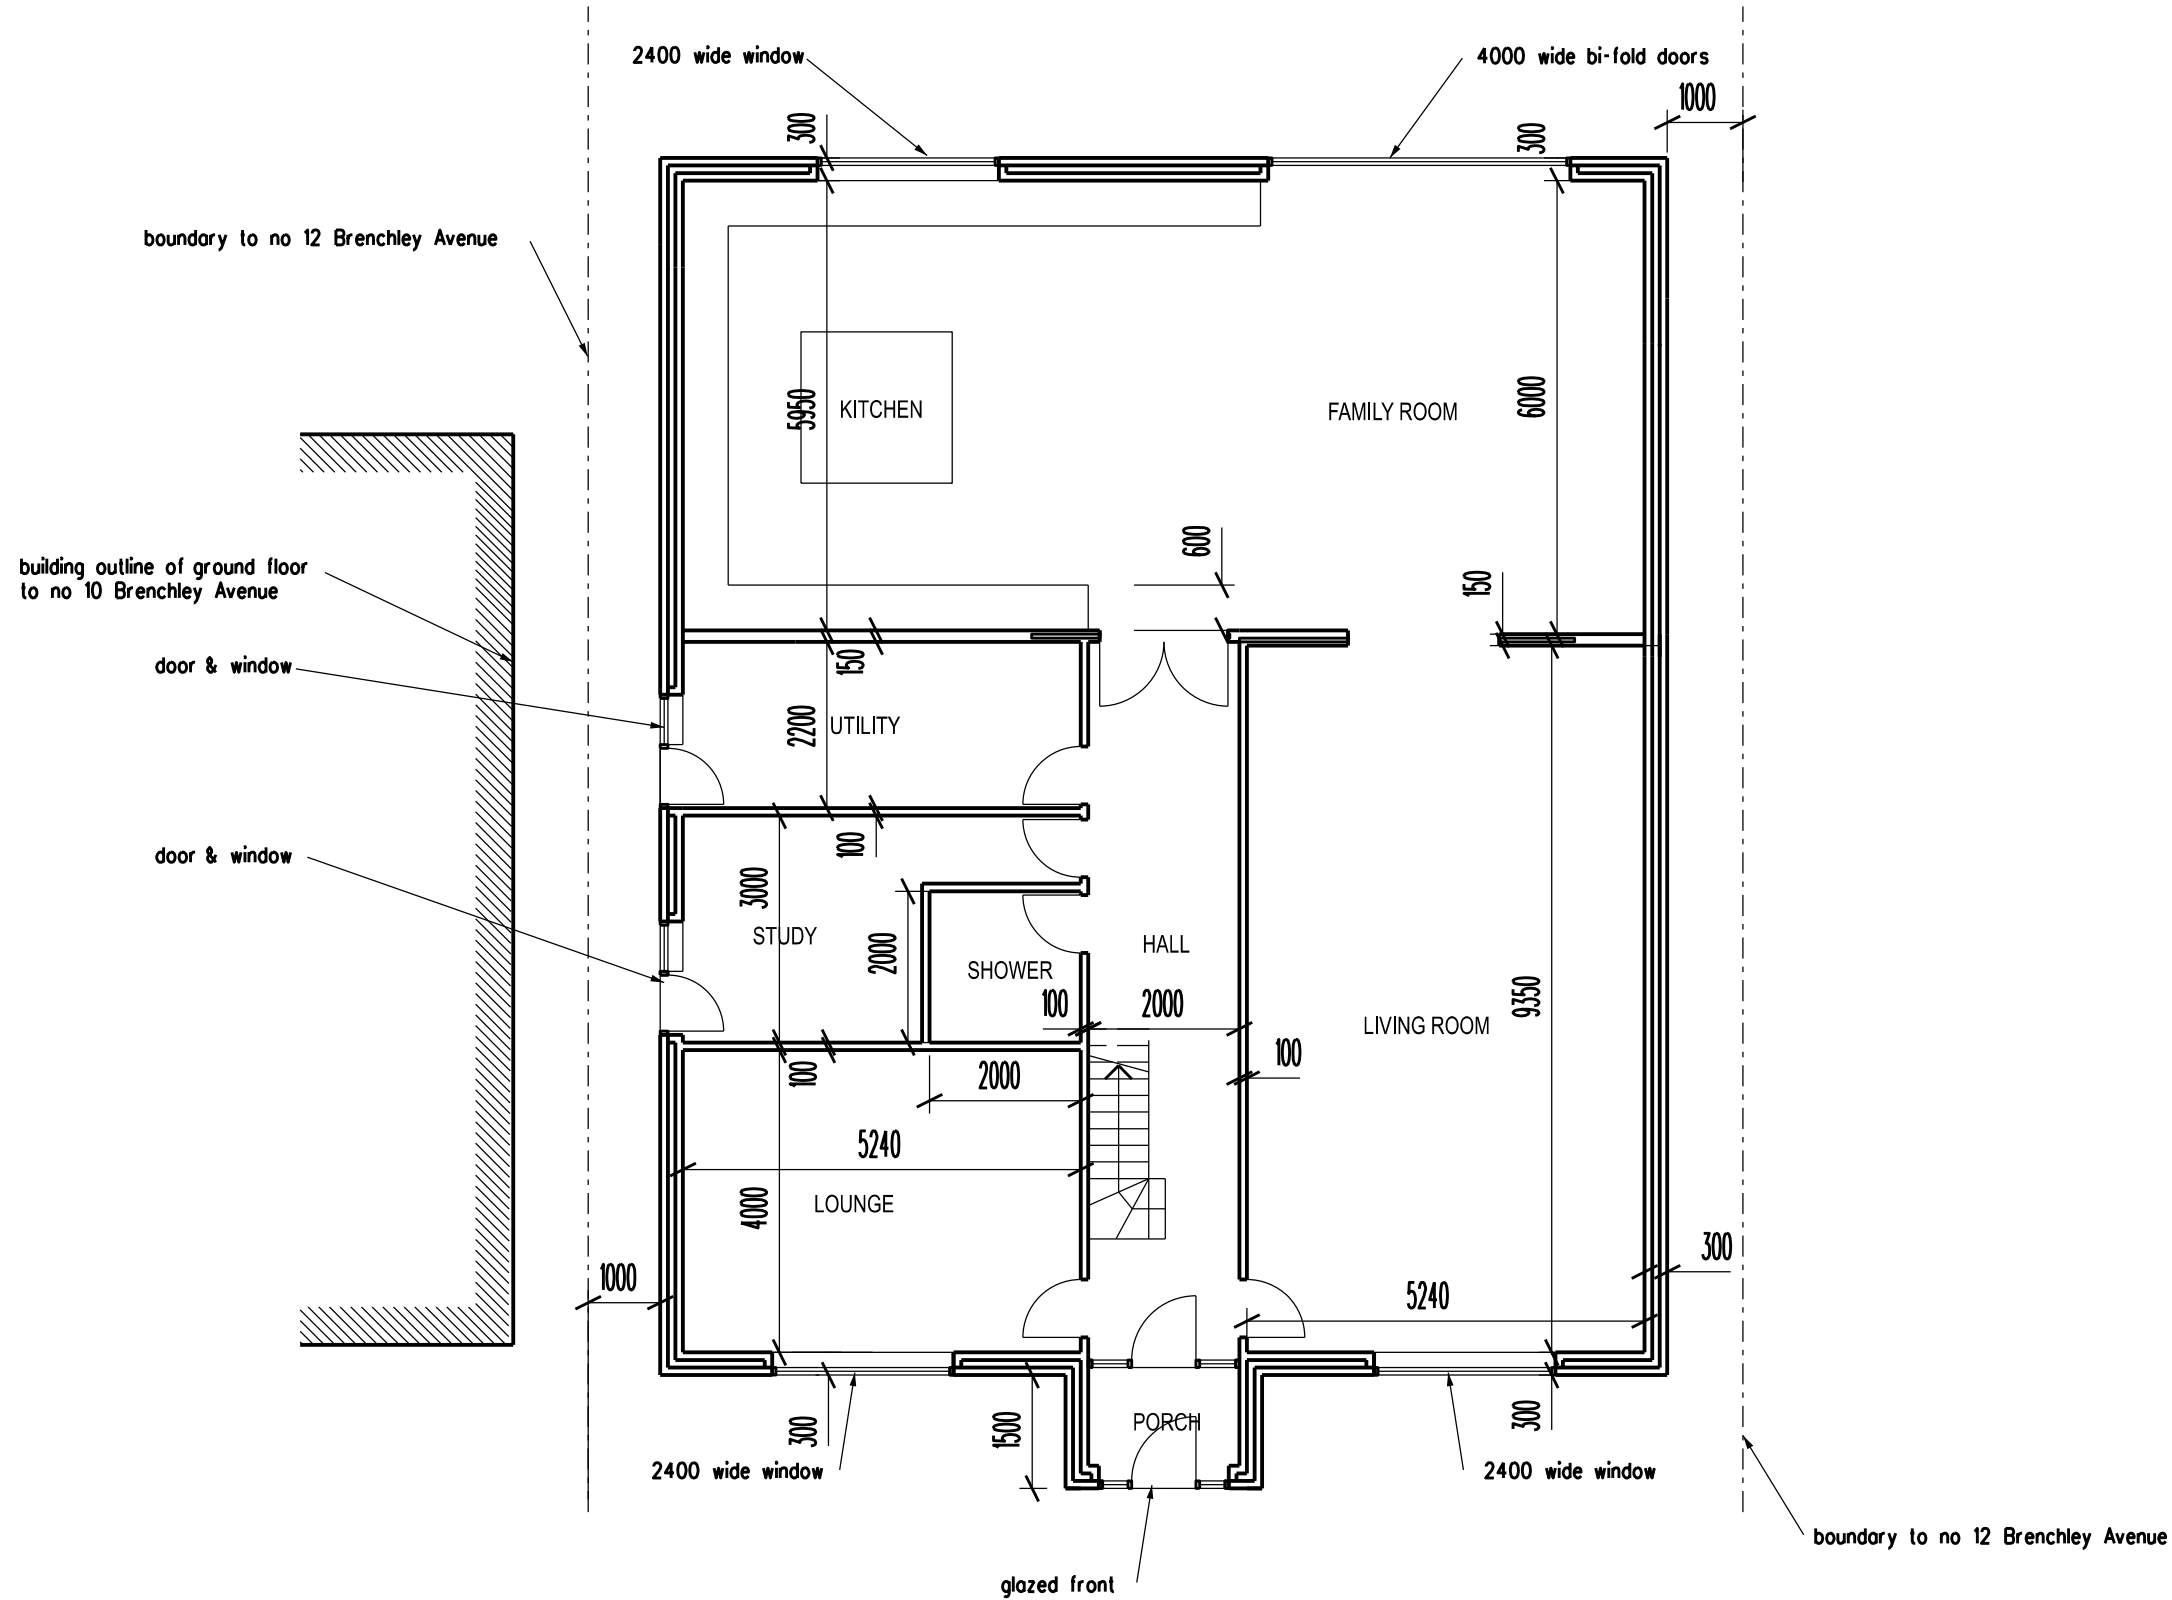


ARCHITECT
TA ARCHITECTS
11 JOYDENS WOOD ROAD BEXLEY
KENT DA5 2HS Tel 07905 130591
ta140256@googlemail.com

JOB
4 BEDROOM HOUSE AT
12 BRENCHLEY AVENUE
GRAVESEND KENT DA11 7RQ

A. Redrawn
REVISION

Mar 2024
DATE

DRAWING
PROPOSED GROUND FLOOR PLAN

SCALE
1:100 AT A3

DATE
OCT 2023

DRAWING NO.
KK/05 A