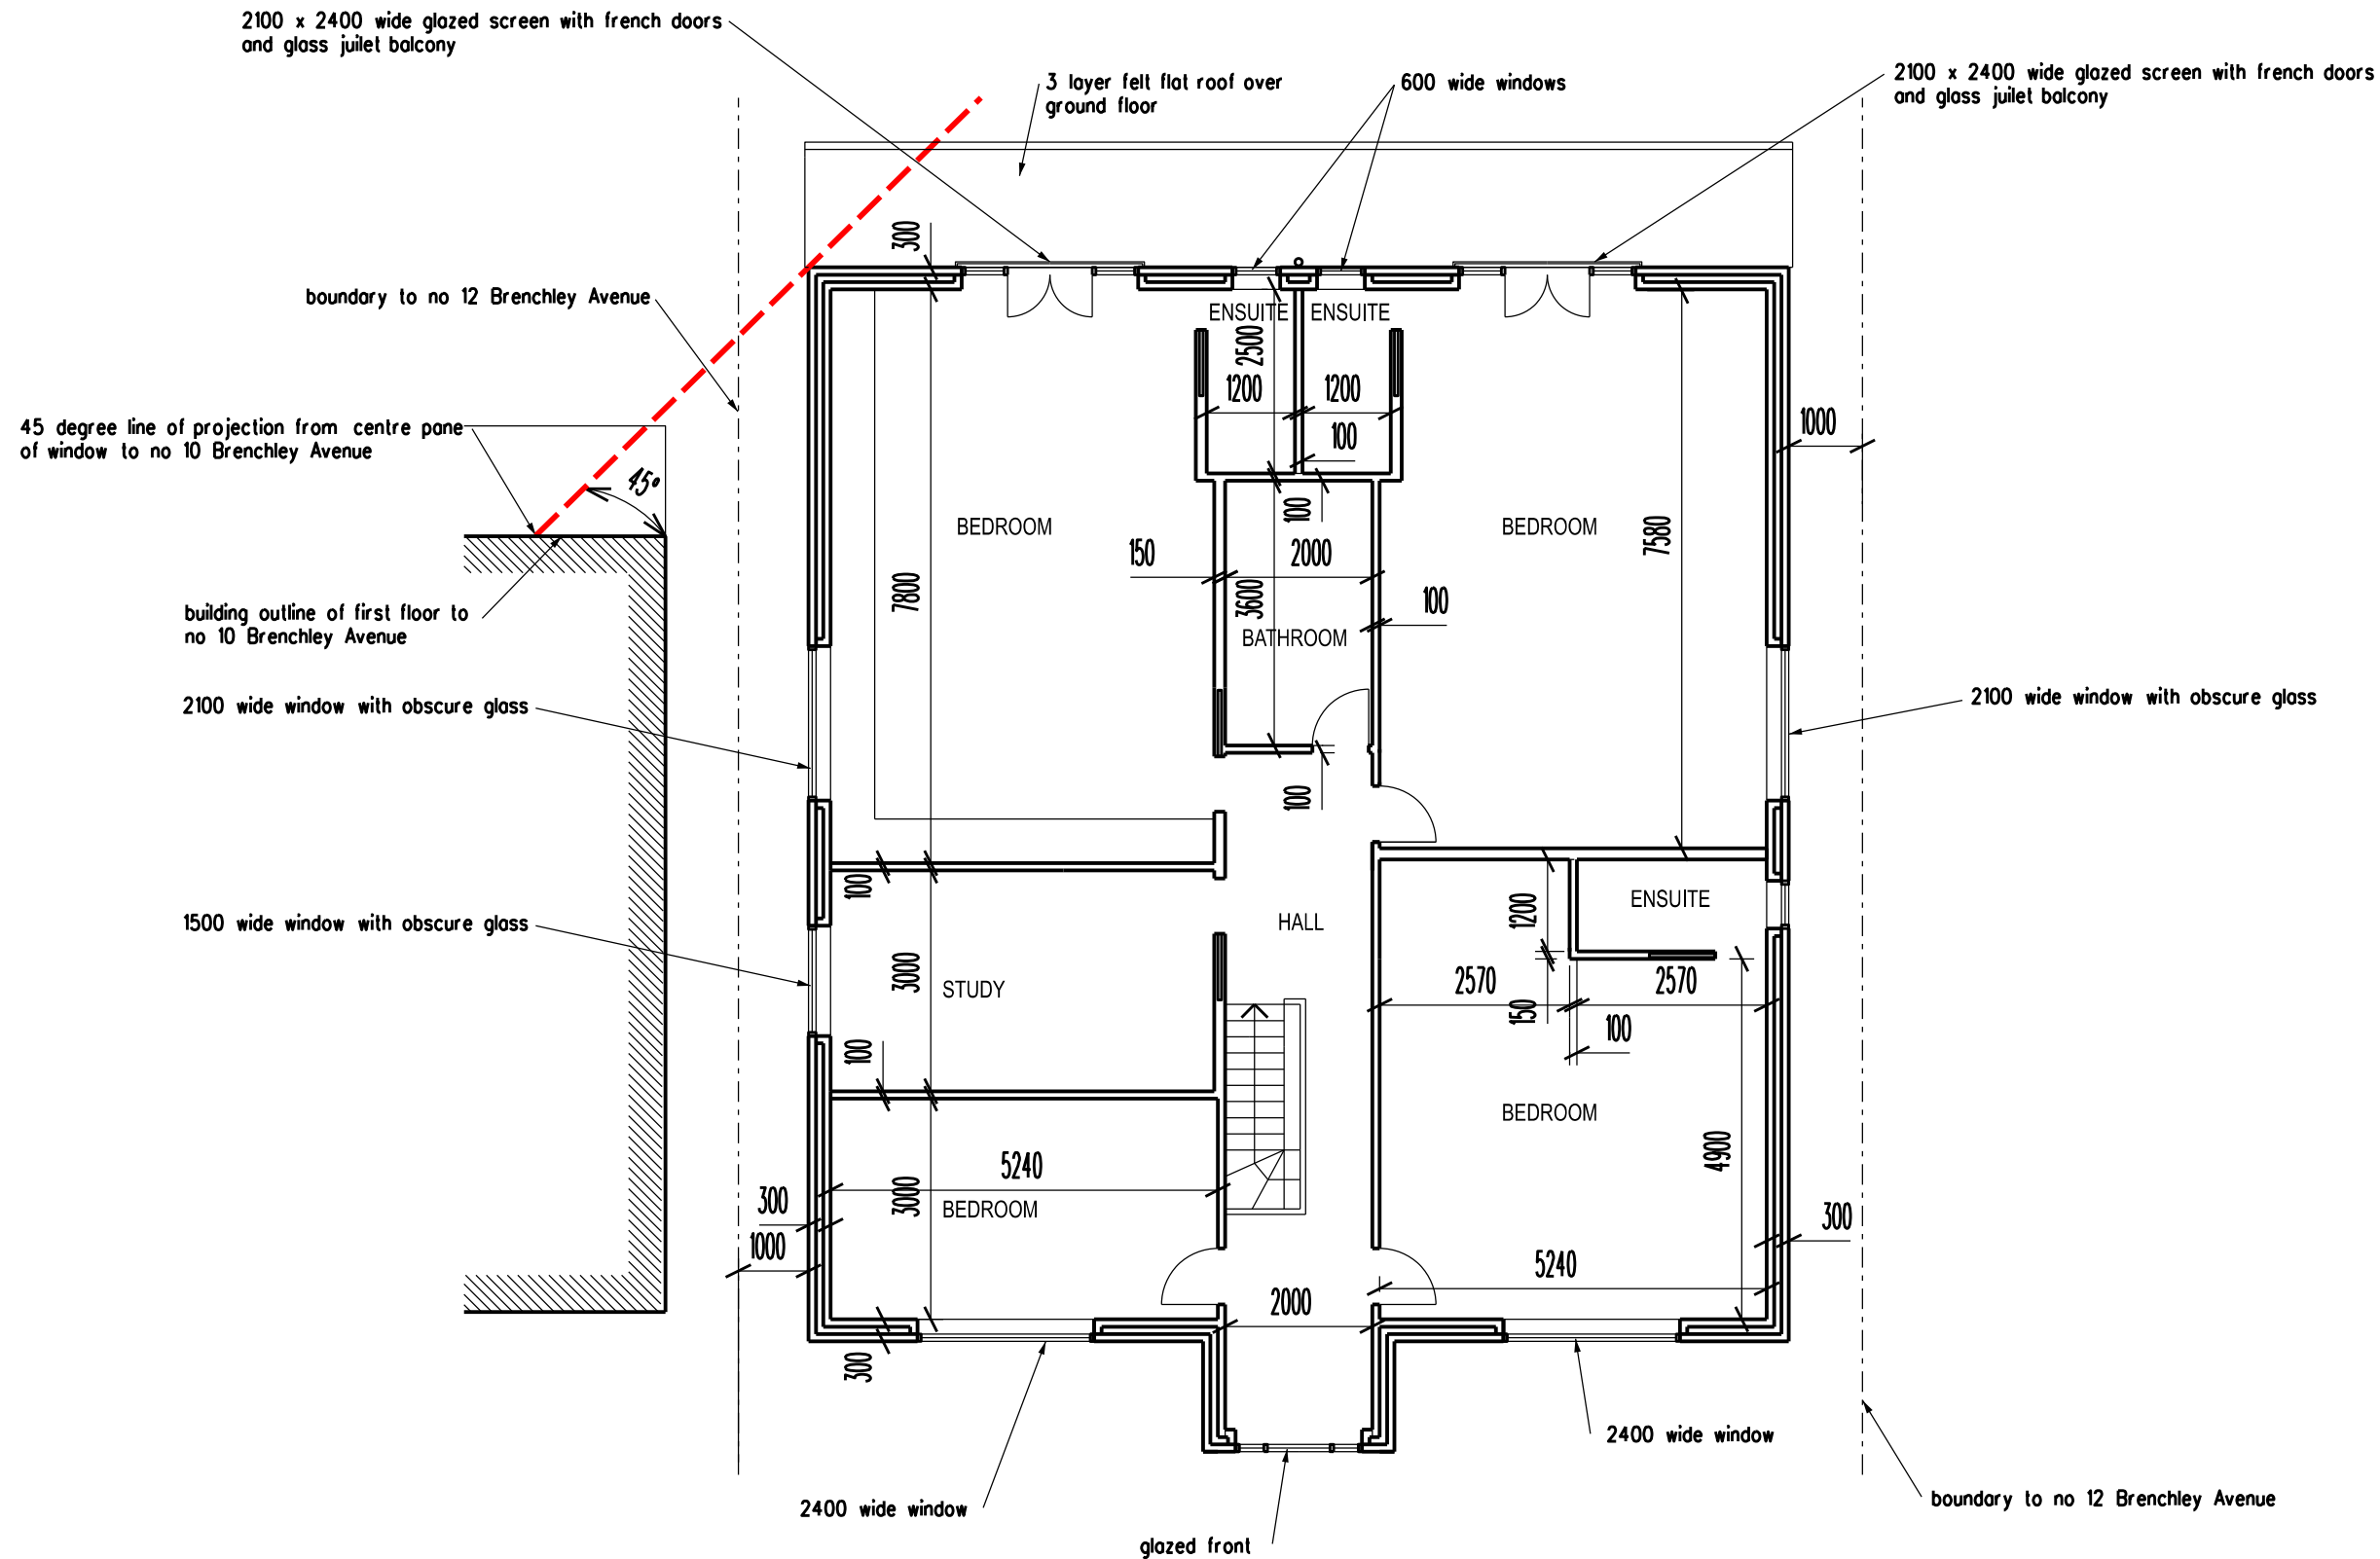


ARCHITECT
TAARCHITECTS
11 JOYDENS WOOD ROAD BEXLEY
KENT DA5 2HS Tel 07905 130591
ta140256@gmail.com

JOB
4 BEDROOM HOUSE AT
12 BRANCHLEY AVENUE
GRAVESEND KENT DA11 7RQ

A. Redrawn
REVISION

Mar 2024
DATE

DRAWING
PROPOSED FIRST FLOOR PLAN

SCALE
1:100 AT A3

DATE
OCT 2023

DRAWING NO.
KK/06 A