

26 degree roofs in grey concrete smooth roof tiles

600 wide white double glazed upvc windows with obscured glazing & opening lights

114 mm dia black upvc half round upvc guttering downpipe white upvc soffit & fascia

pointed rendered blockwork

2100 x 2400 wide glazed screen with french doors and glass Juliet balcony

3 layer felt flat roof over


4000 wide white double glazed aluminium bi-fold doors

red facing brickwork

boundary fence to no 12 Brenchley Avenue

2400 wide white double glazed upvc window with opening lights

boundary fence to no 12 Brenchley Avenue

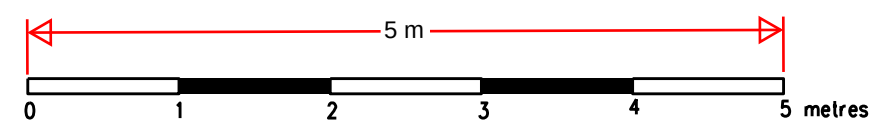

ARCHITECT
TAARCHITECTS
11 JOYDENS WOOD ROAD BEXLEY
KENT DA5 2HS Tel 07905 130591
ta140256@googlemail.com

JOB
4 BEDROOM HOUSE AT
12 BRENCHLEY AVENUE
GRAVESEND KENT DA11 7RQ

A. Redrawn		Mar 2024
REVISION		DATE
DRAWING PROPOSED REAR ELEVATION		
SCALE 1:50 AT A3	DATE NOV 2023	
DRAWING NO. KK/09 A		