



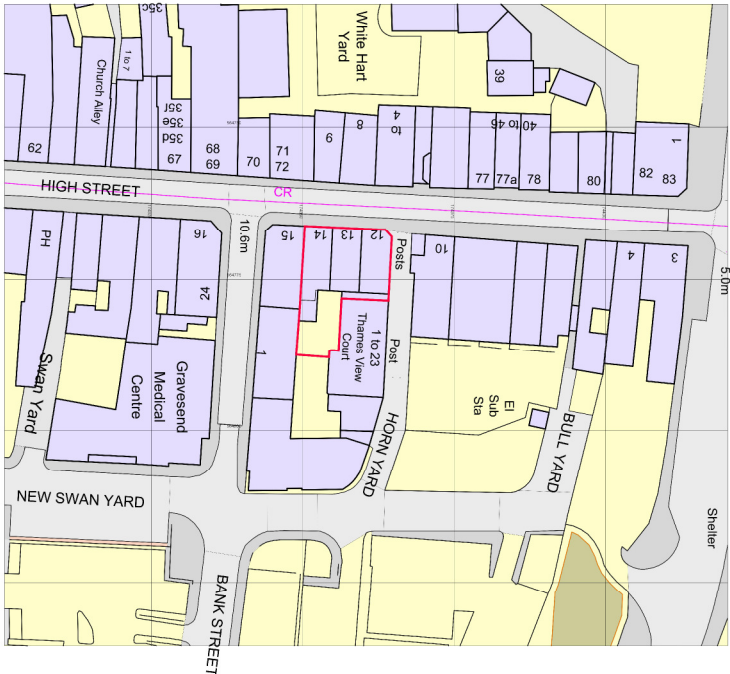

Location Plan 1:1250 (A3)

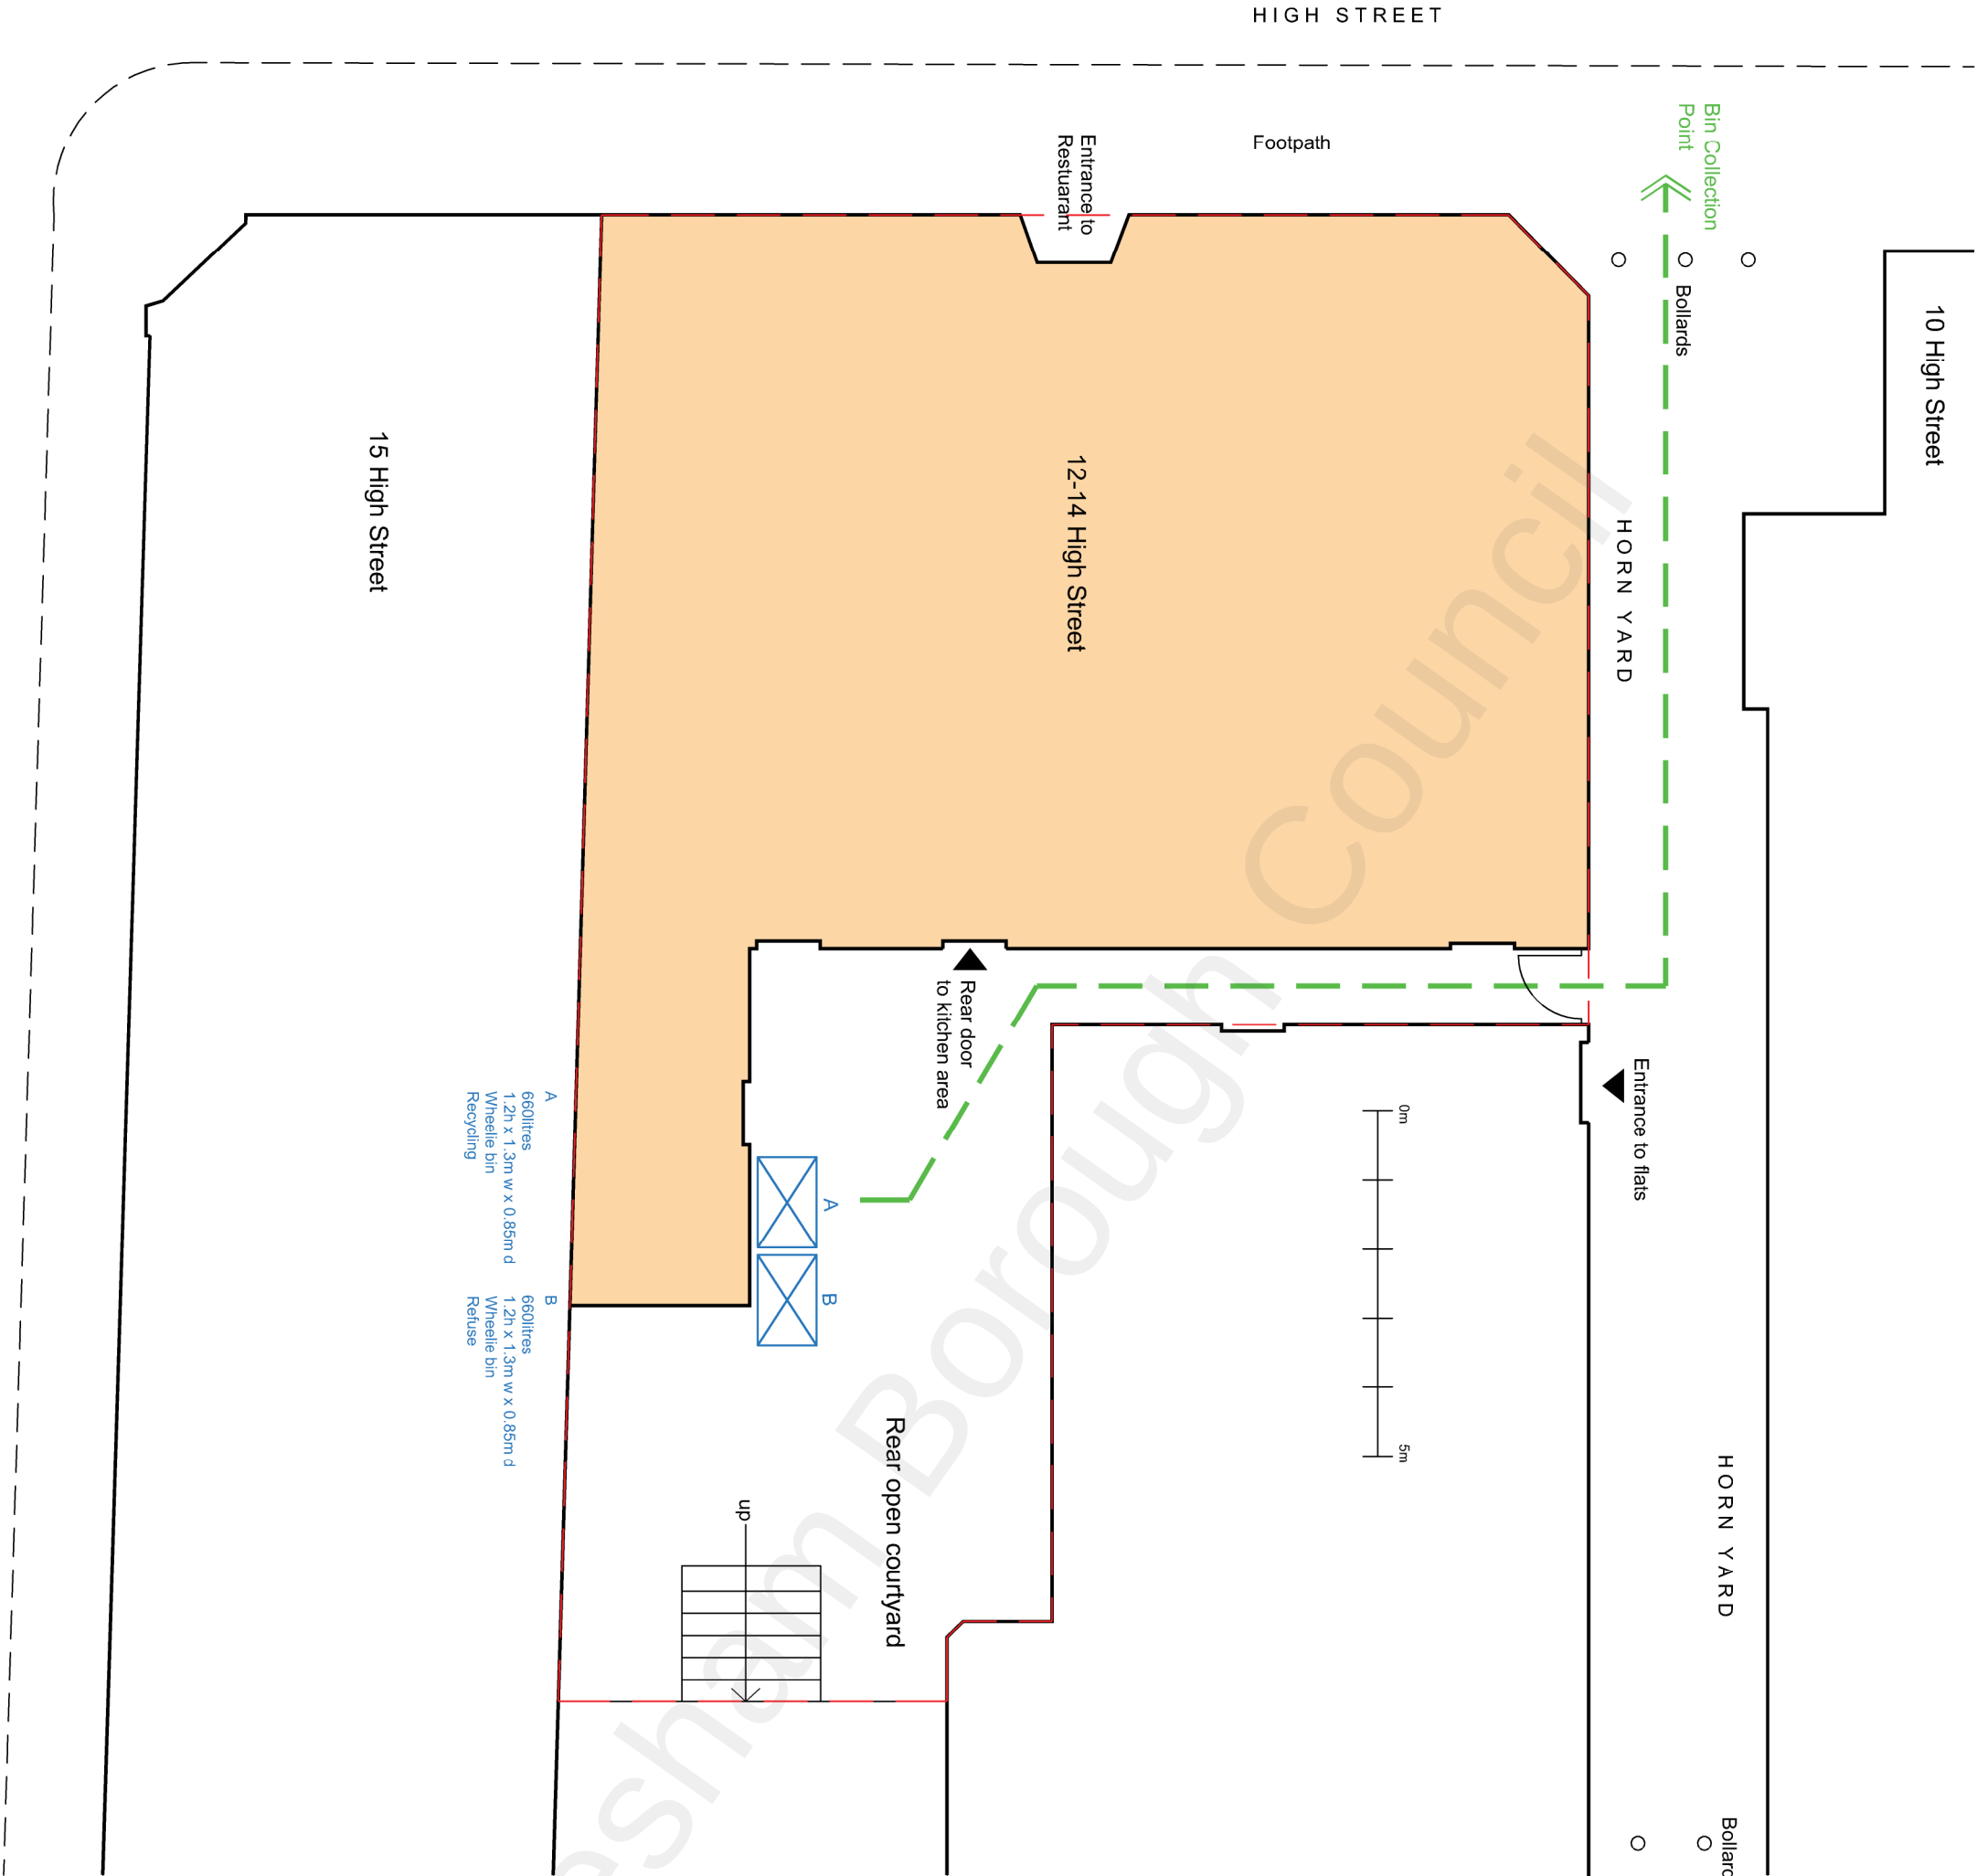

CLIENT		
12-14 High Street Gravesend Kent		
PROJECT		
Condition 2 Refuse storage and collection arrangements of non-recyclable waste, food waste and recyclable waste		
DRAWING		
Site Plan		
SCALE	DRAWN BY	DATE
1:100@A3	MW	20.01.23
DRAWING No.		REV
230120-S-001		