




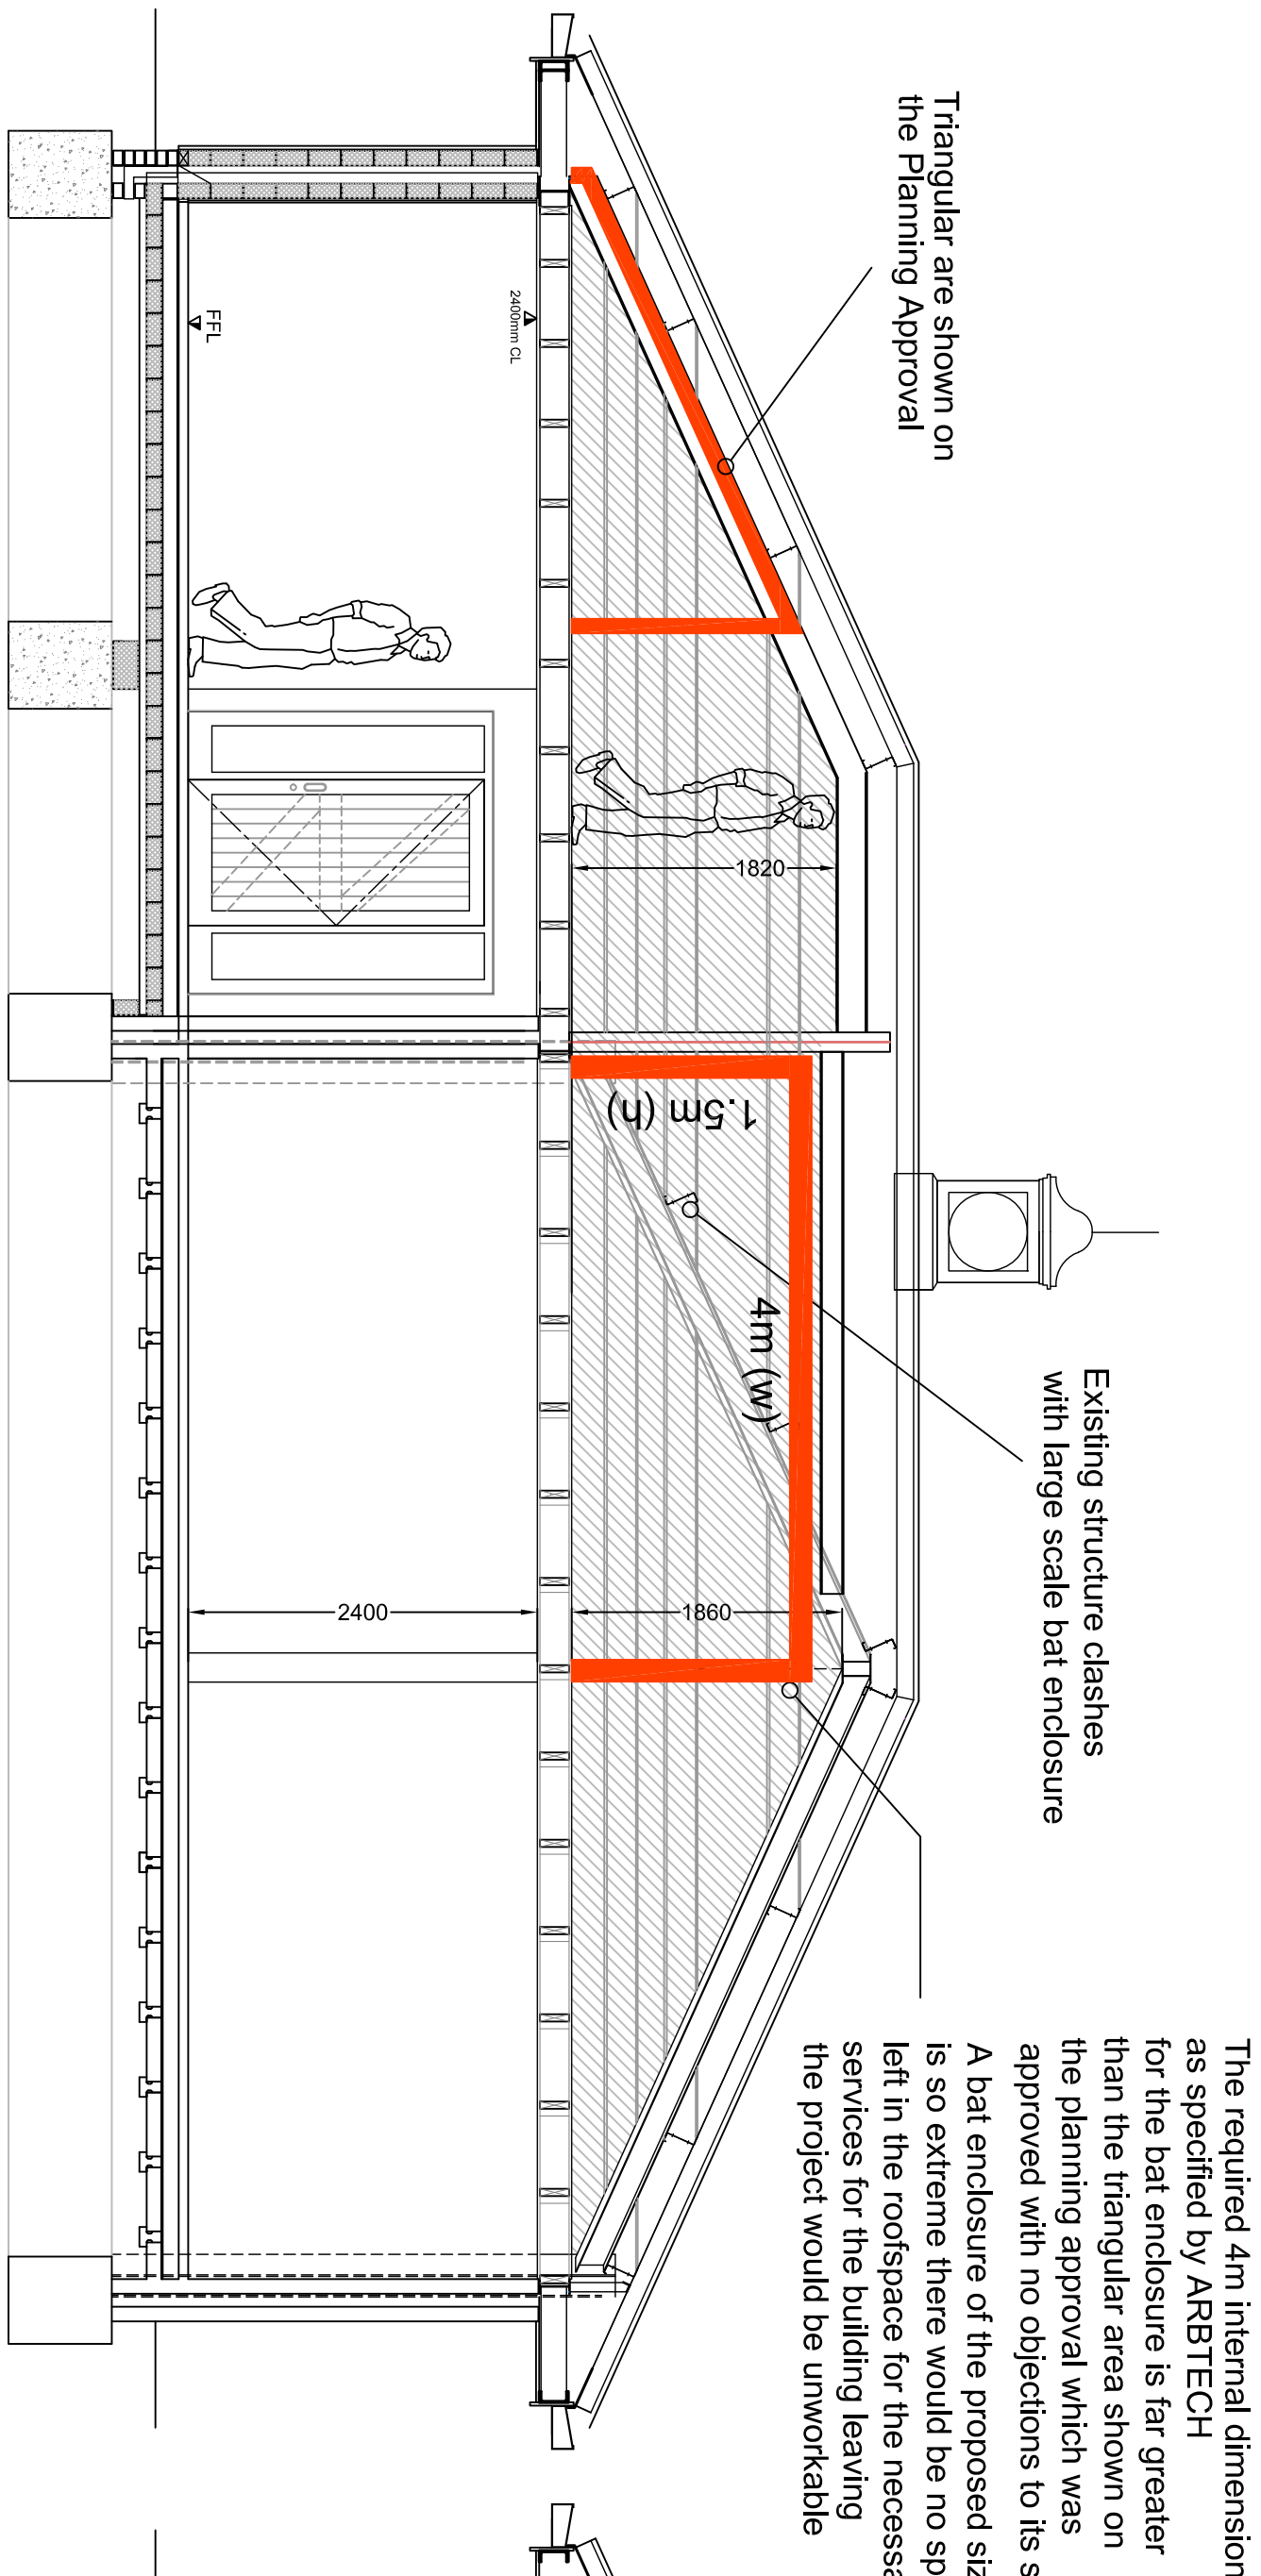


Proposed Long Section A-A - Scale 1-50

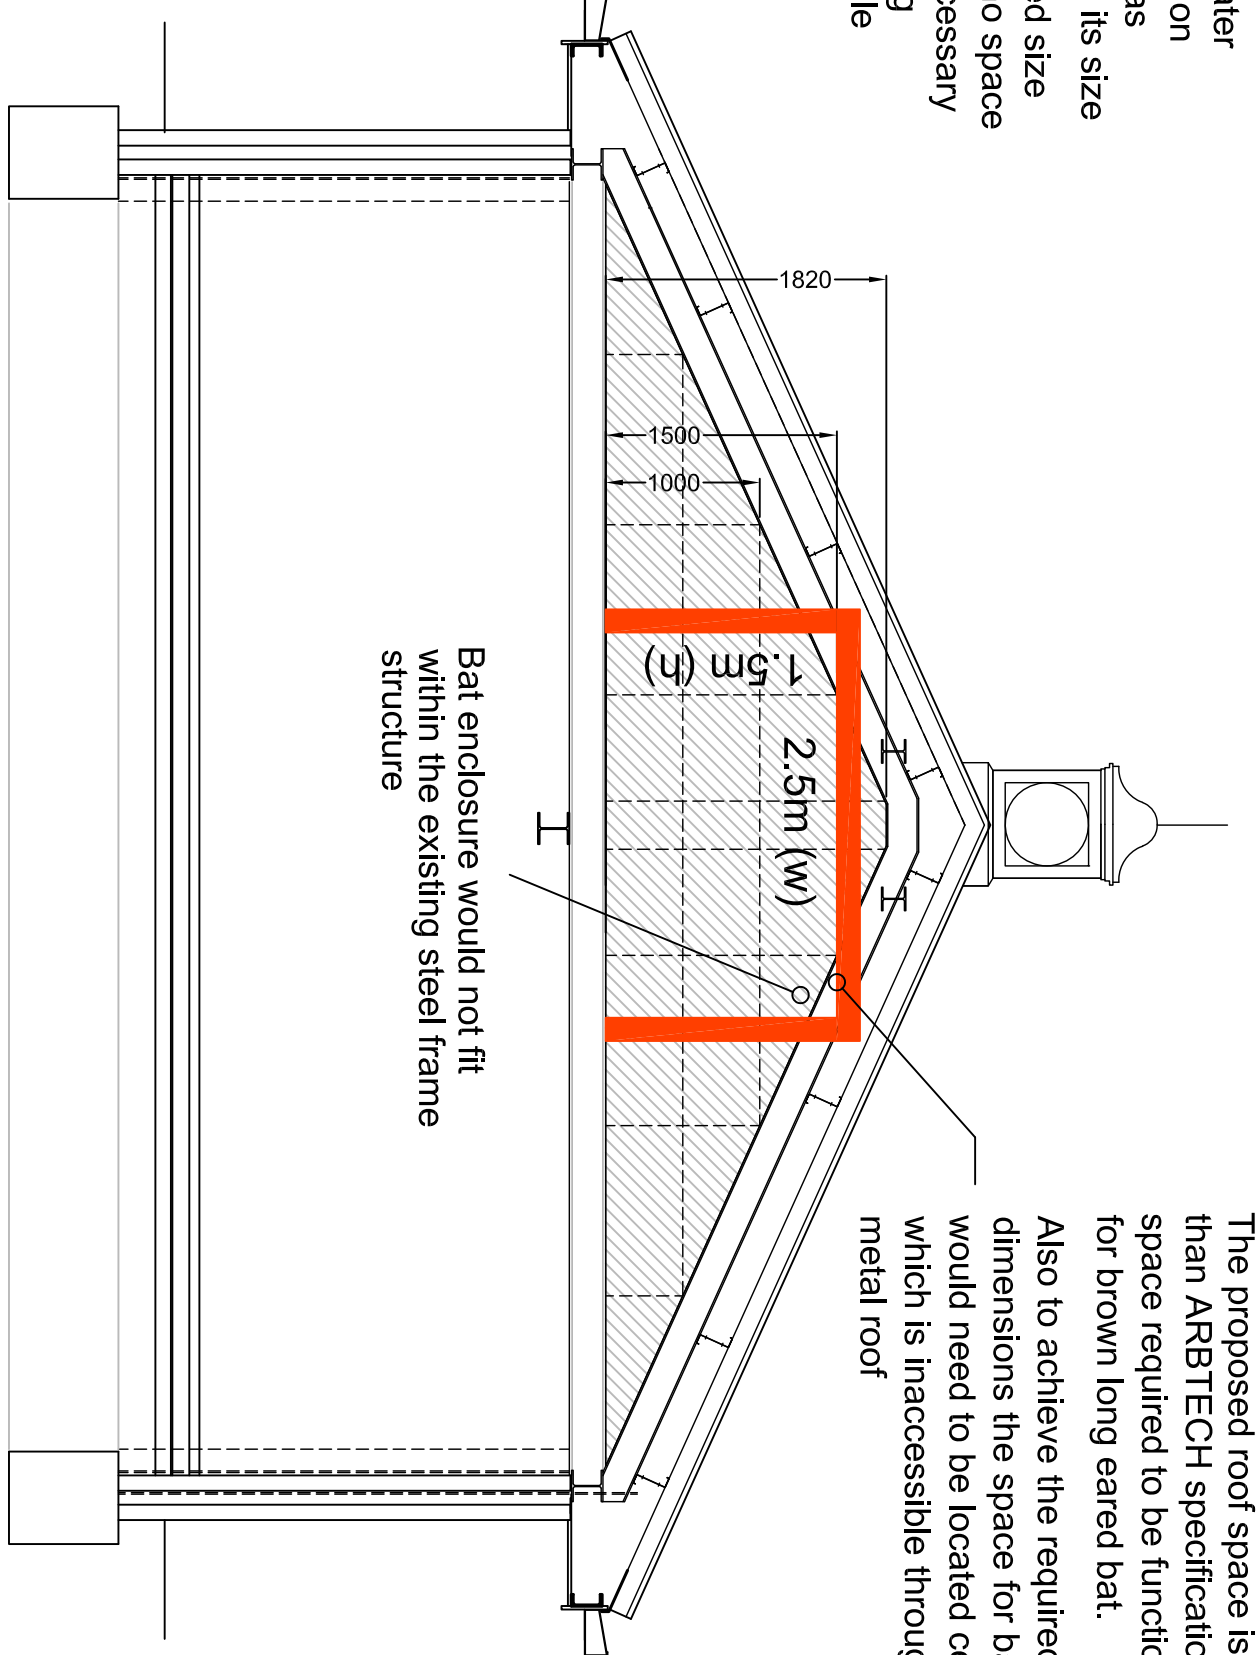


Proposed Cross Section B-B - Scale 1-50

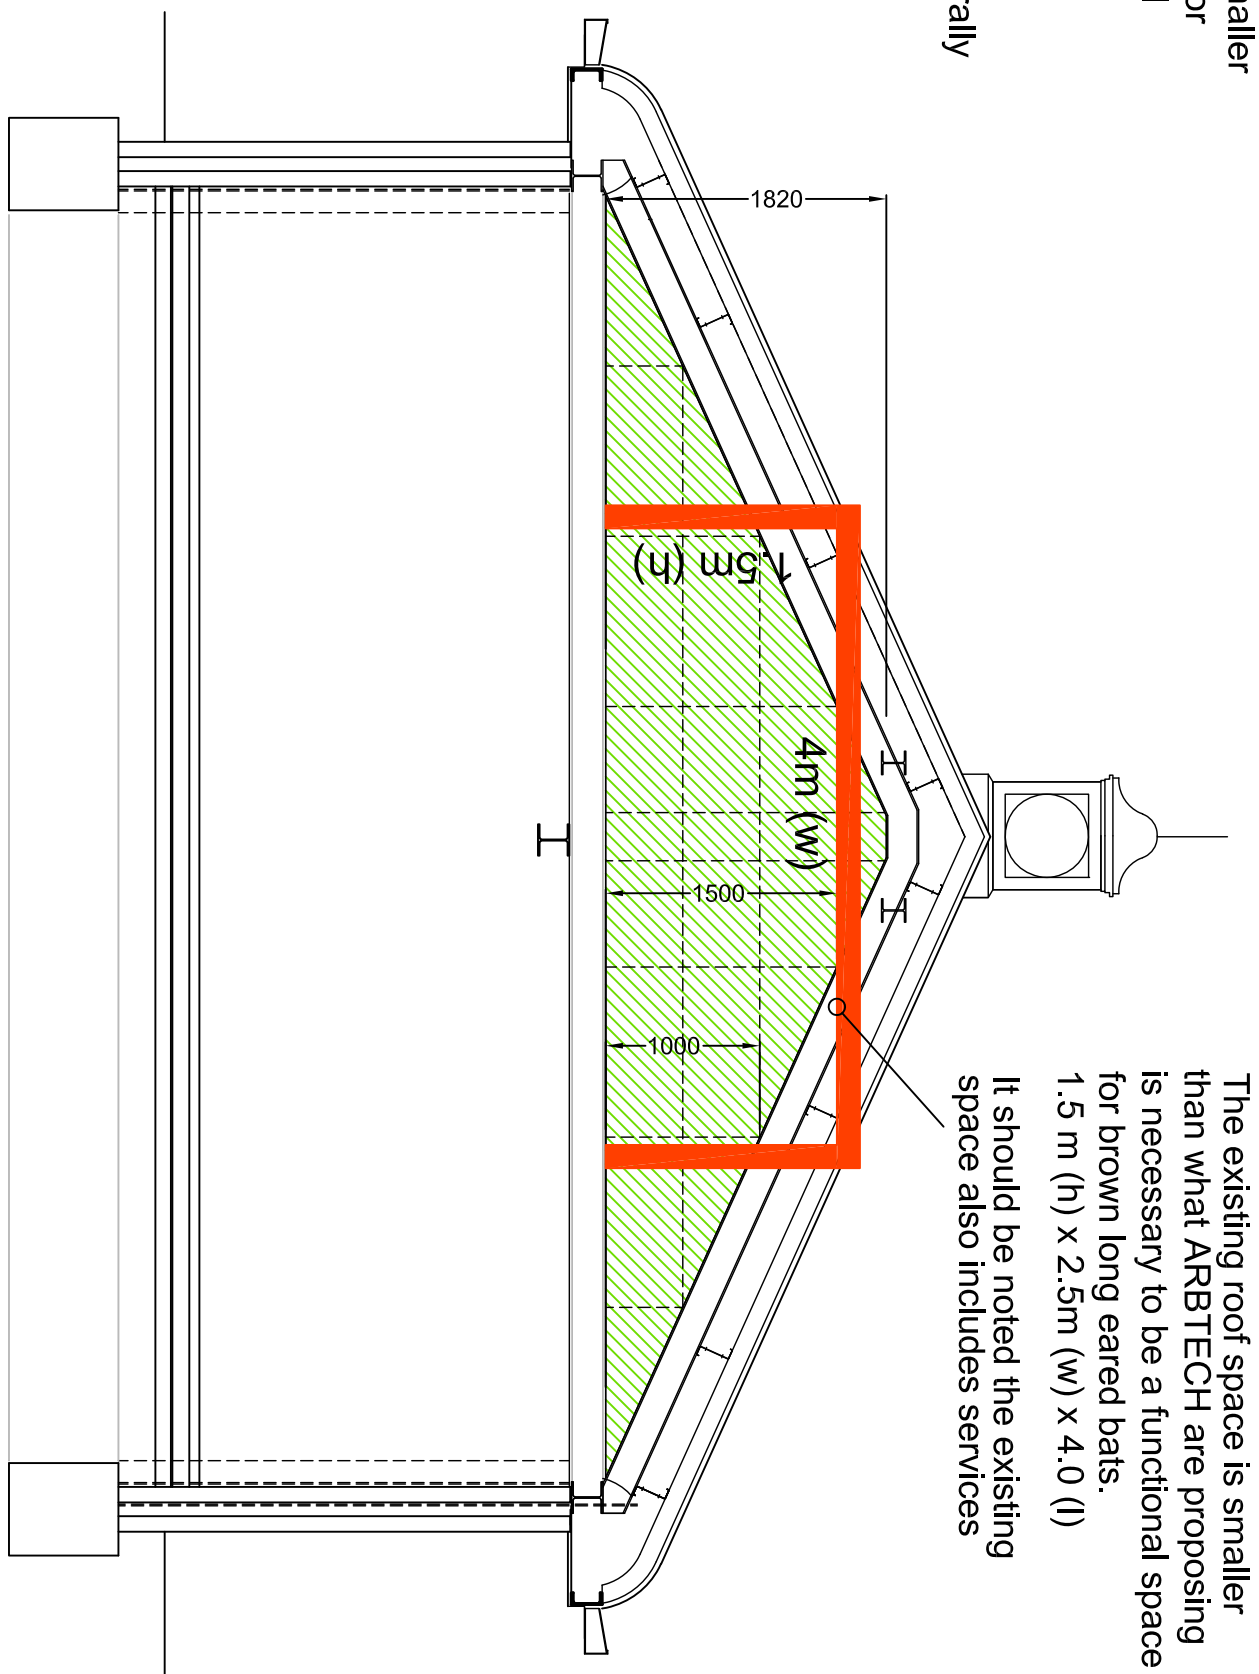


Existing Cross Section C-C - Scale 1-50

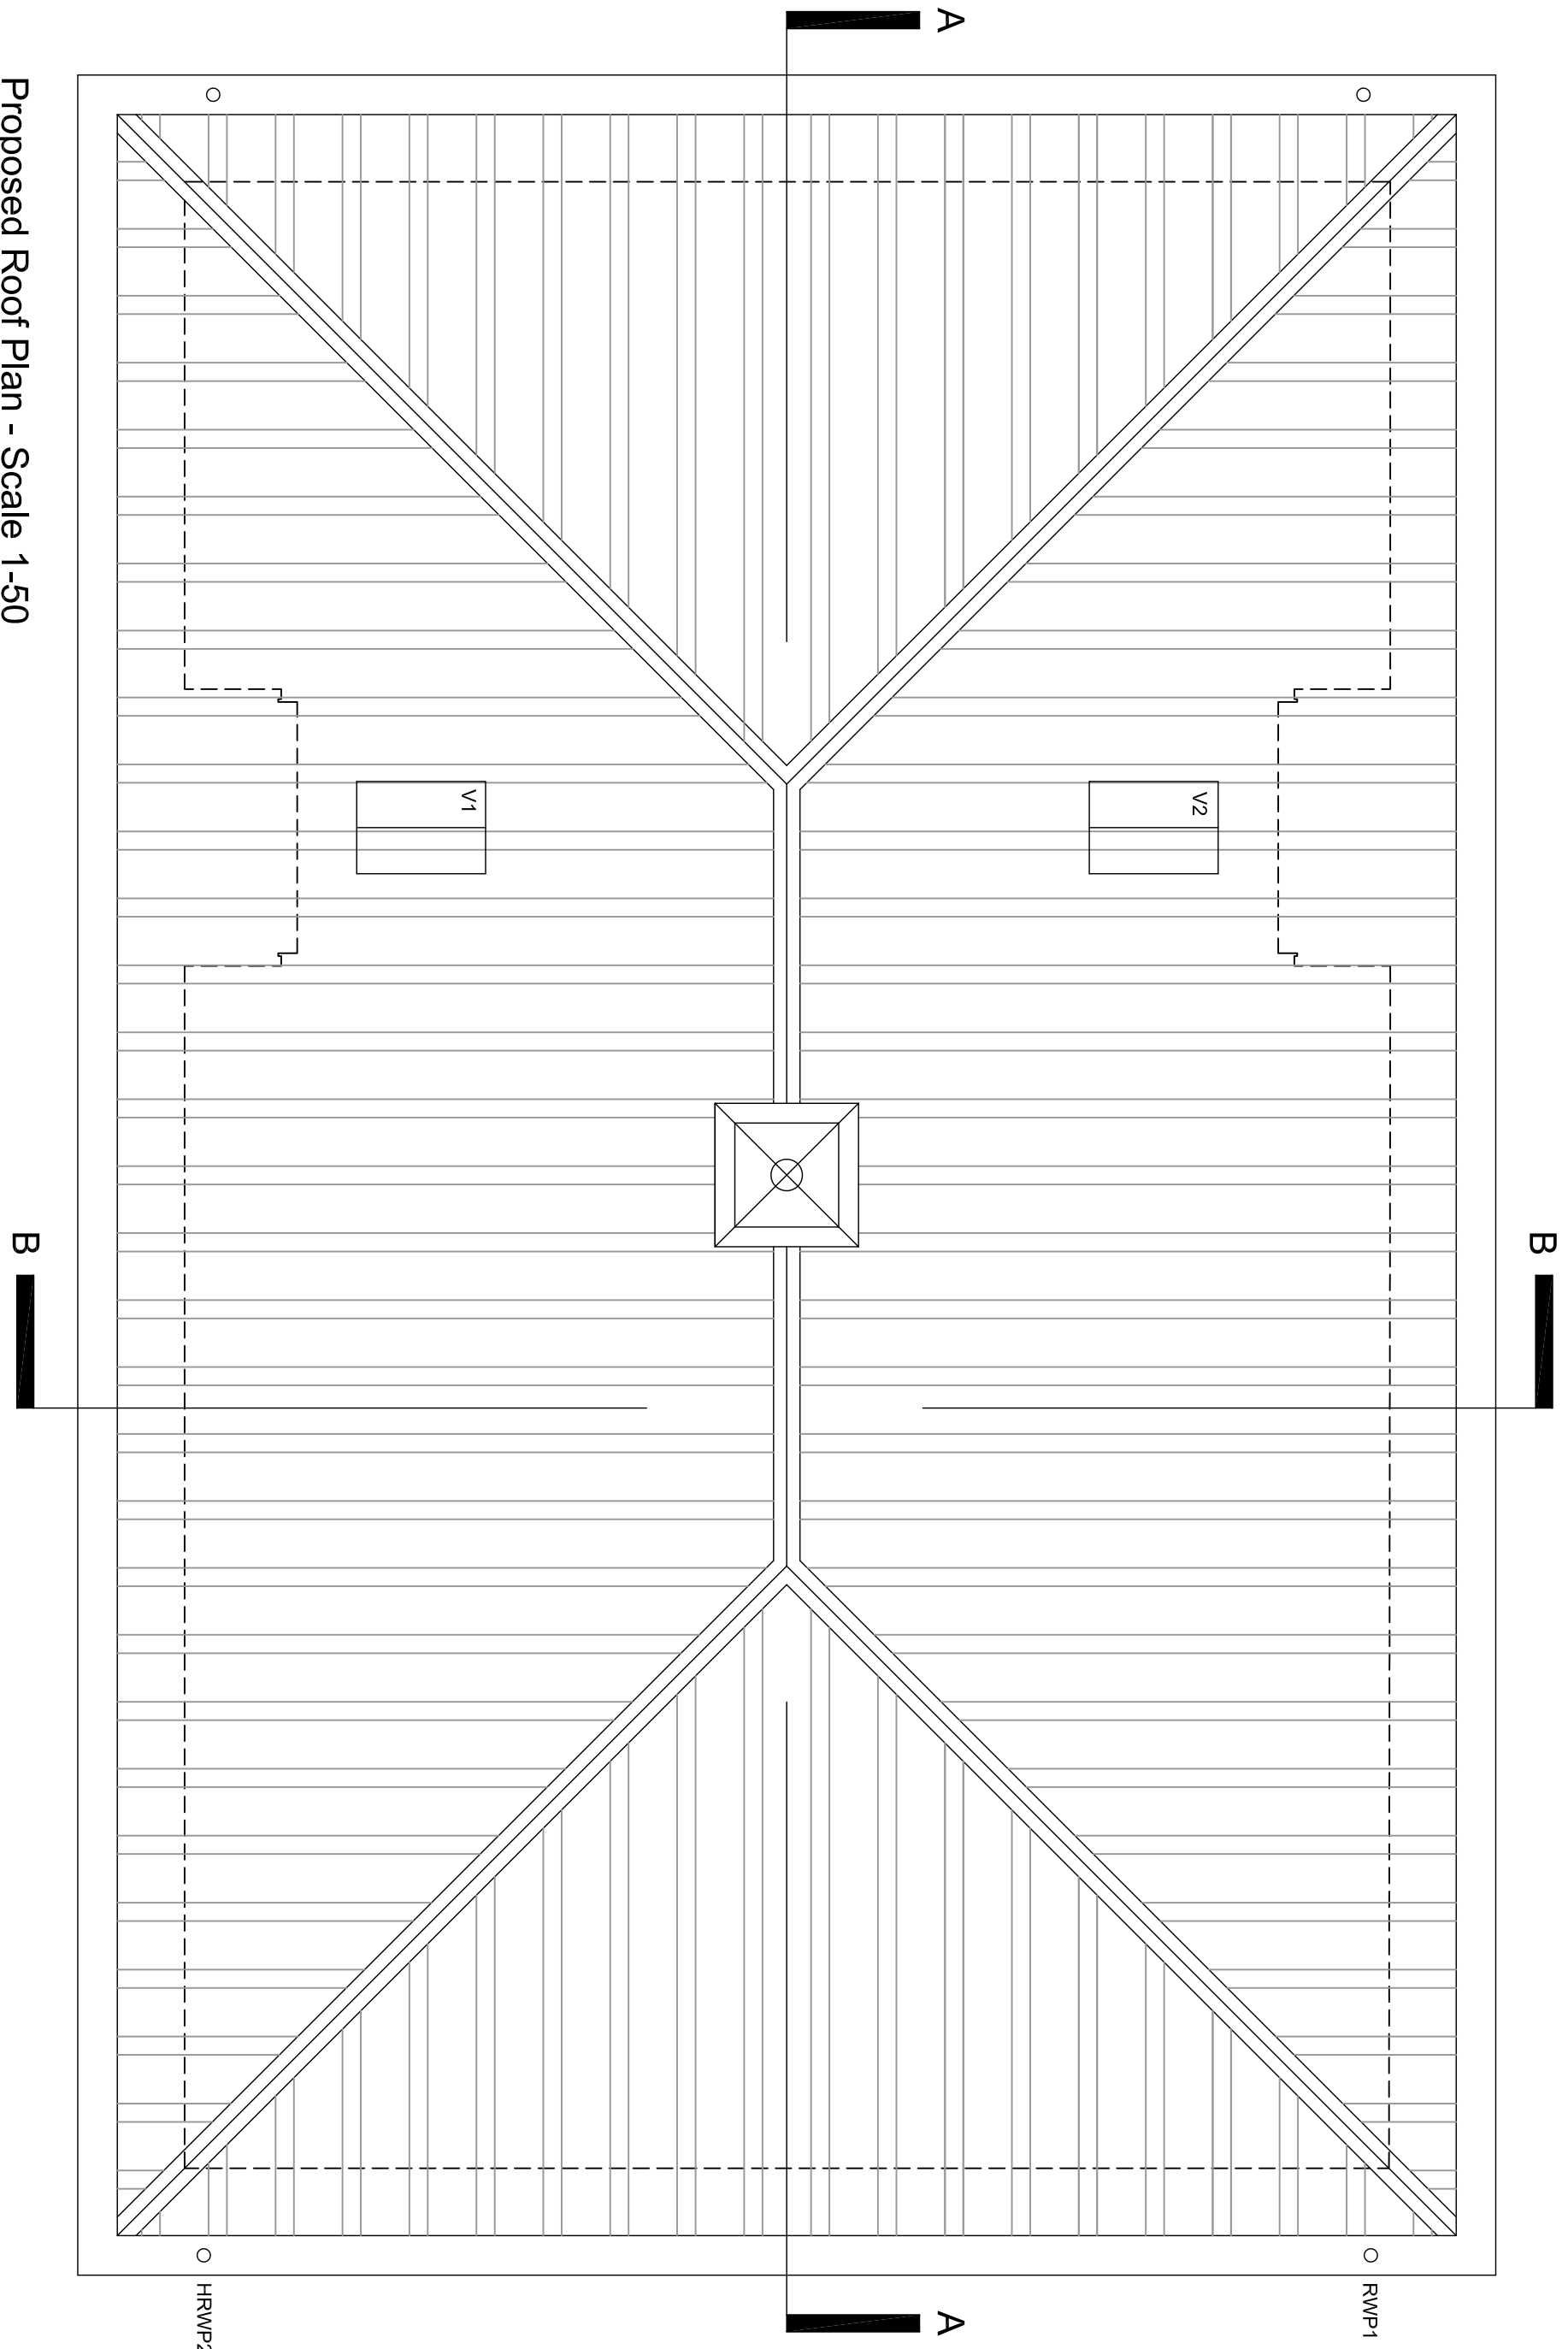

Proposed Roof Plan - Scale 1-50

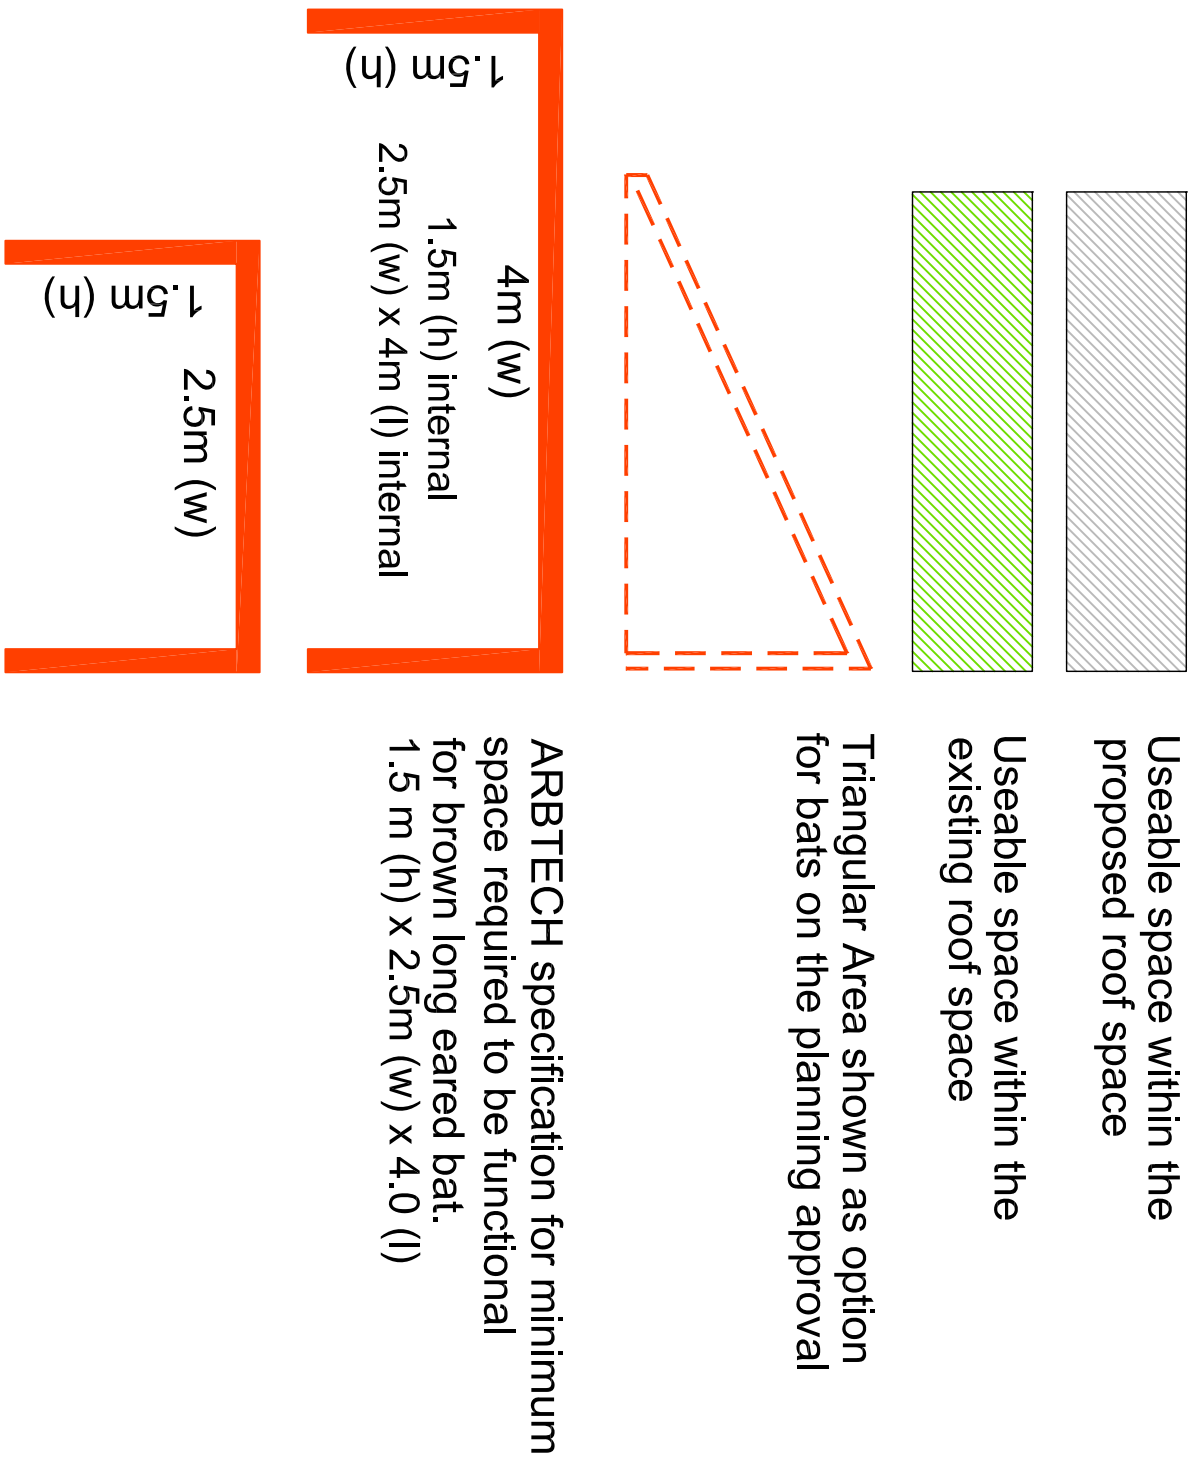

Planning Approval - Typical Section Through building

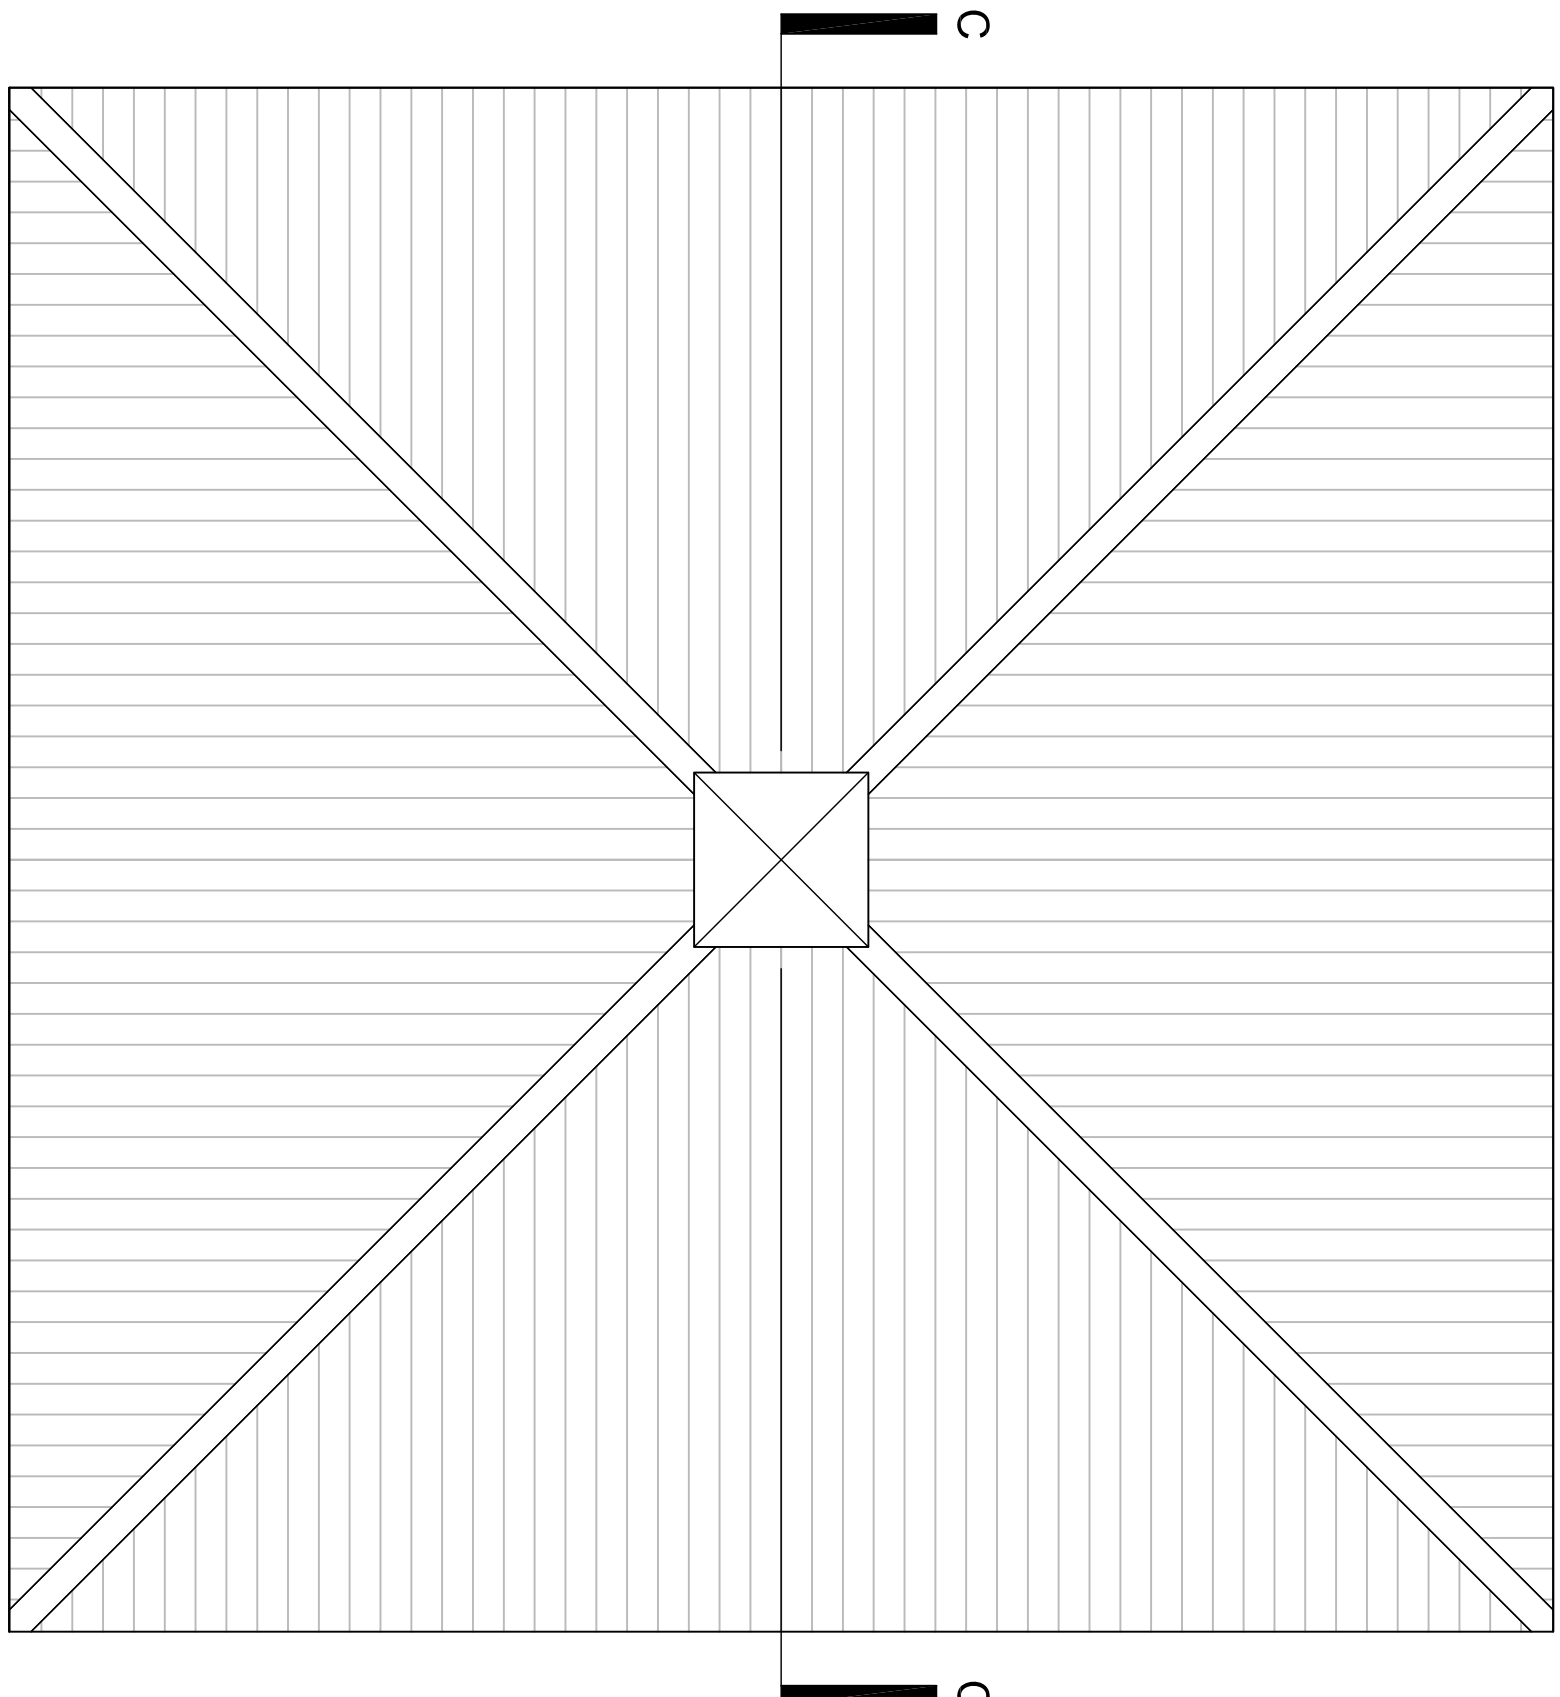

Existing Roof Plan - Scale 1-50

Figured dimensions and levels to be used. Any inaccuracies must be notified to the architect.

Detail drawings and large scale drawings take precedence over smaller drawings. Note: All references to structural elements are based on the structural engineers drawings. Refer to the S/E Drawings for construction dwgs.

Revisions:

THIS DRAWING IS COP'RIGHT

ConceptWorld - Architects - Designers registered - Unit 29, Icon Innovation Centre, Eastern Way, Daventry, Northamptonshire, NN11 0QB

PLANNING		
BUILDING CONTROL		
DESIGN		
CONSTRUCTION		Approved

conceptworld architects designers	Unit 29 Icon Innovation Centre Eastern Way Daventry Northants NN11 0QB Tel: 01273 304965 Mob: 07525 821451 Email: conceptworld@conceptworld.com
Contract: PROPOSED ALTERATIONS AND EXTENSION TO EXISTING TOILET & SHOWER BLOCK HOPEHILL SCOUT CAMPSITE Title: ROOFSpace ANALYSIS FOR BROWN LONG EARED BATs	Scale: 1:50, 1:100 @ A1 Date: JUNE 2025 Drawn: GI Checked:

Drawing No.	Rev.
1218_A_58	