



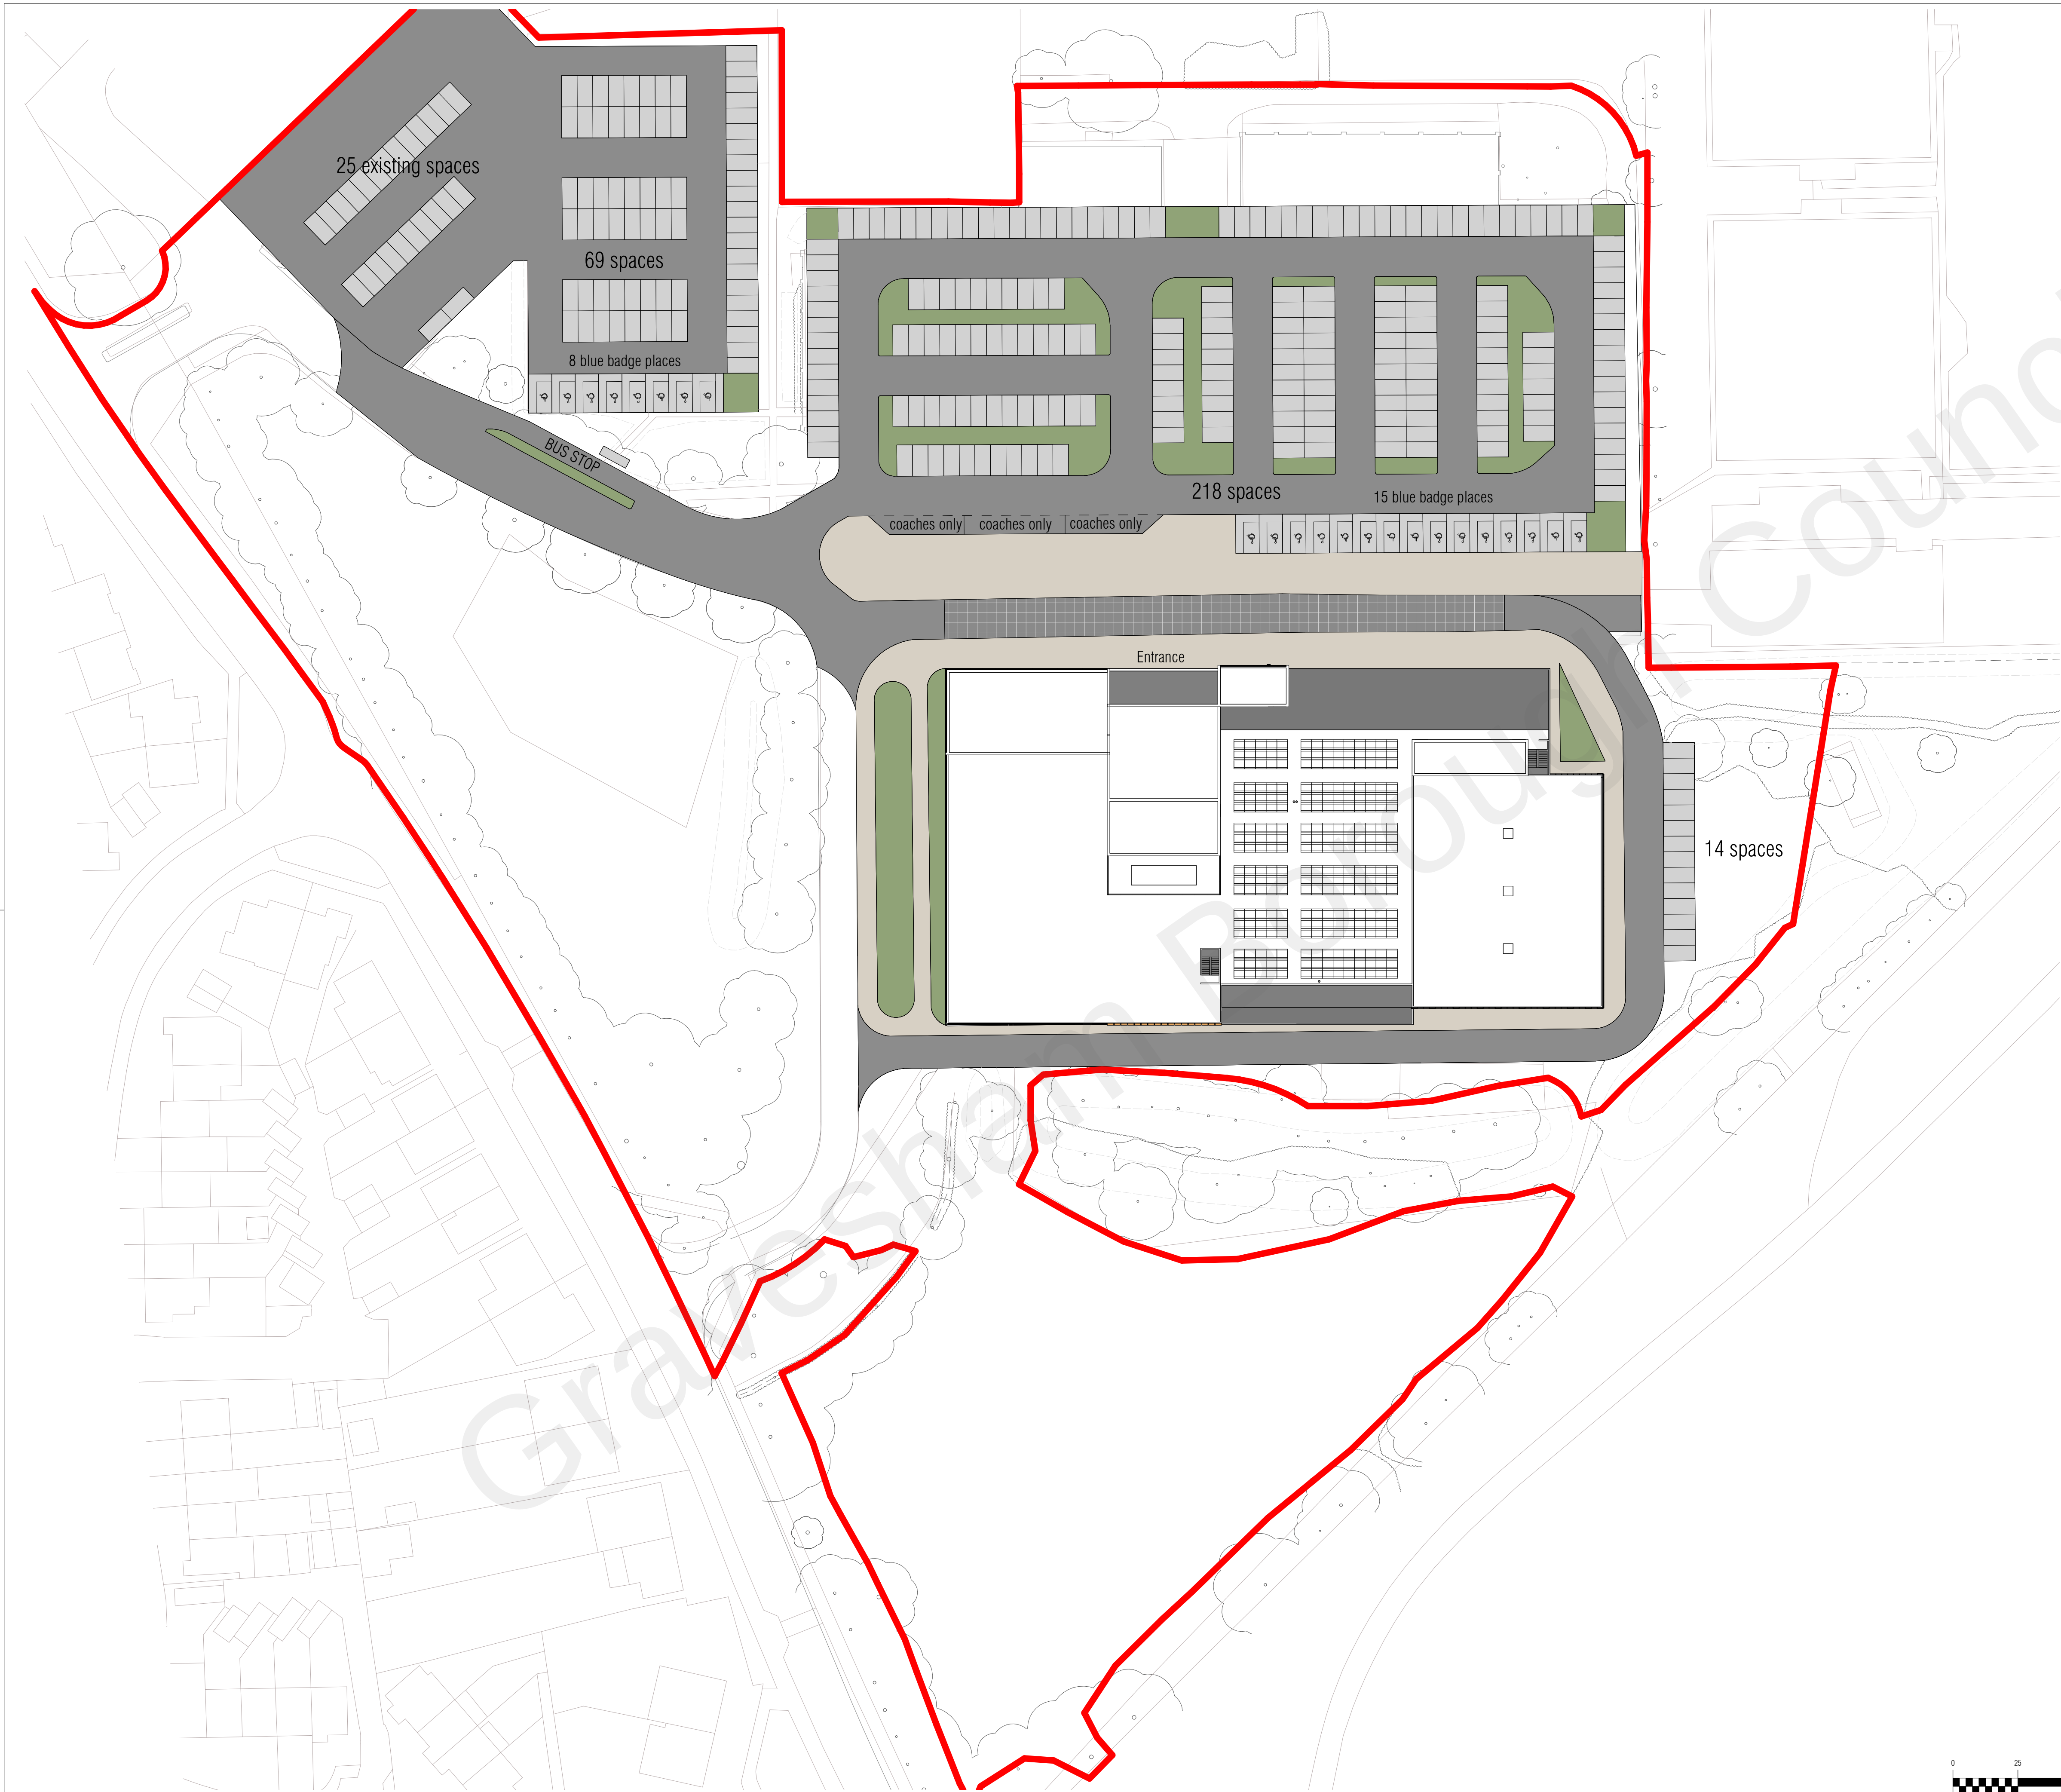

NOTE

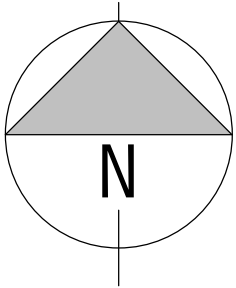

— Property Line

Site Area Total - 37735.16 m²

- Parking spaces
- Green/Vegetation spaces
- Car access road
- Pavement

Car Park numbers

218 car spaces
15 disabled car spaces
14 car spaces (services)
Total: 247 spaces

69 temporary parking spaces
8 disabled temporary car spaces
Total: 77 spaces

25 existing car spaces

Revision	Date	Description	By/Ch
P 0	23/08/2022	Site area Total	AS
P 1	10/11/2022	Preliminary Stage	AS

STATUS
Gravesham Borough Council

SPACE & PLACE

+44 800 909 8008 answers@space-place.com www.space-place.com

STATUS PRELIMINARY

PROJECT
Cascades Leisure Center

DRAWING
Site Plan

SCALE As indicated SHEET SIZE: A1 DRAWN BY: AS CHECKED BY: /B DATE: 23/08/22
PROJECT NO. 3929 - ASP - ZZ - A - 0301 - AS 1 DRAWING NO. REVISION



This drawing must not be reproduced in whole or part without written consent. Do not scale this drawing. All dimensions in millimetres. Where dimensions are to be checked on site. Electronic issue to be confirmed by paper copy only. ©SPACE & PLACE. All Rights Reserved.