
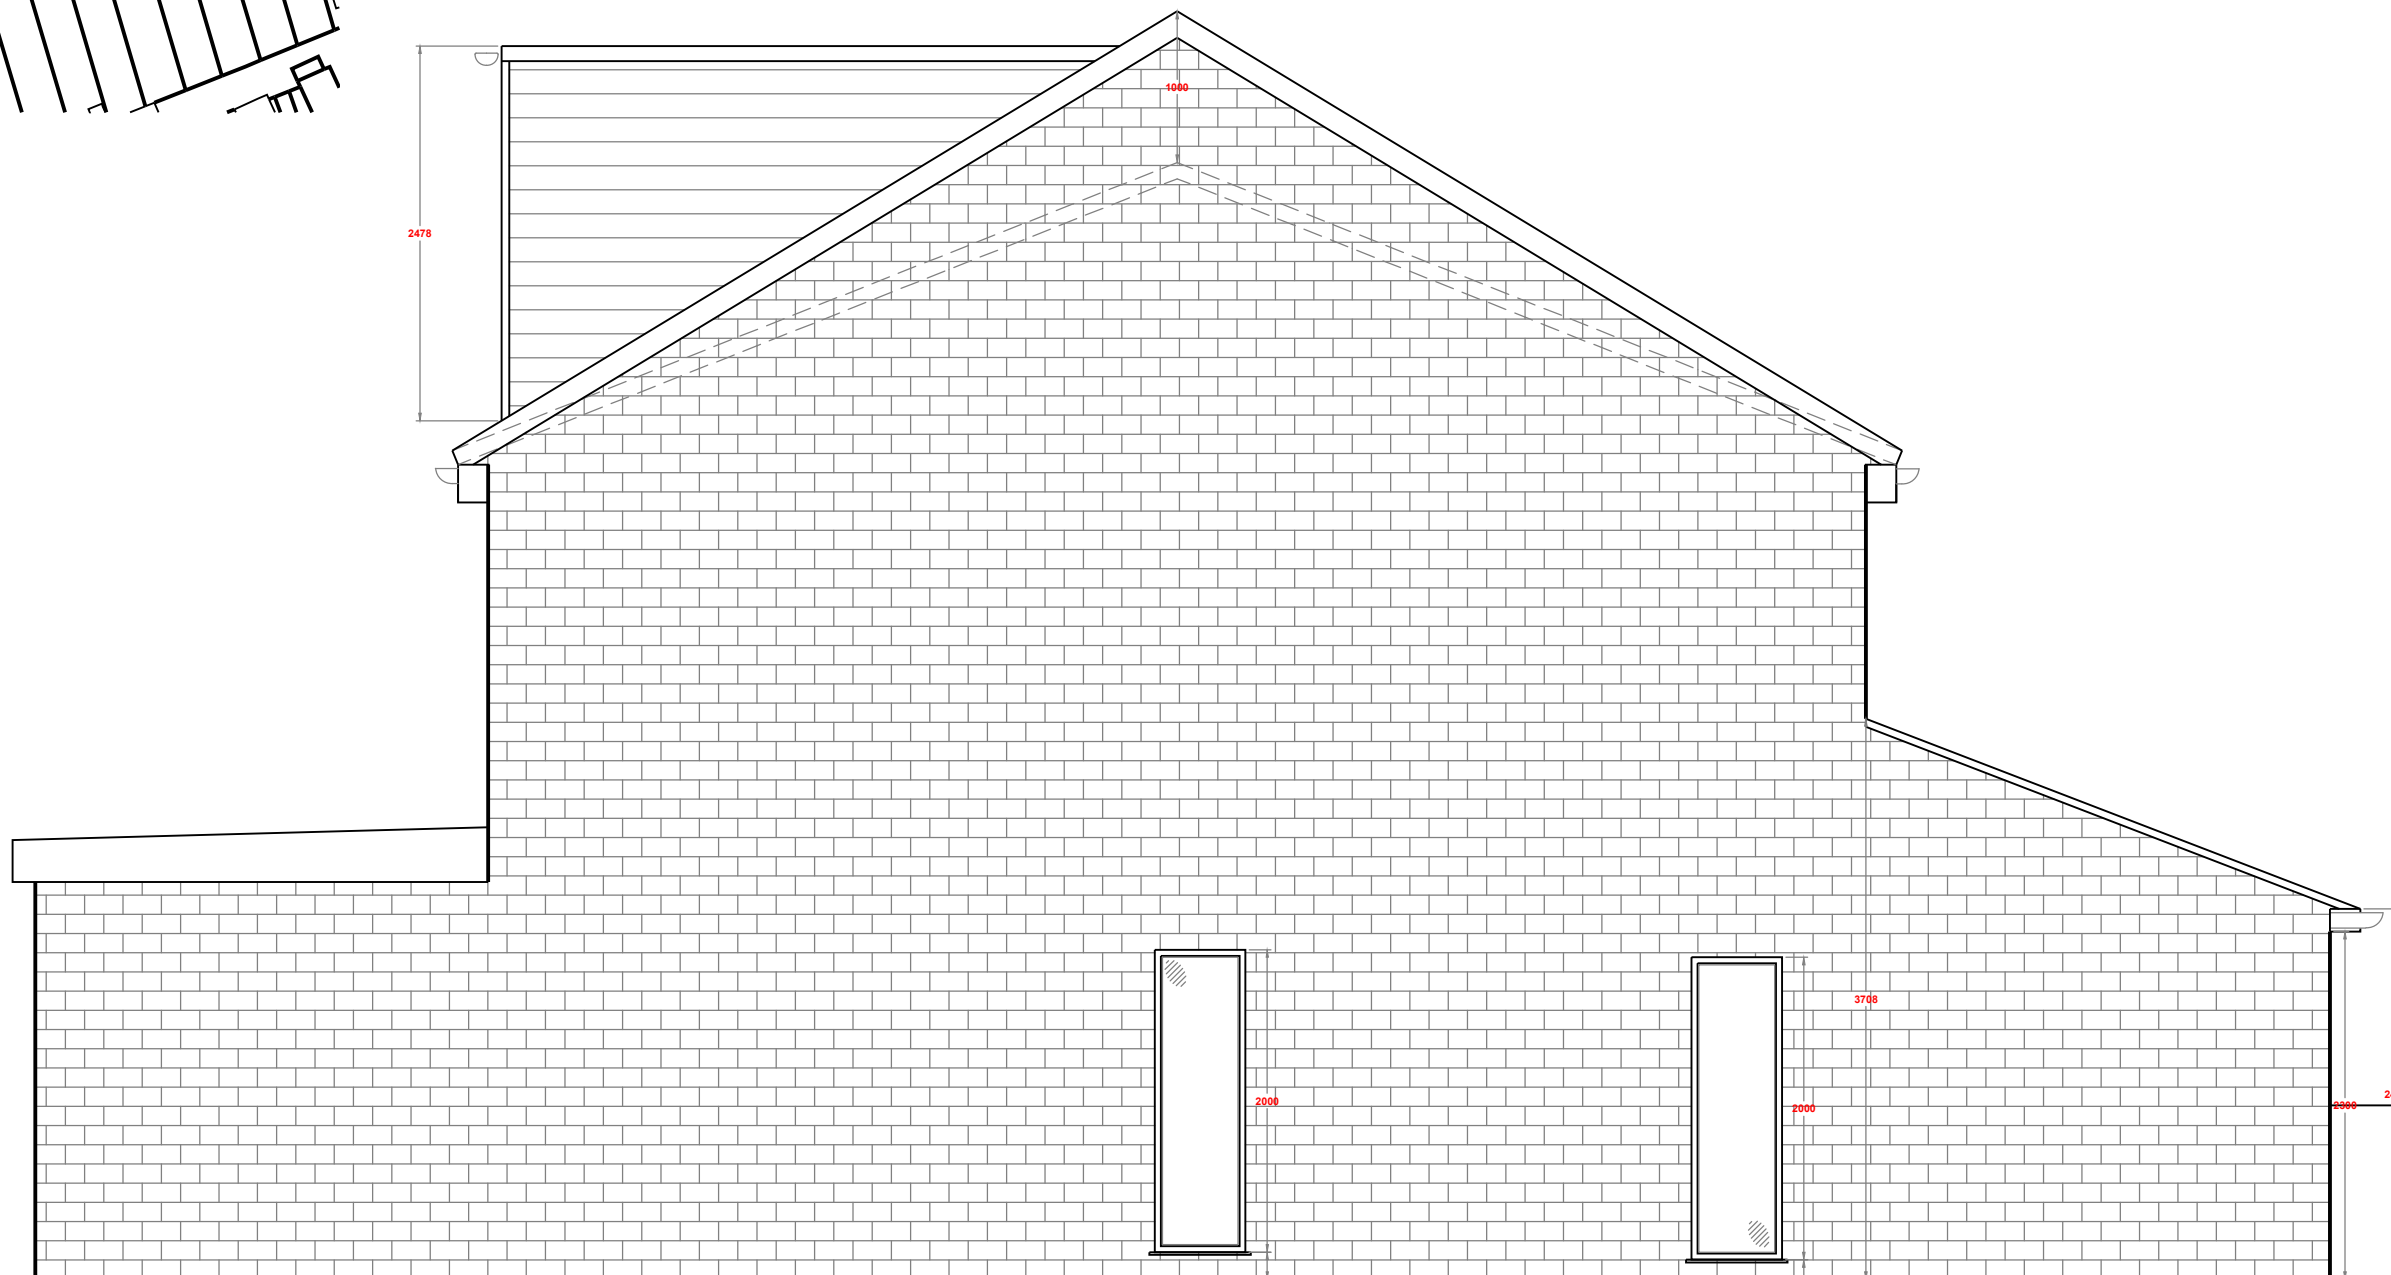
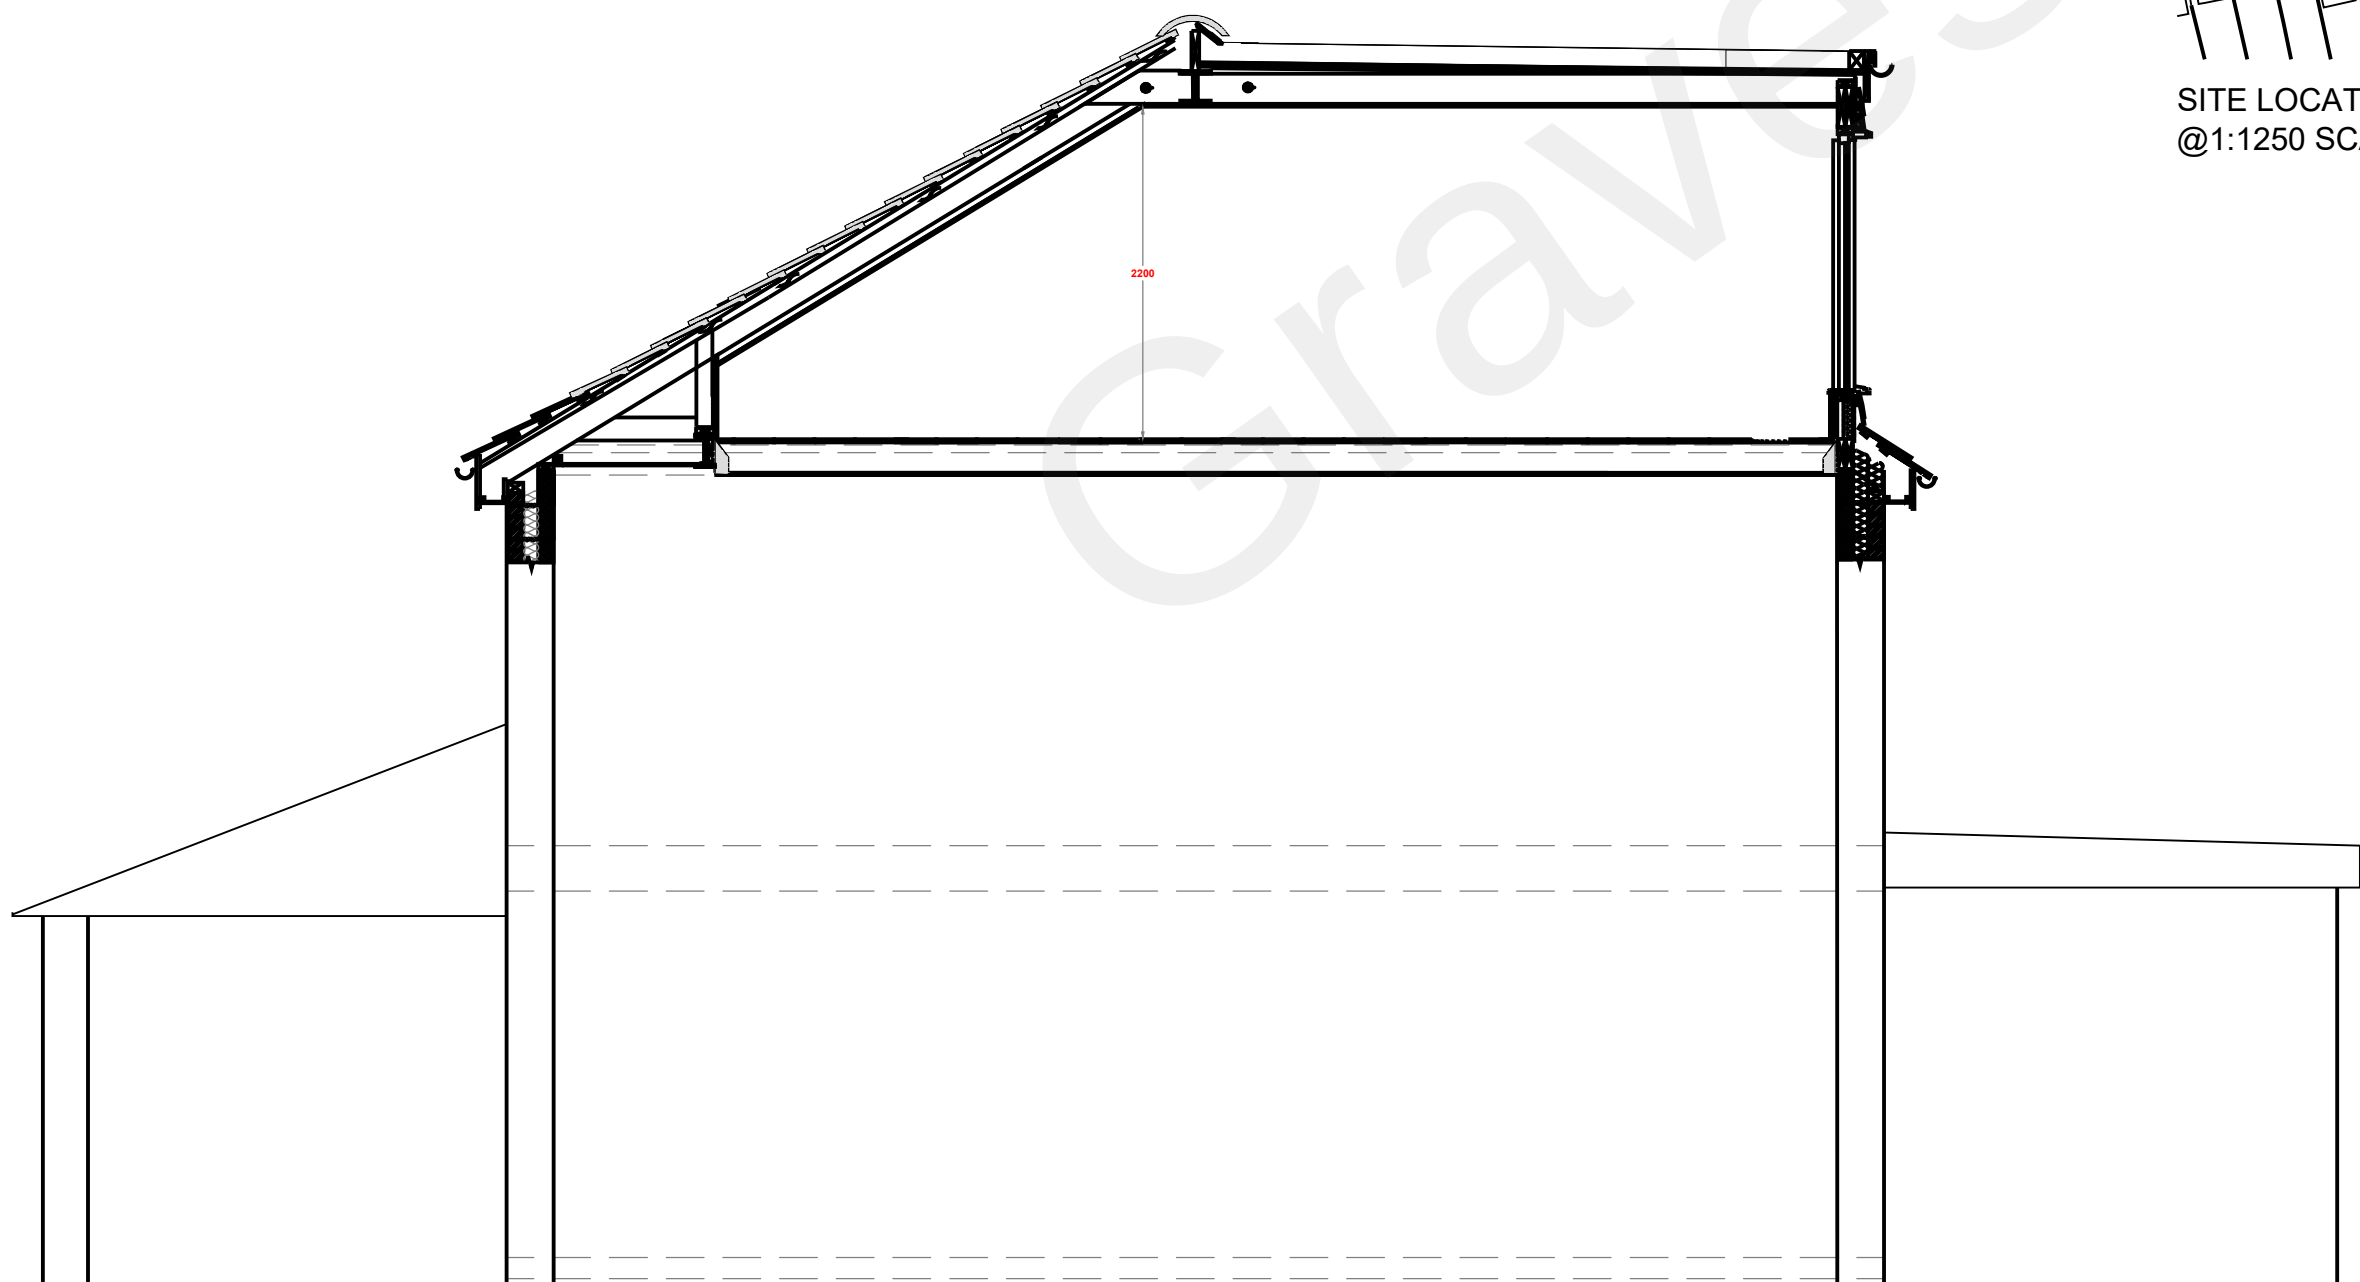
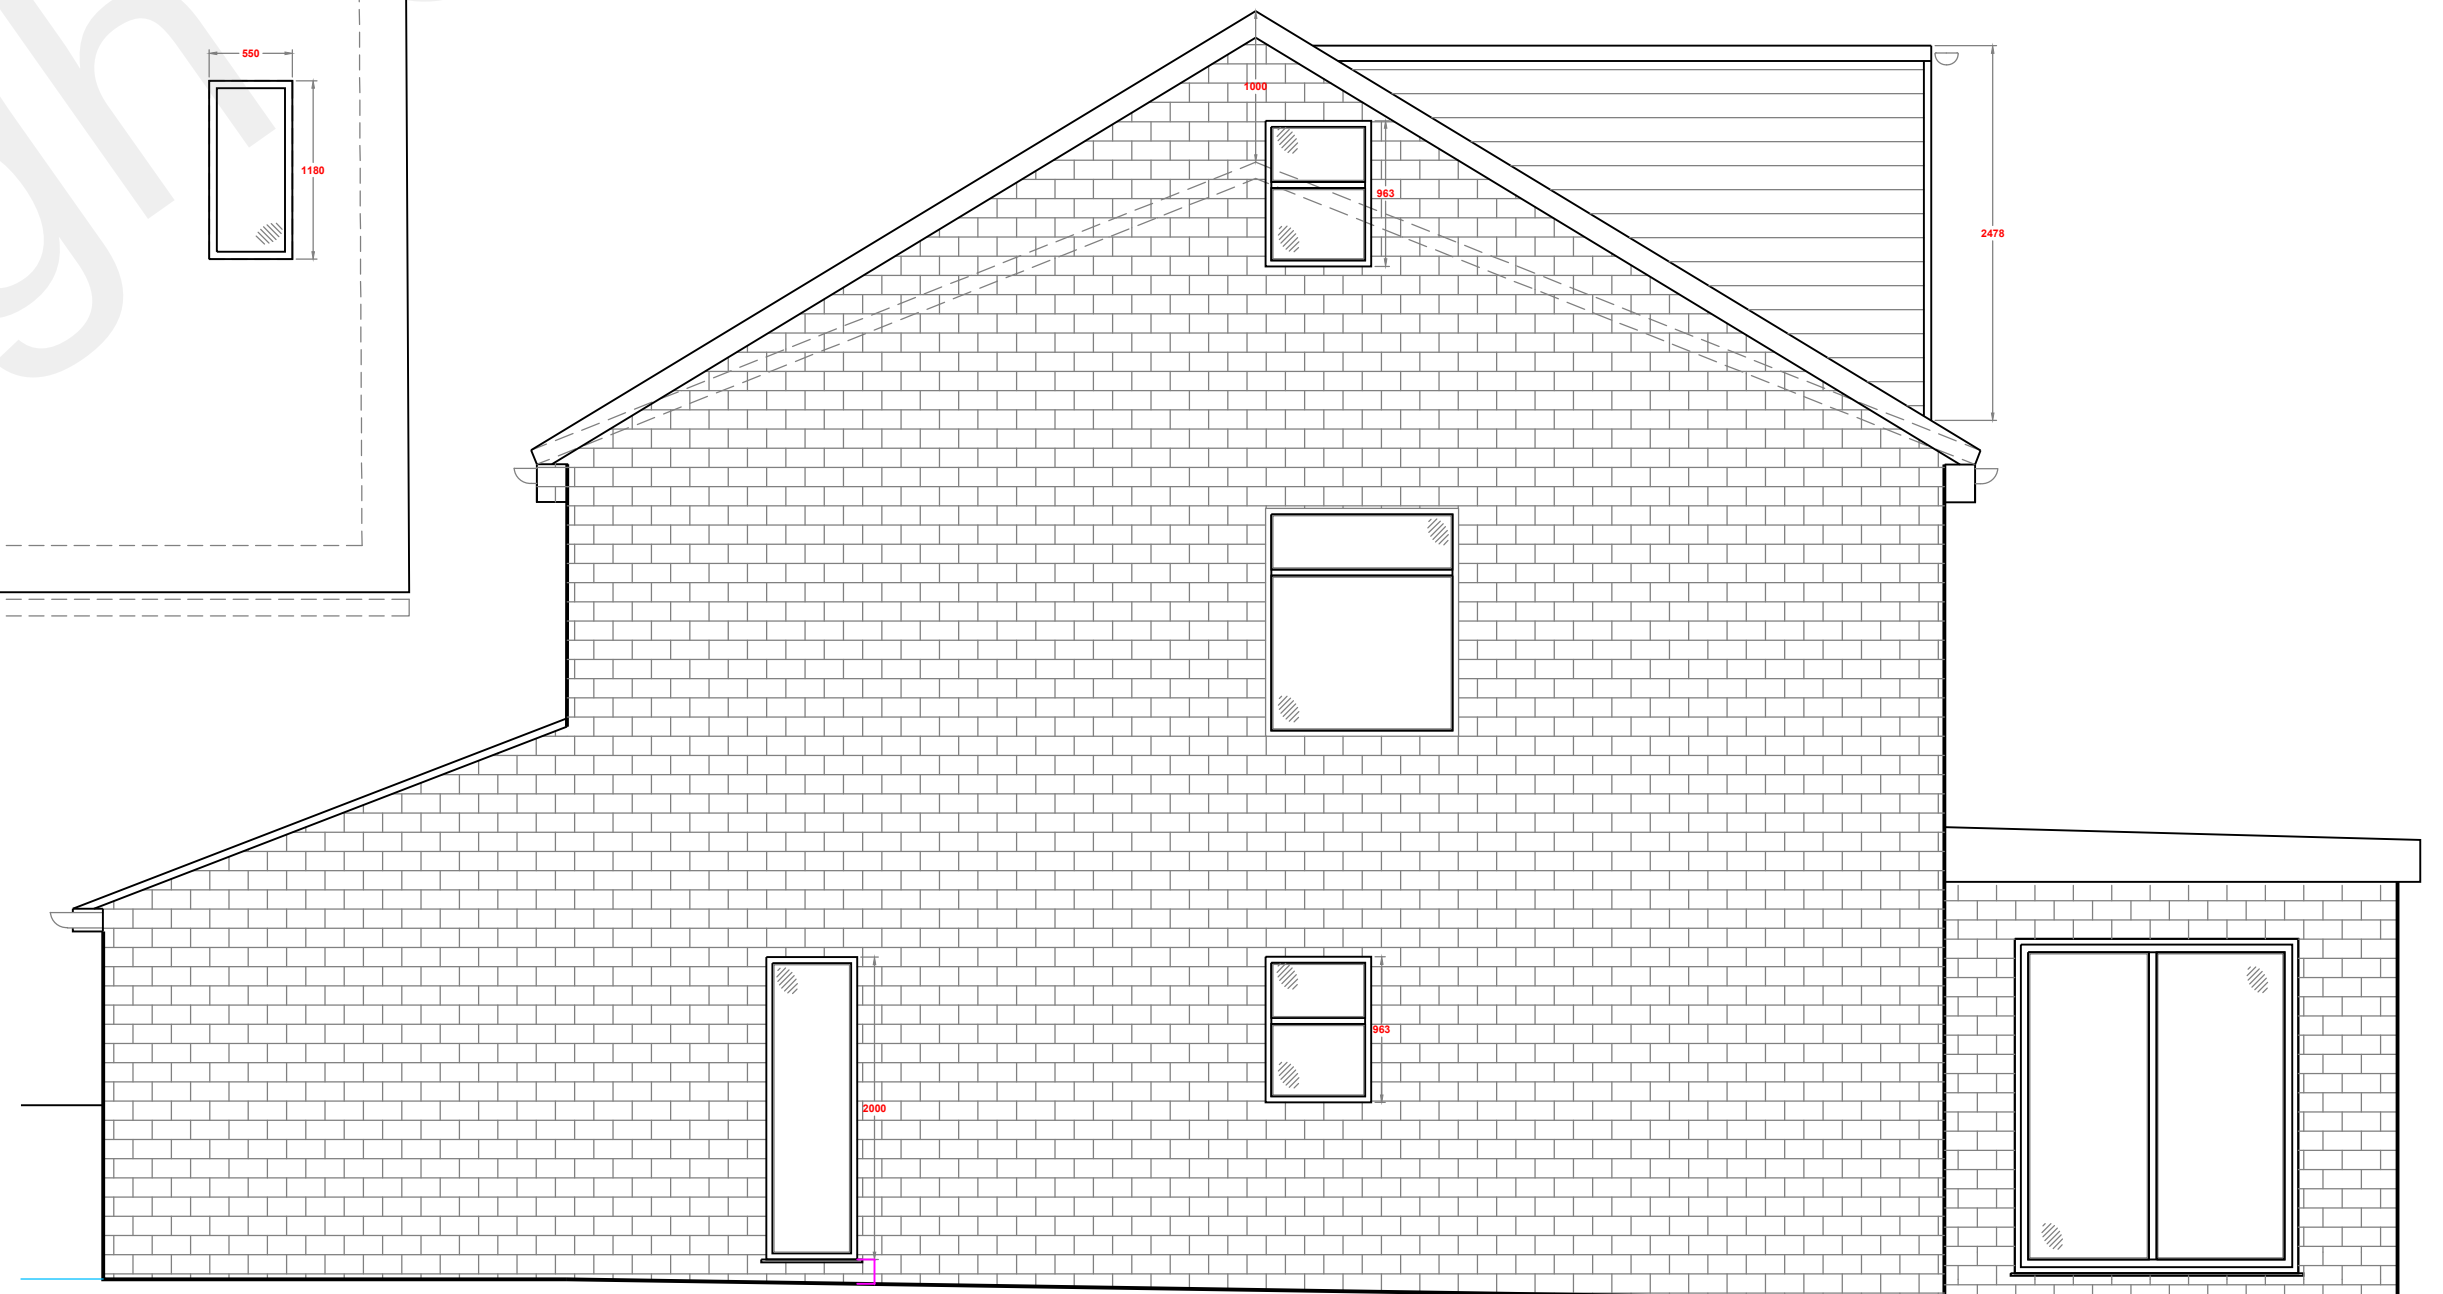
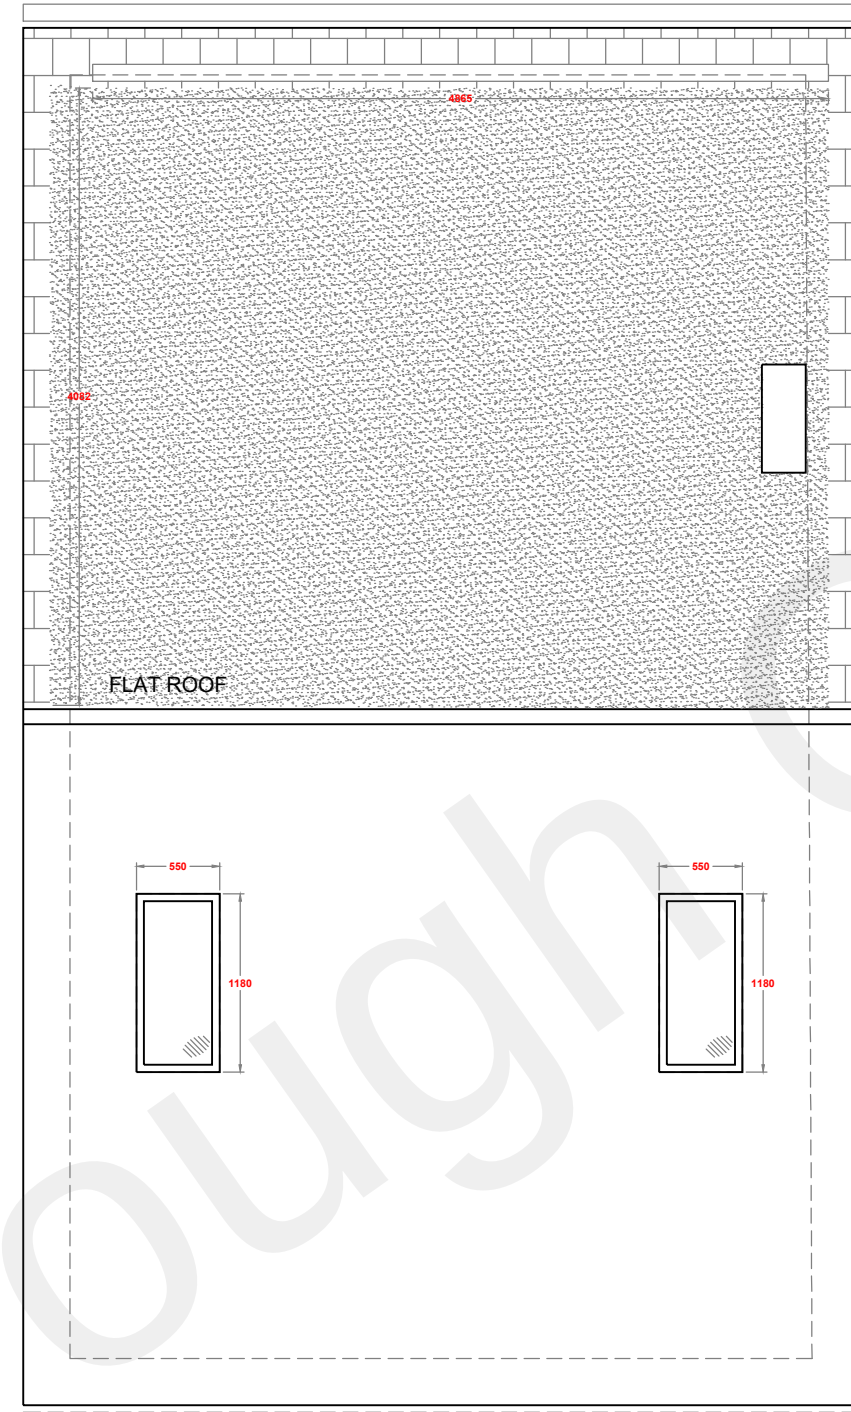
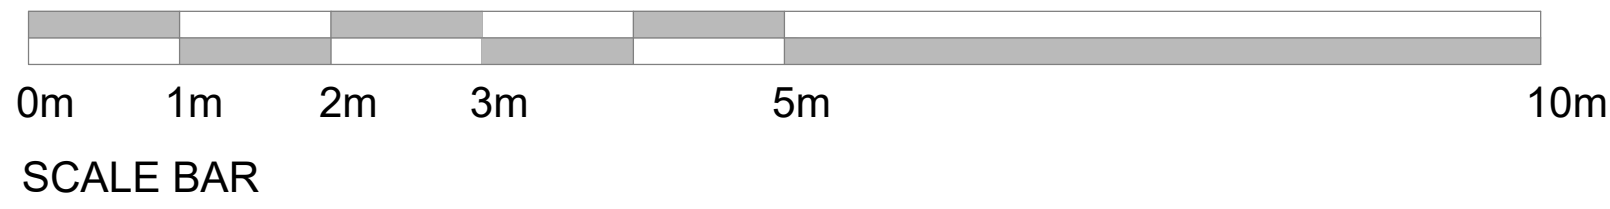
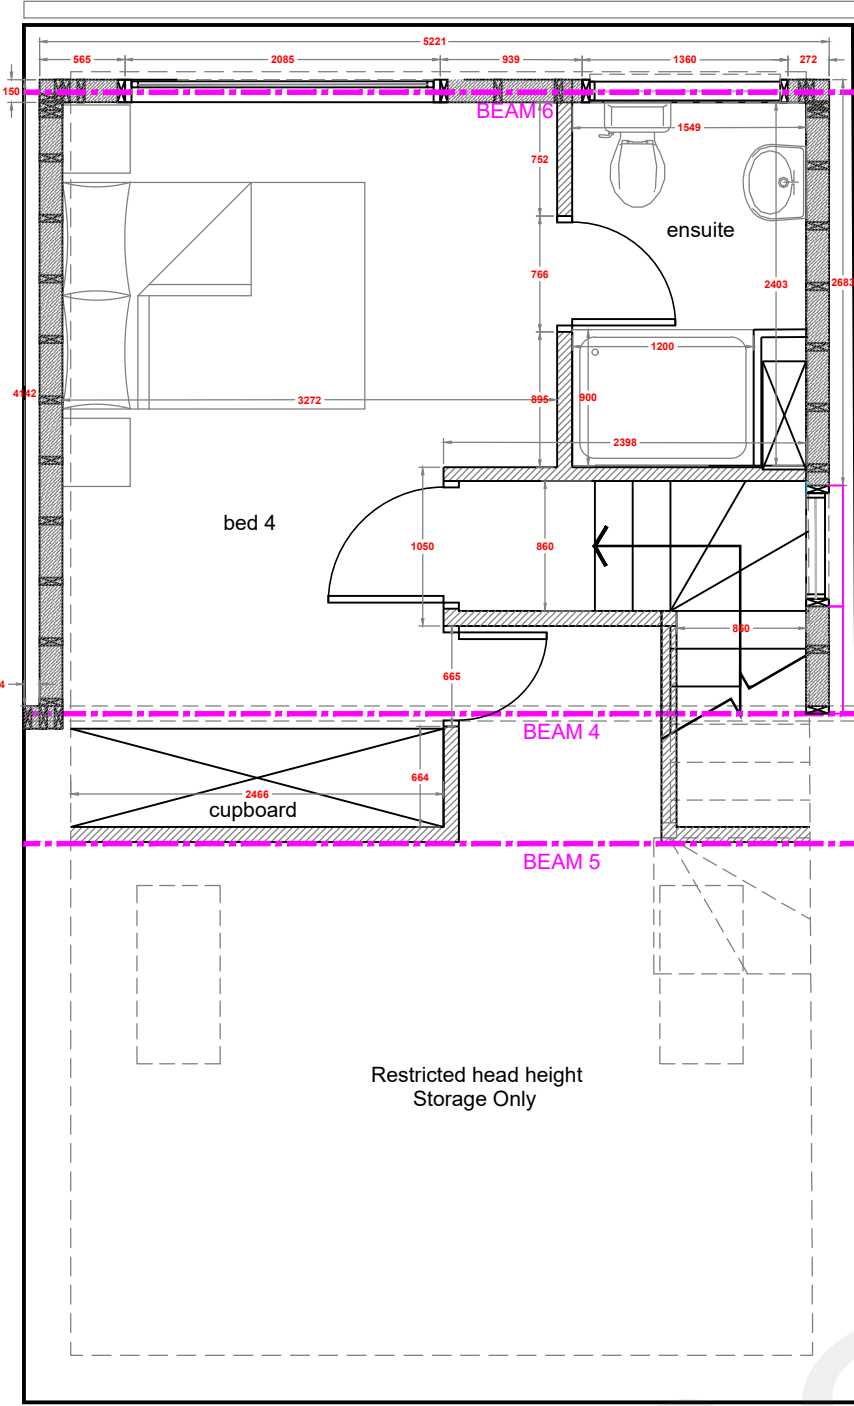
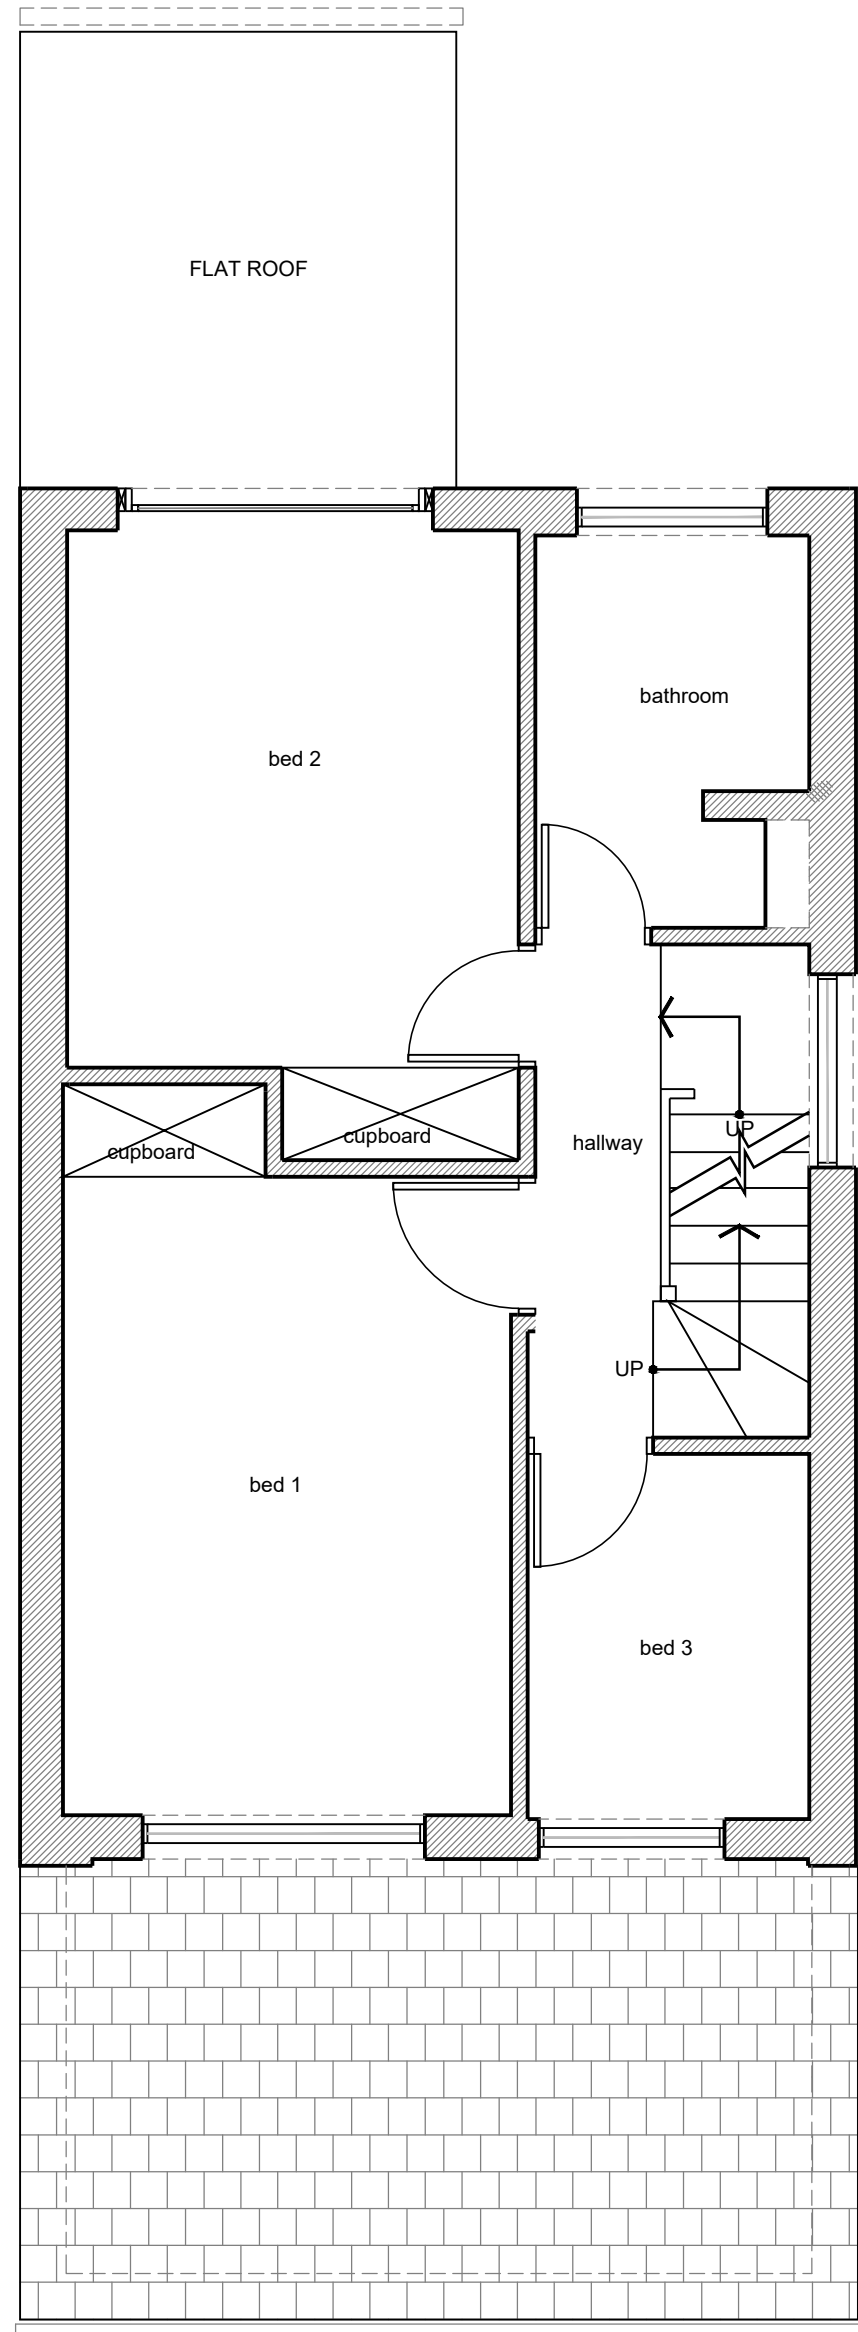


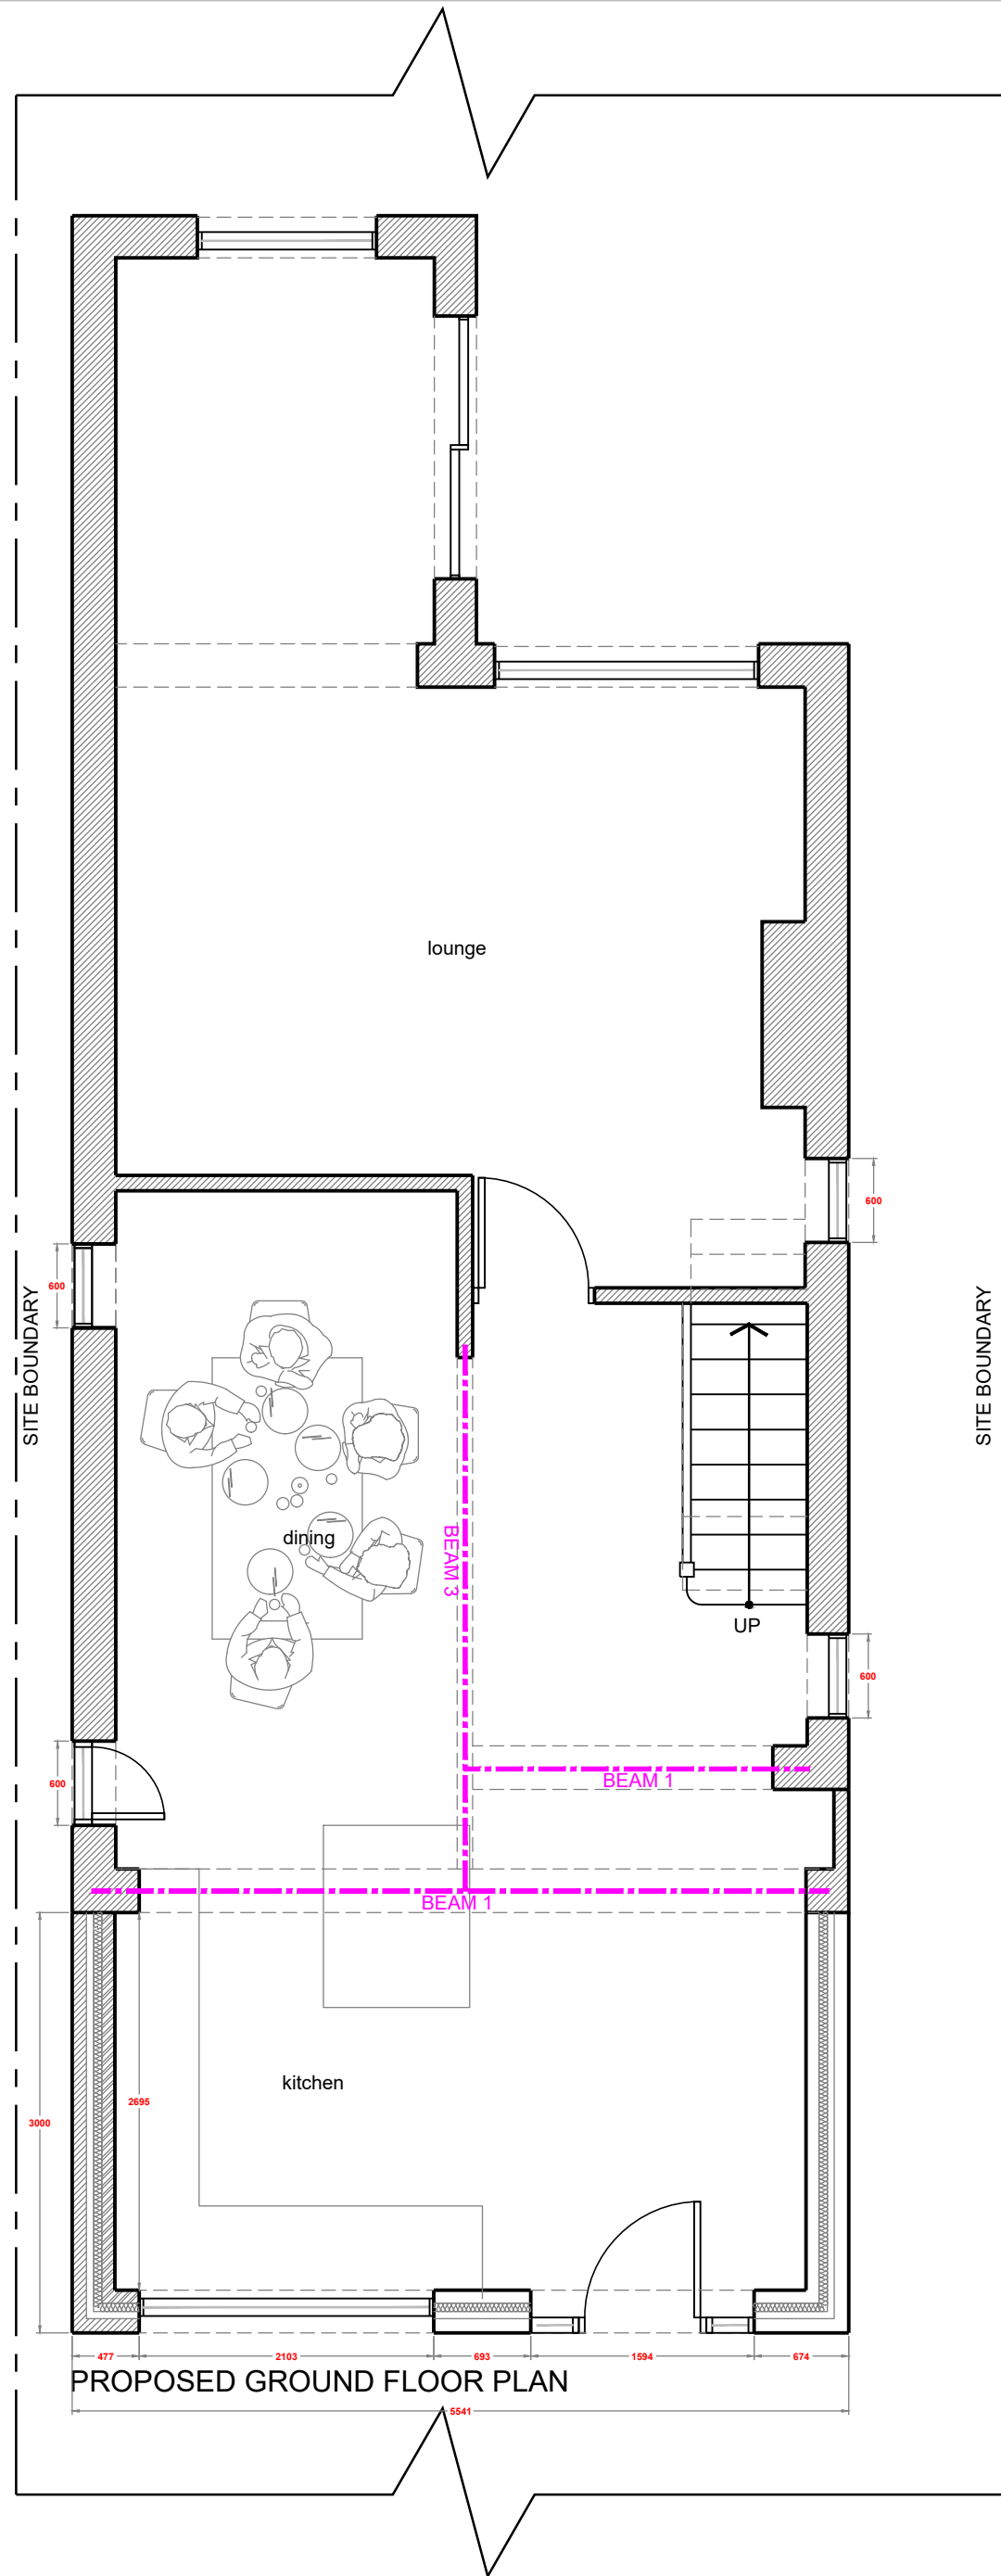

client	MR & MRS SUMON		
project	19 MALVINA AVE GRAVESEND, KENT, DA12 5AP		
title	PROPOSED FLOOR PLANS & ELEVATIONS		
scales	1:50 @ A1		
date	28.09.18	drawn mss	size A1
drawing no.	MA-001-200		revision P8