




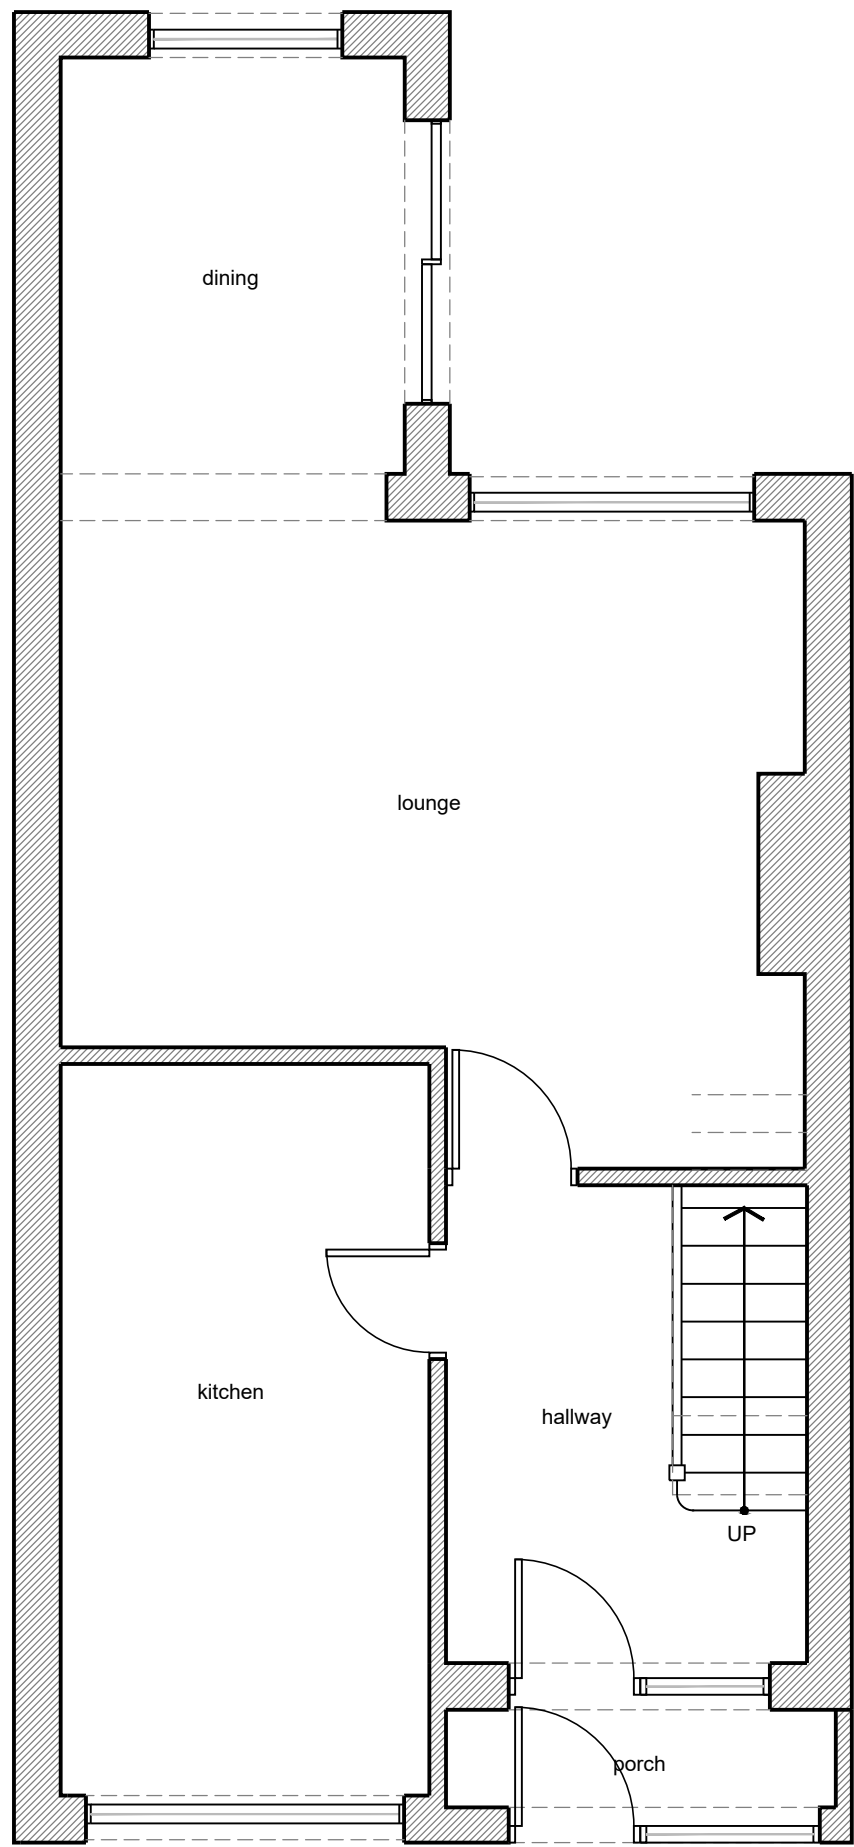


EXISTING GROUND FLOOR PLAN

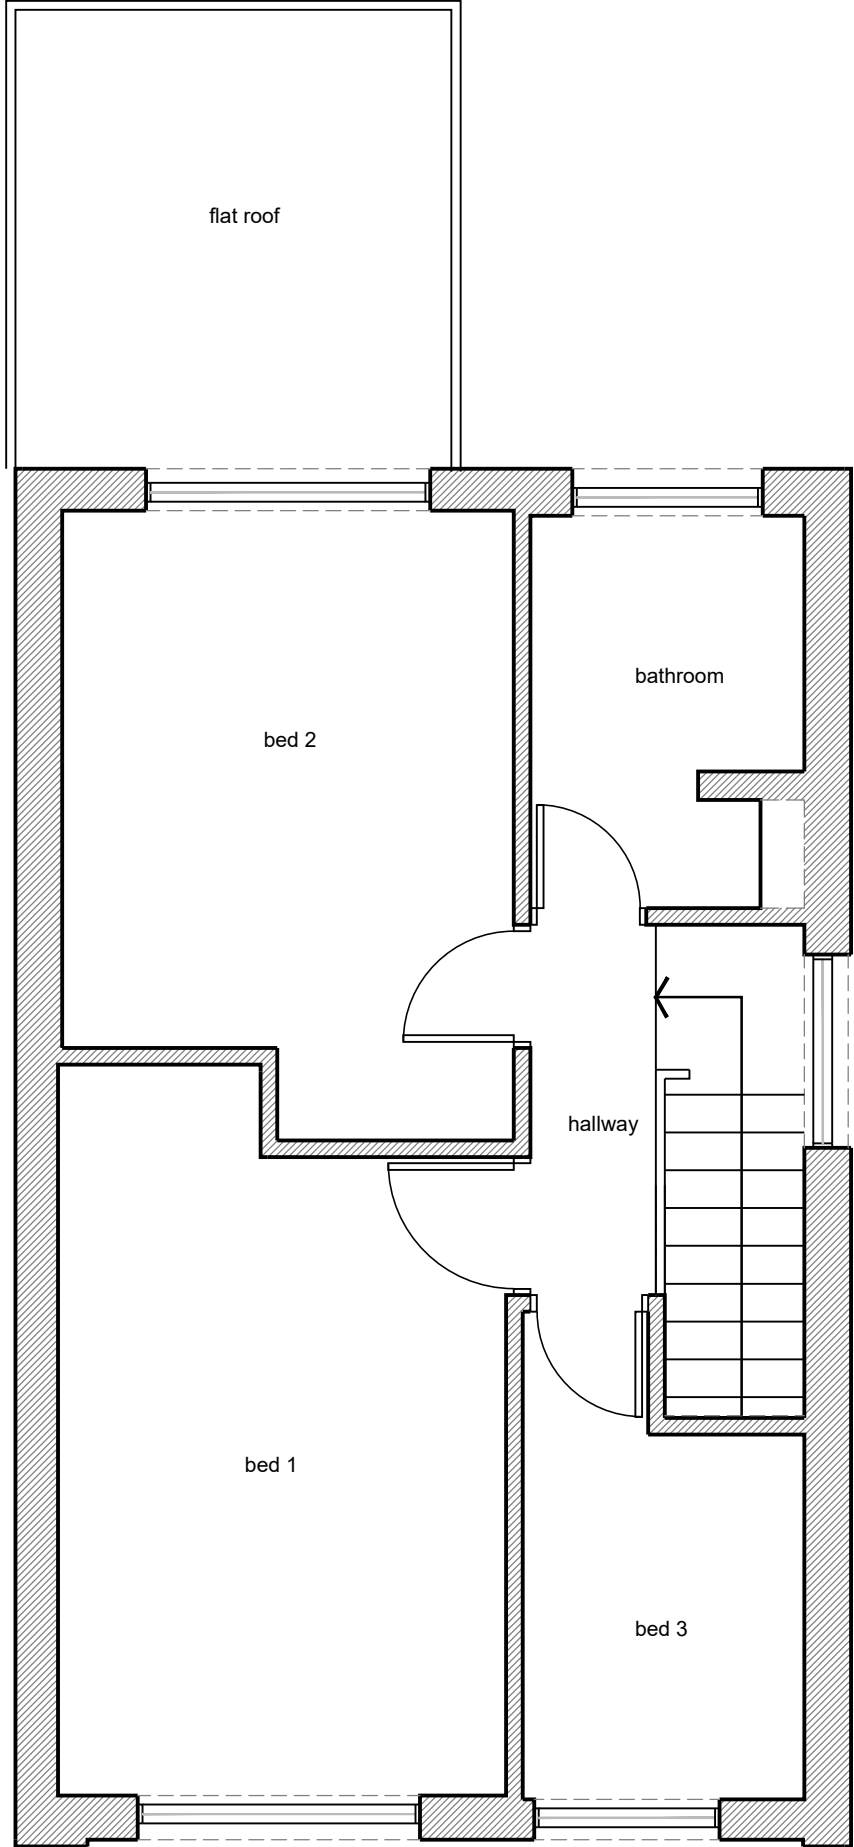


EXISTING FIRST FLOOR PLAN

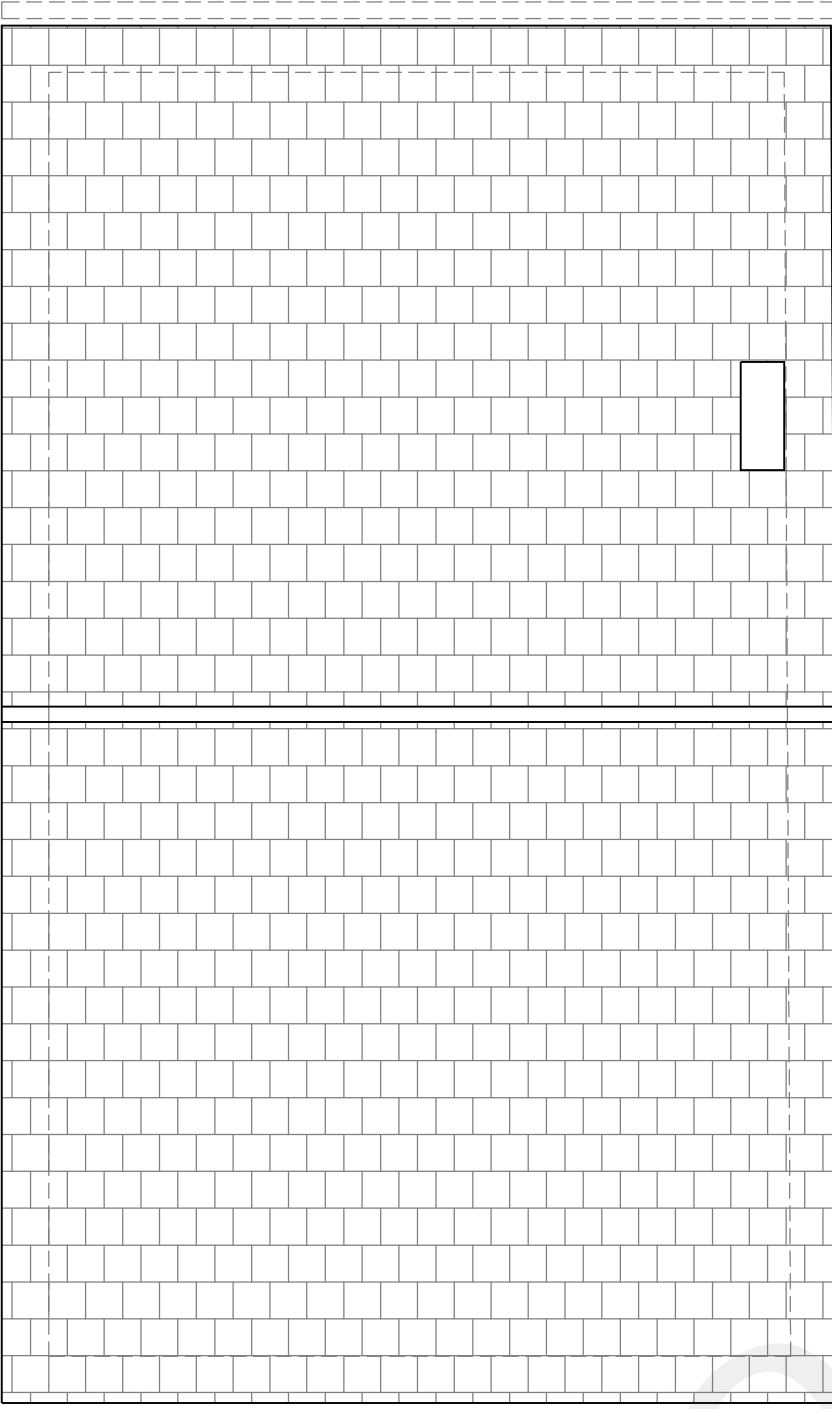


EXISTING ROOF PLAN

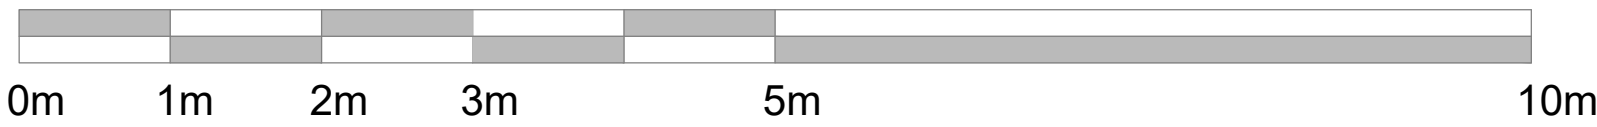


SCALE BAR

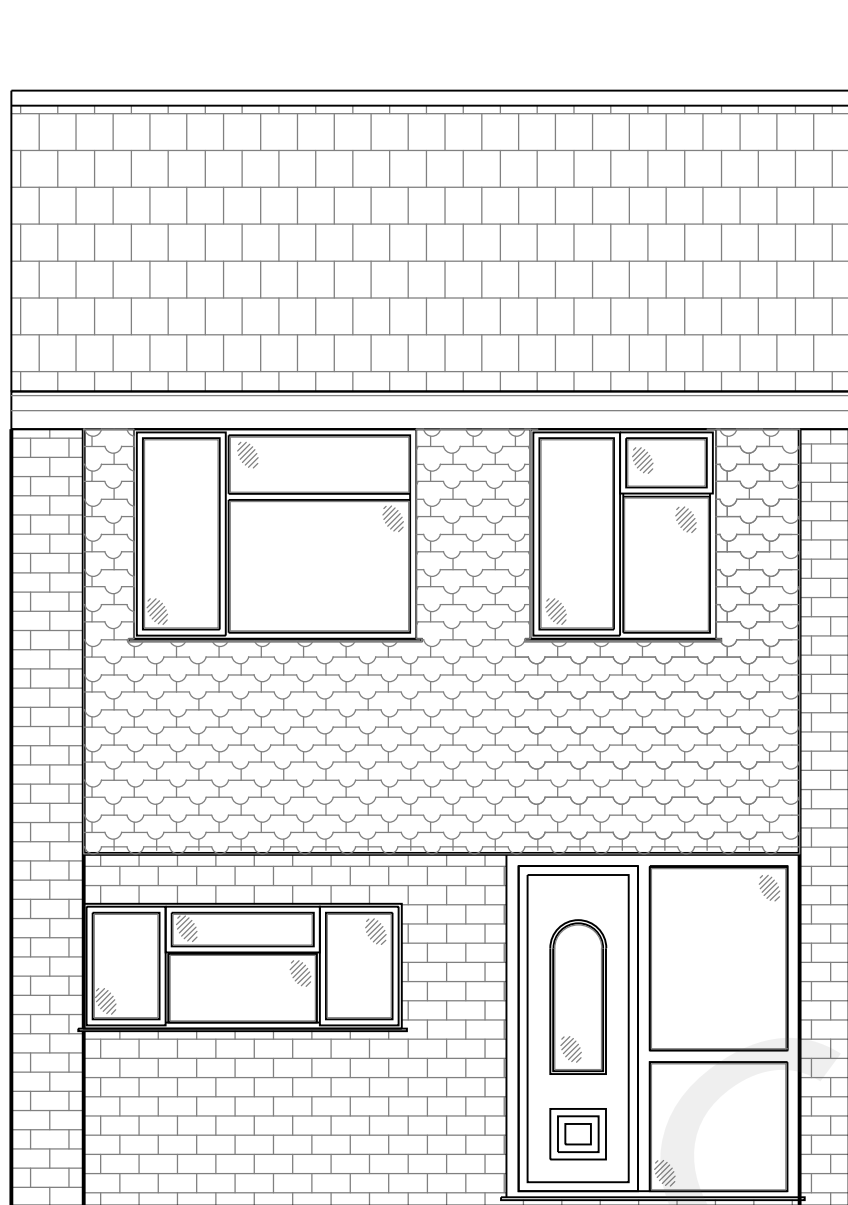


EXISTING FRONT ELEVATION

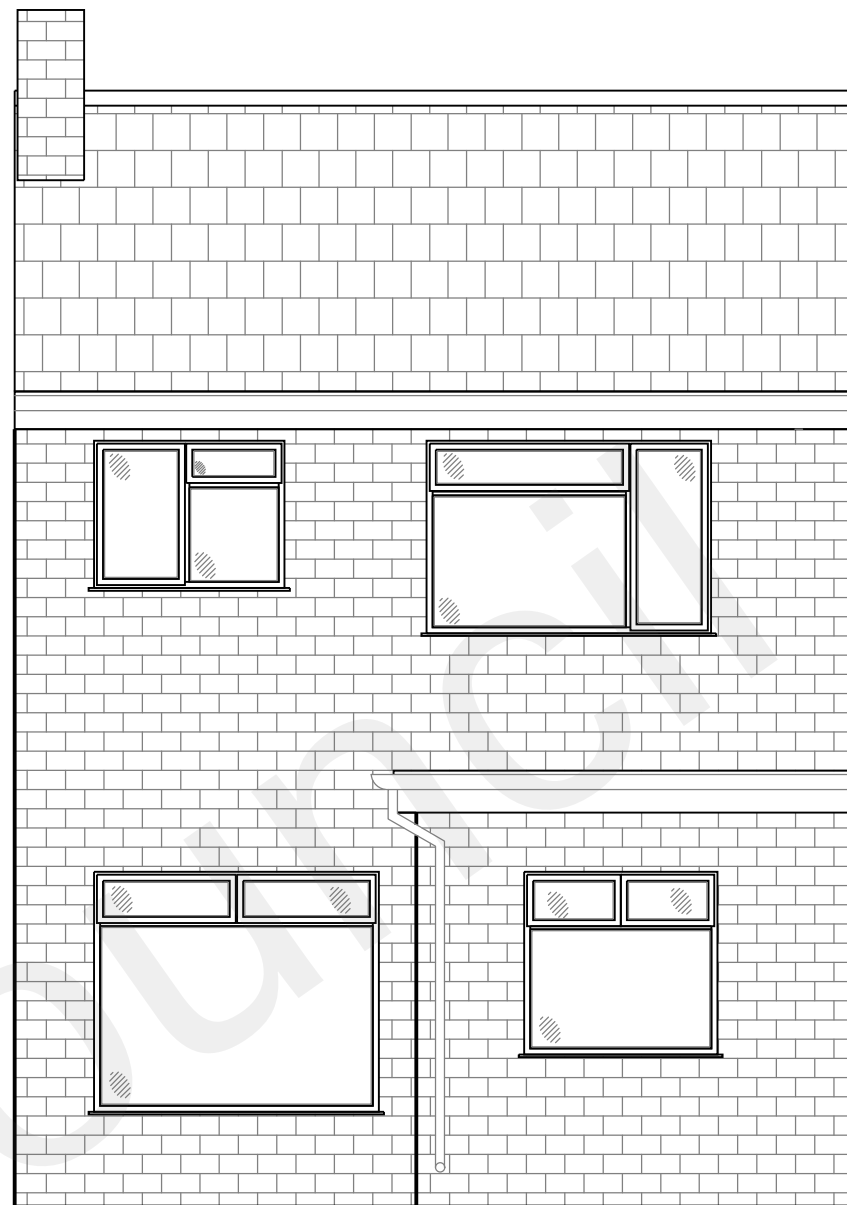


EXISTING REAR ELEVATION

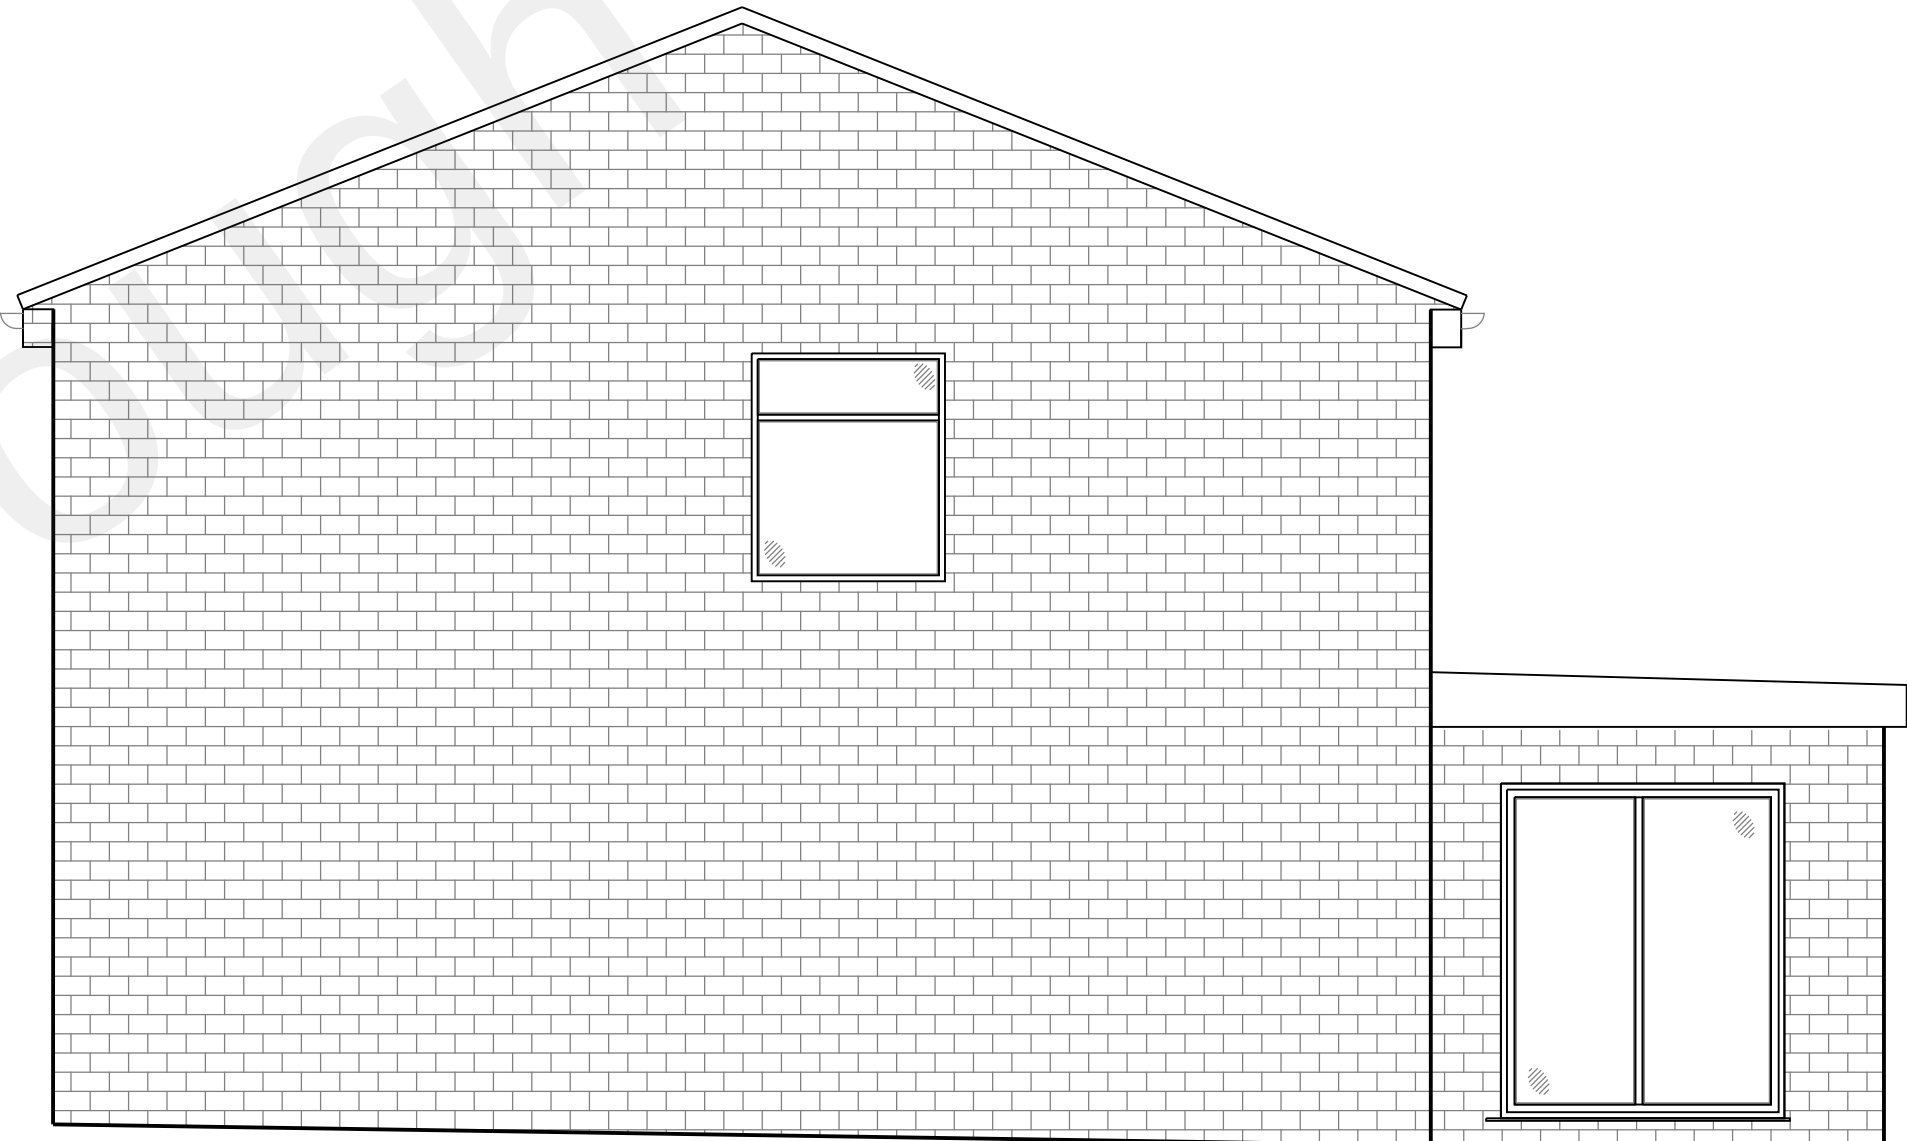

EXISTING SIDE ELEVATION

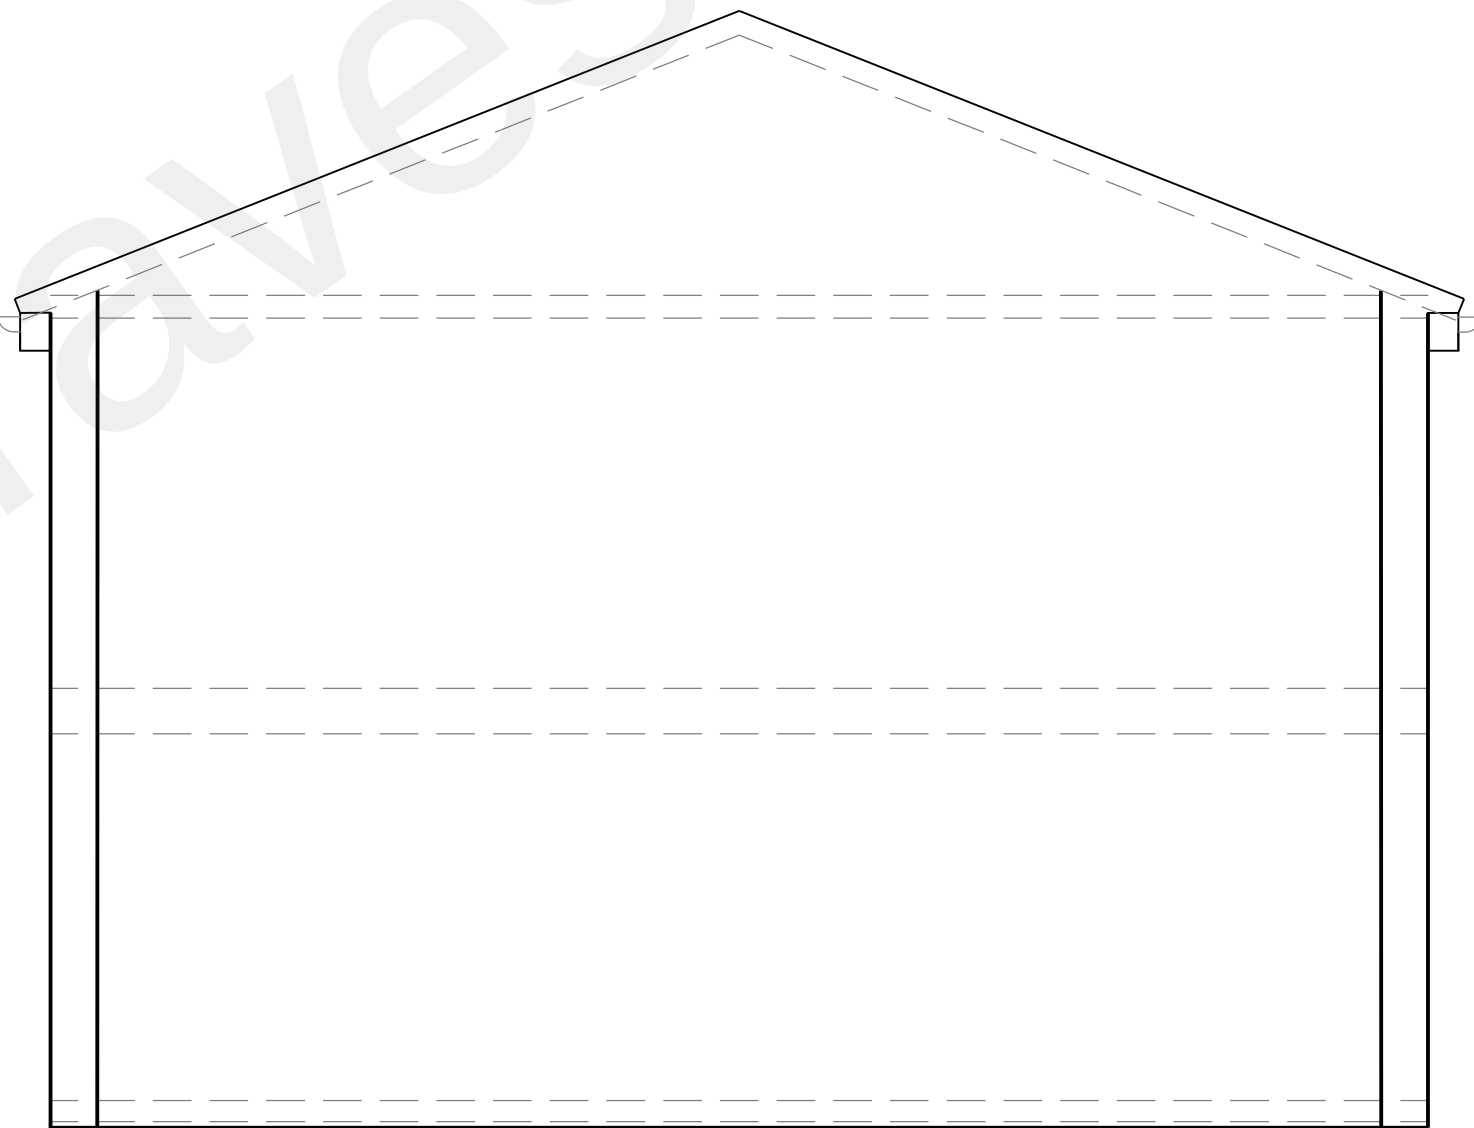


EXISTING SECTION A-A

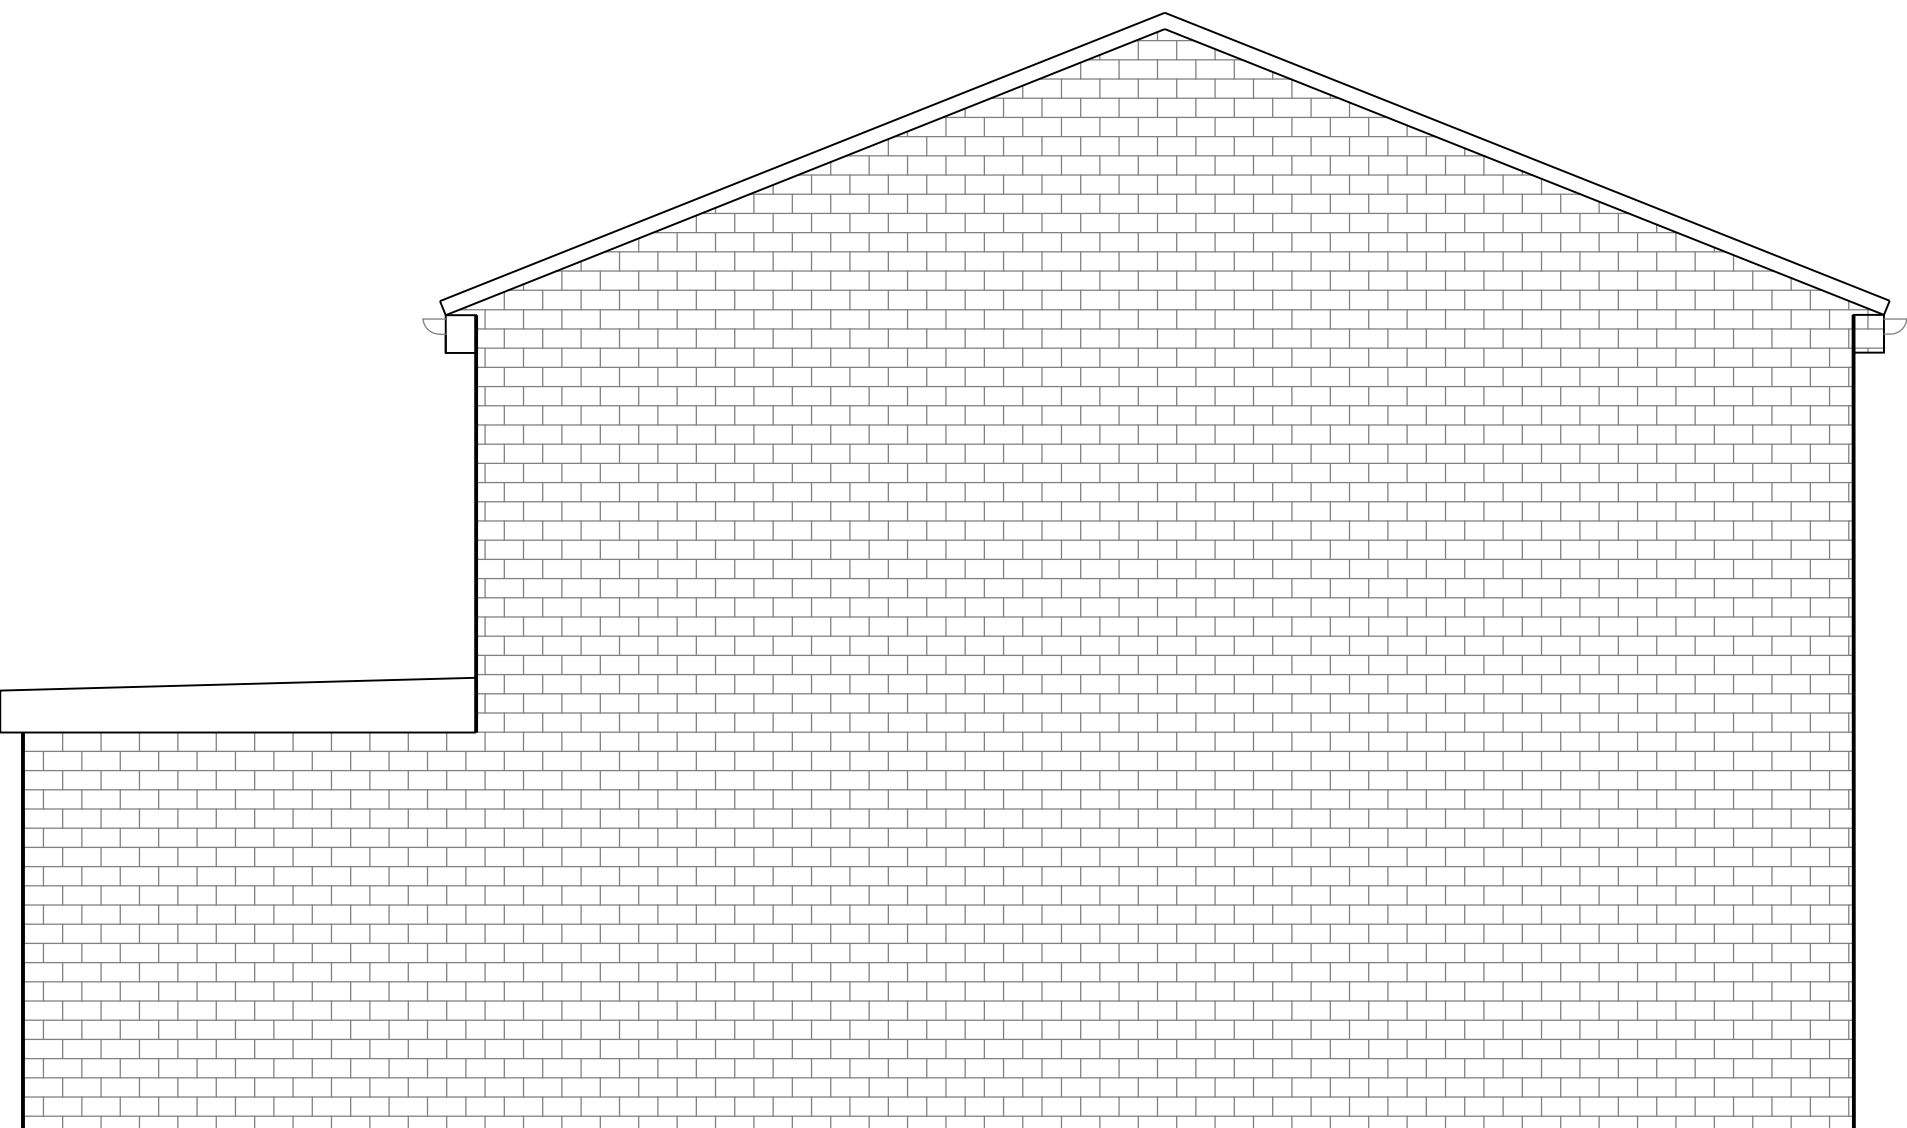

EXISTING SIDE ELEVATION



SITE LOCATION PLAN
@1:1250 SCALE

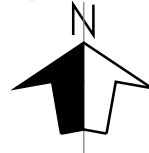

client MR & MRS SUMON		
project 19 MALVINA AVE GRAVESEND, KENT, DA12 5AP		
title EXISTING FLOOR PLANS & ELEVATIONS		
scales 1:50 @ A1		
date 28.09.18	drawn mss	size A1
drawing no. MA-001-500		revision P1