


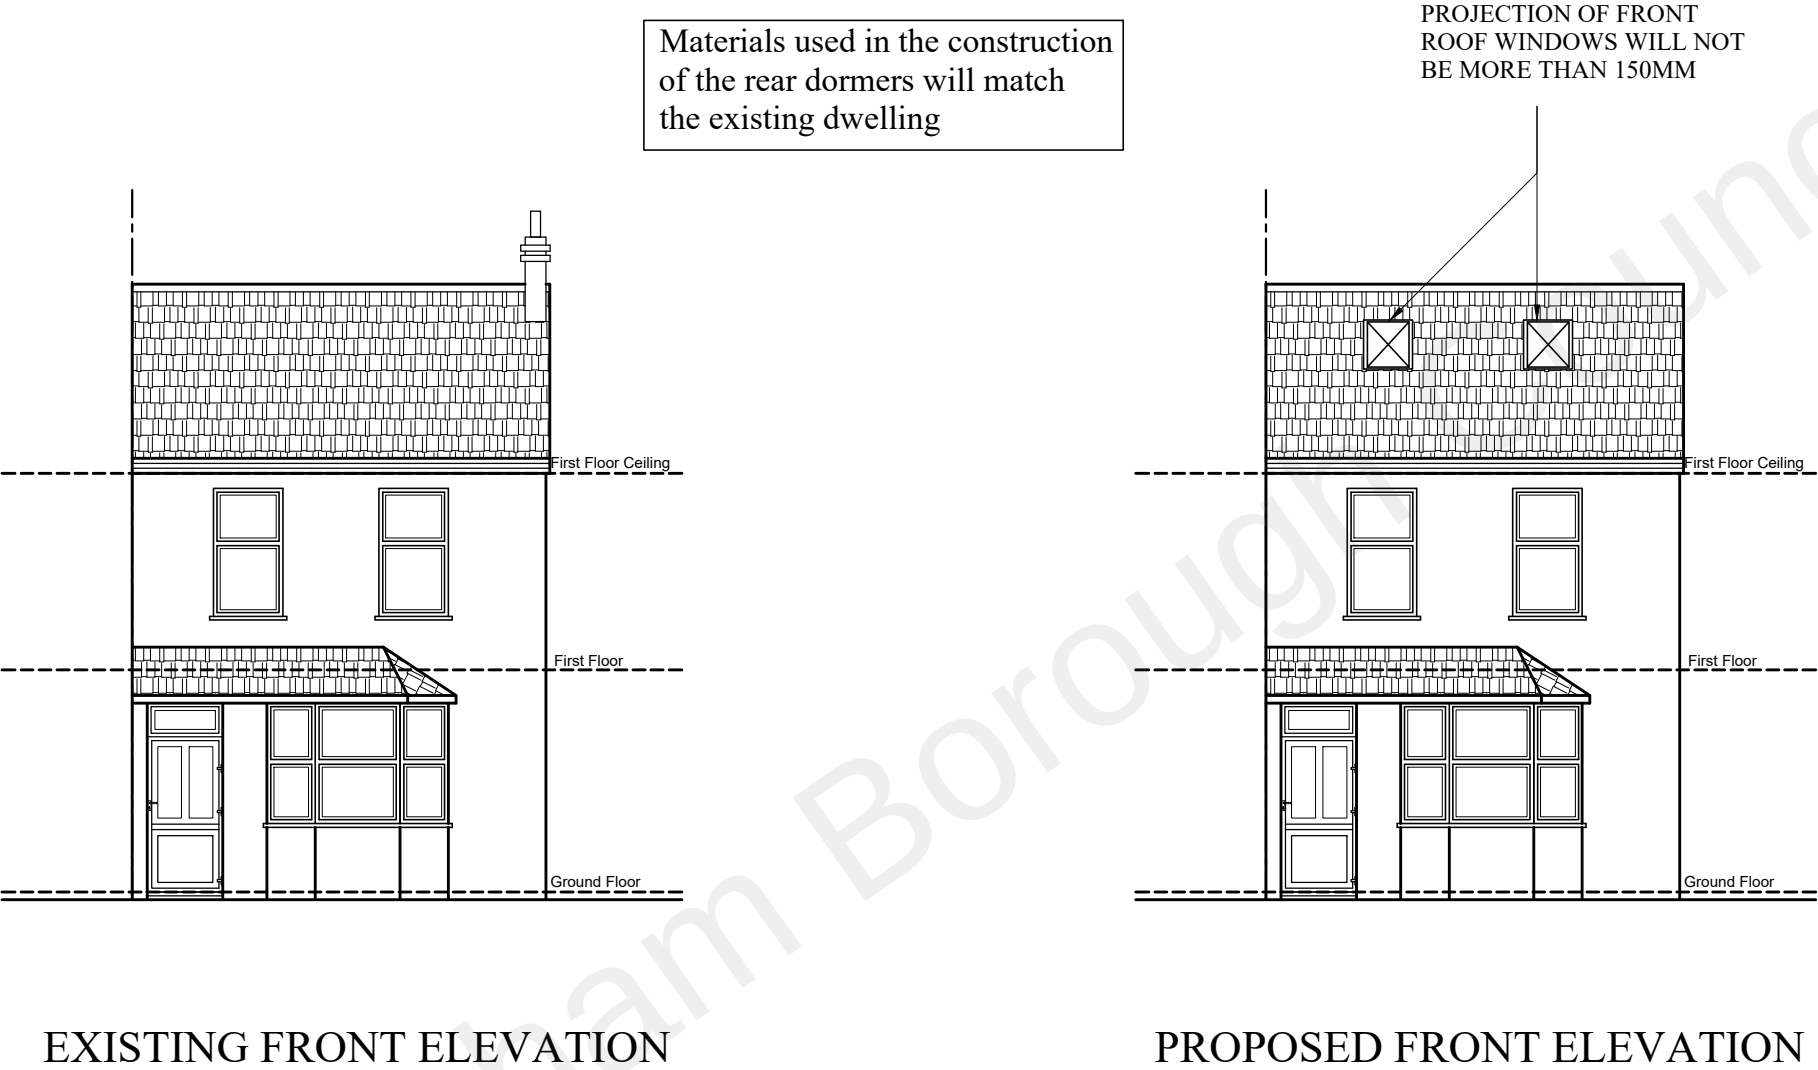

REFERENCE	NOTES:	CONSULTANT:	DRAWN	CLIENT/PROJECT	TITLE	DRAWING NO:
	ALL DIMENSIONS TO BE CHECKED ON SITE PRIOR TO COMMENCEMENT OF WORKS.	TECH ENGINEERING (UK) LTD.	GM	179A WROTHAM ROAD	FRONT ELEVATION	L1-07
	BEFORE BUILDING WORKS COMMENCES IT IS THE RESPONSIBILITY OF THE BUILDER OR OWNER TO SERVE PARTY WALL NOTICE.	UNIT 4, 46 ILFORD LANE. ILFORD. IG1 2JY	CHECKED	GRAVESEND DA11 0QJ	(LOFT)	SCALE: 1:100 @ A3
	CLIENT TO ENSURE ALL OF THE CONTRACTORS' WORK ON SITE TO COMPLY WITH AND MEET APPROVAL OF THE RELEVANT BRITISH STANDARDS AND LOCAL AUTHORITY INCLUDING PLANNING AND BUILDING CONTROL DEPARTMENTS.	Ph: 020 8478 8840, Mob: 078 8885 0200 tech.engineering@yahoo.co.uk	FH			DATE: 24-08-2022