


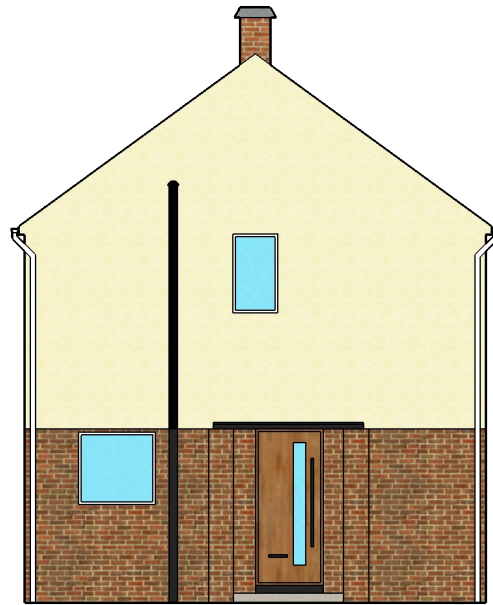

Existing East elevation

scale 1:100




Existing North elevation

scale 1:100



Existing South elevation

scale 1:100

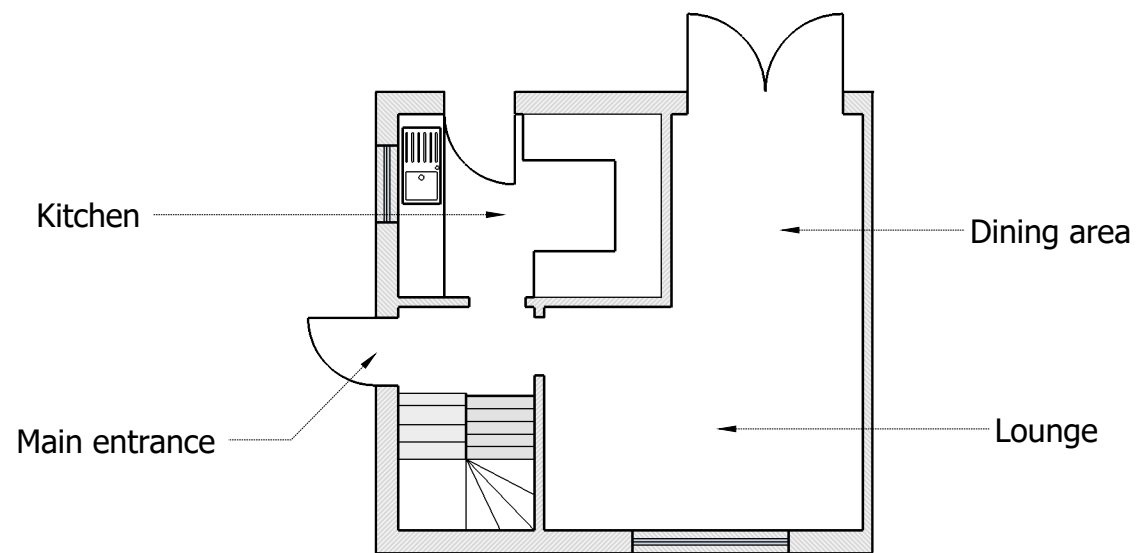

Existing Ground Floor Plan

scale 1:100


CLIENT
Airidas Rukstele
64 Stanley Crescent
Gravesend
DA12 5SY

PROJECT
Erection of a single storey
wrap-around

DRAWN BY
A.R. Dwelling

SCALE:
As stated at A3

DESCRIPTION
EXISTING ELEVATIONS
AND PLANS

 

A_{0.2}