



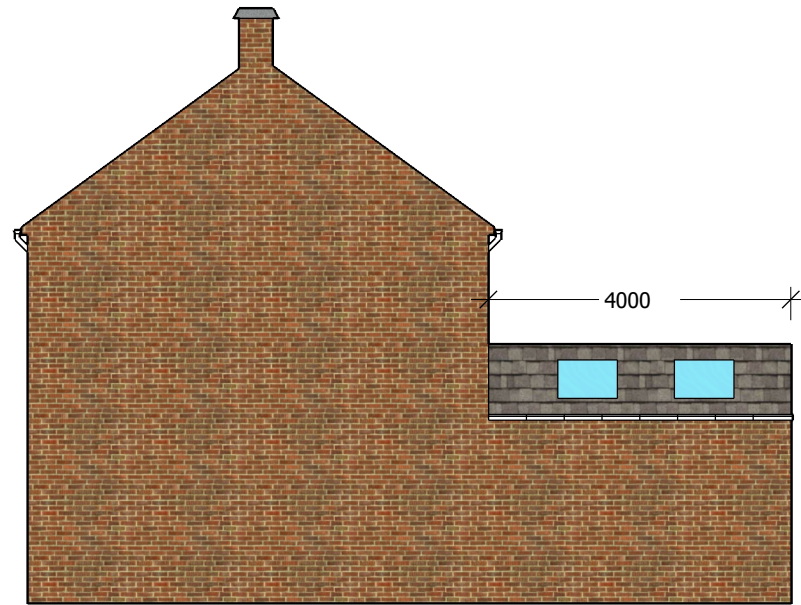


Proposed West elevation
scale 1:100

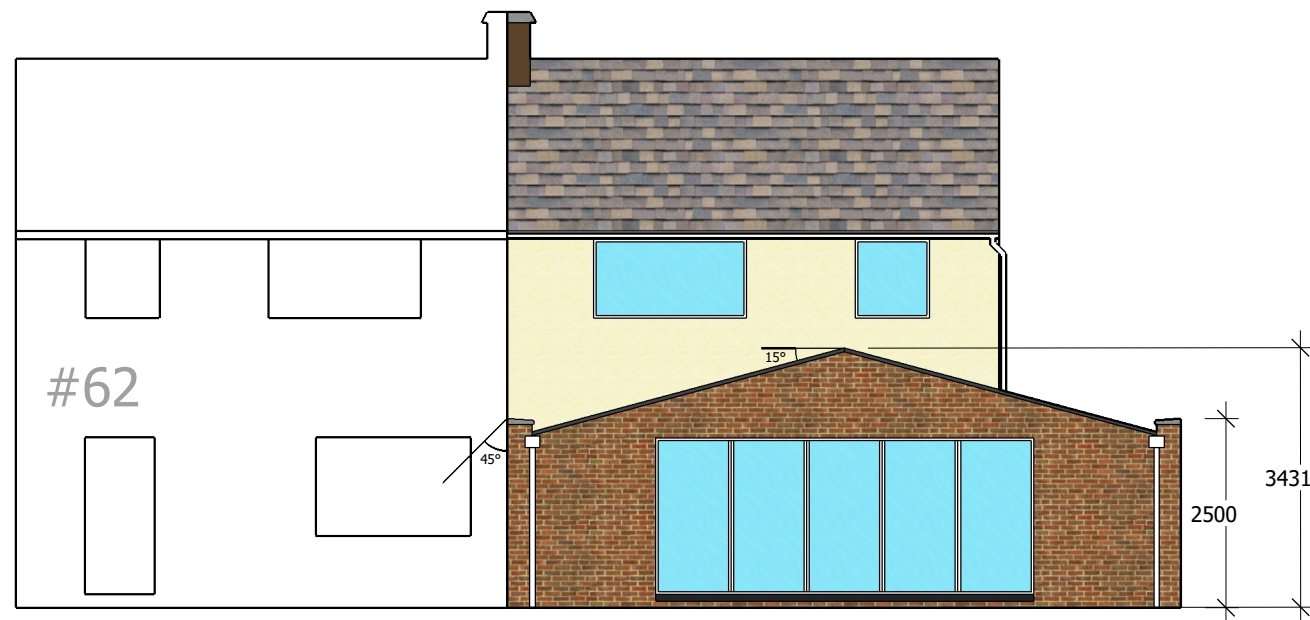

Proposed North elevation
scale 1:100



Proposed South elevation
scale 1:100

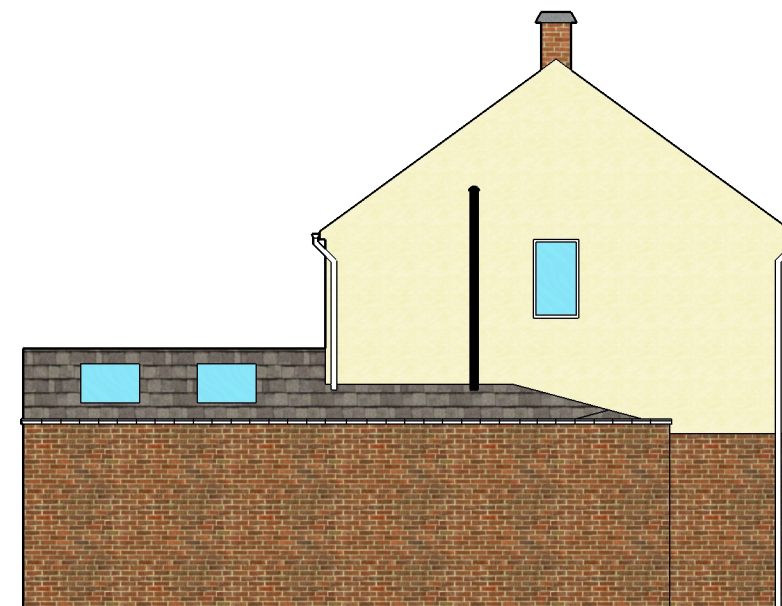

Proposed East elevation
scale 1:100


CLIENT
Airidas Rukstele
64 Stanley Crescent
Gravesend
DA12 5SY

PROJECT
Erection of a single storey
wrap-around

DRAWN BY
A.R. Dwelling

SCALE:
As stated at A3

DESCRIPTION
PROPOSED ELEVATIONS

 

A_{0.3}