

 
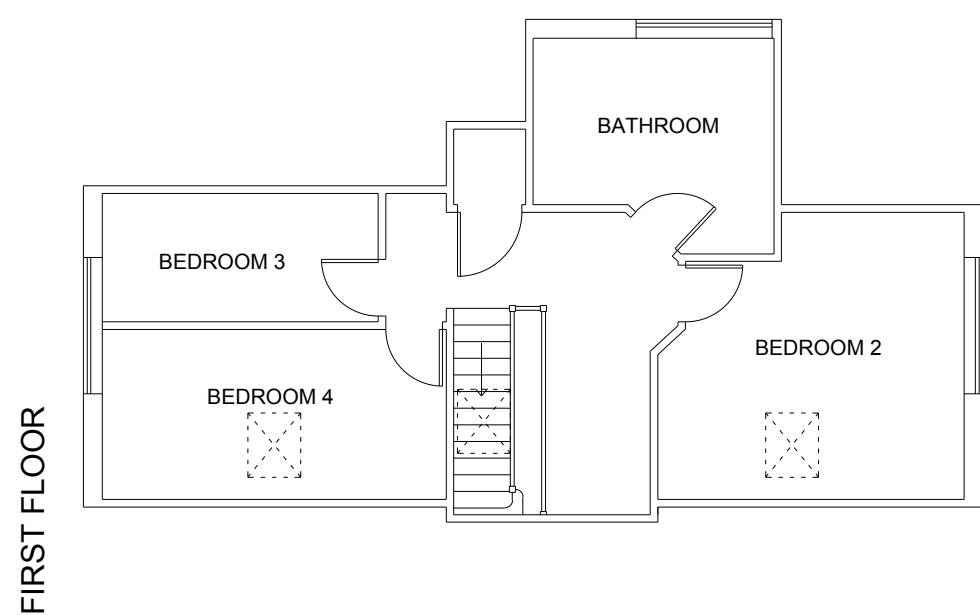
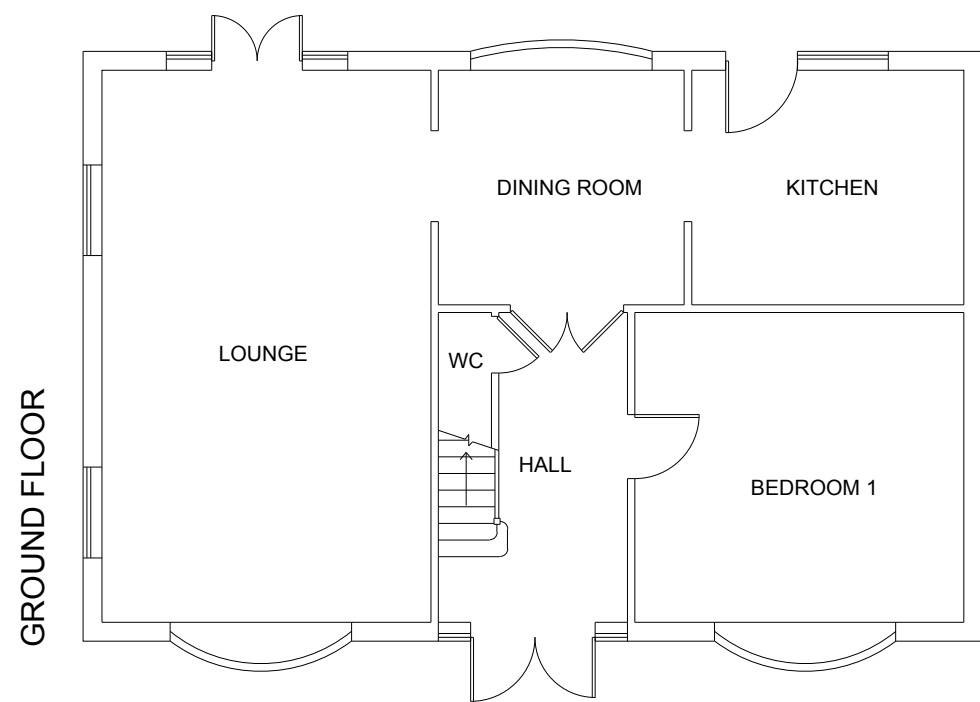
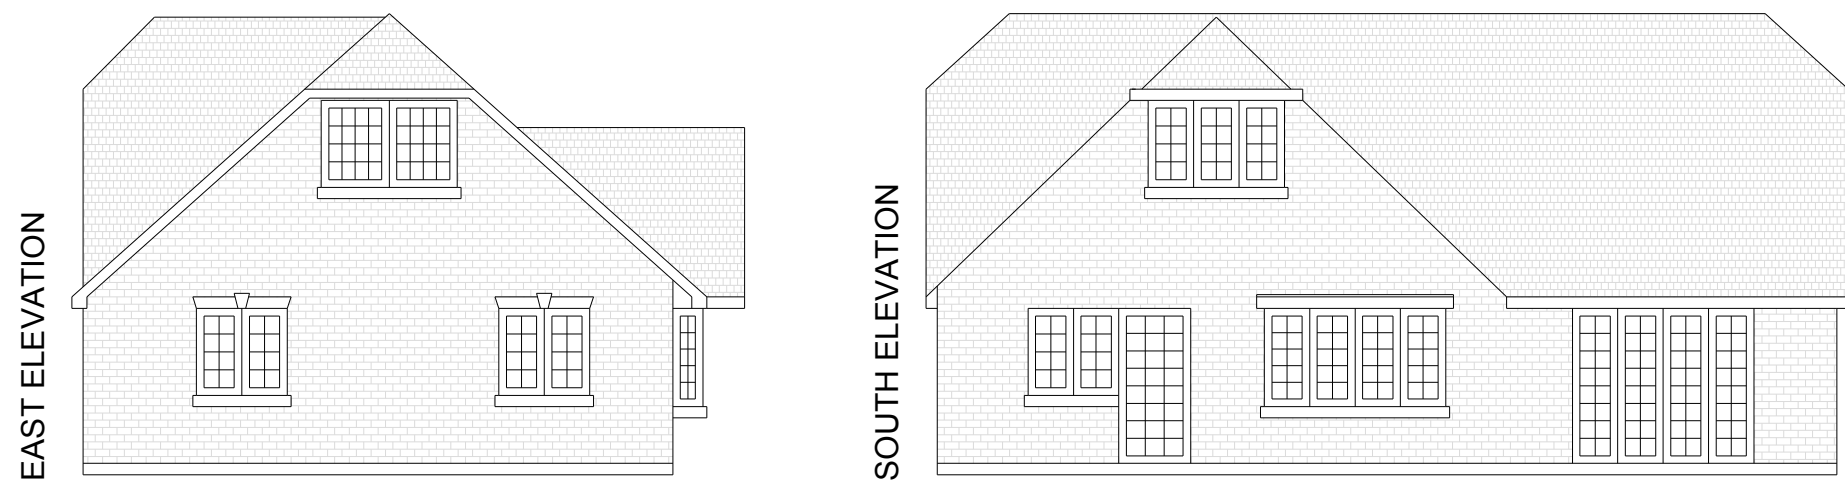
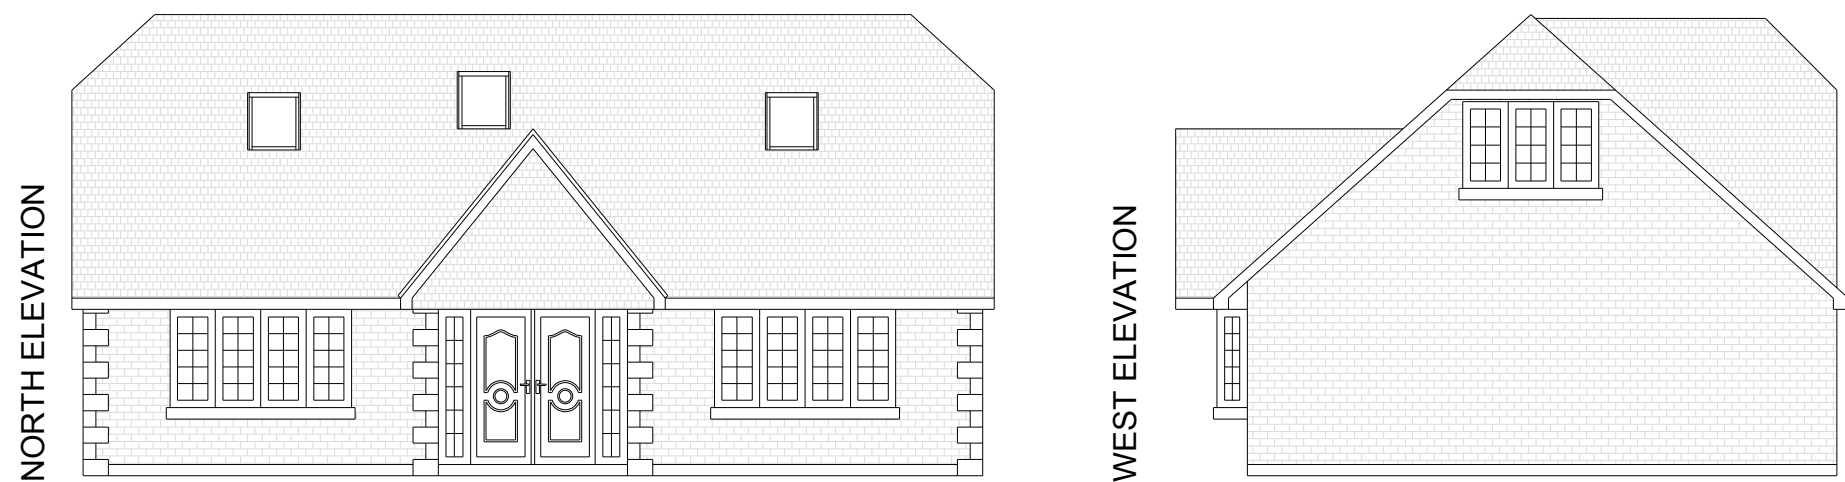
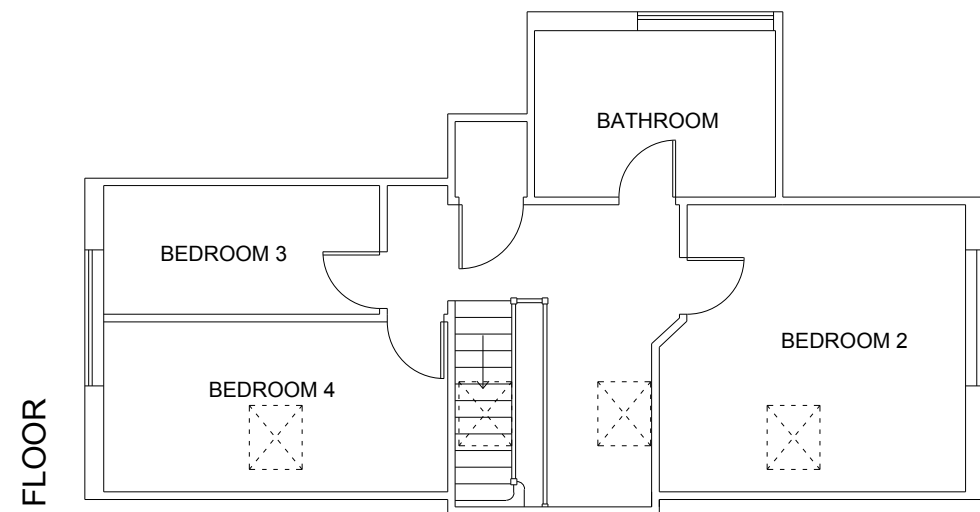


EXISTING DRAWINGS

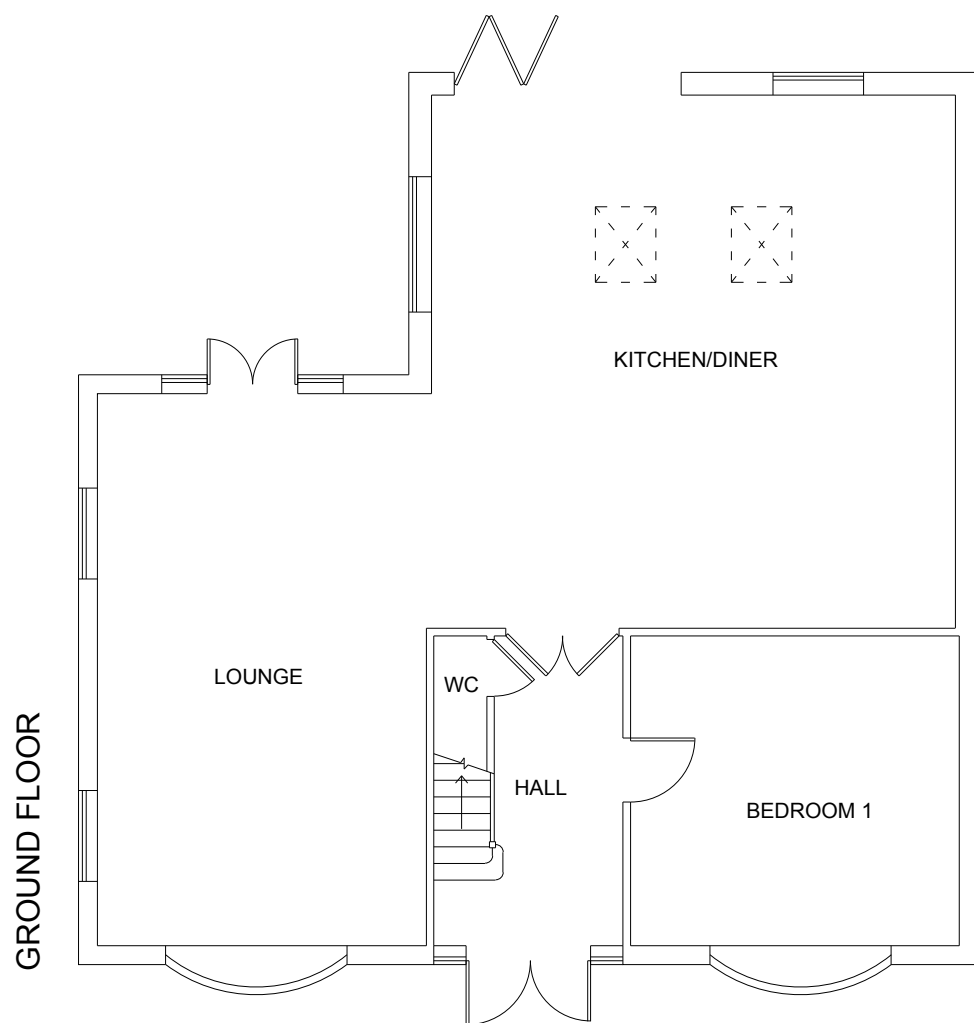

PROPOSED DRAWINGS

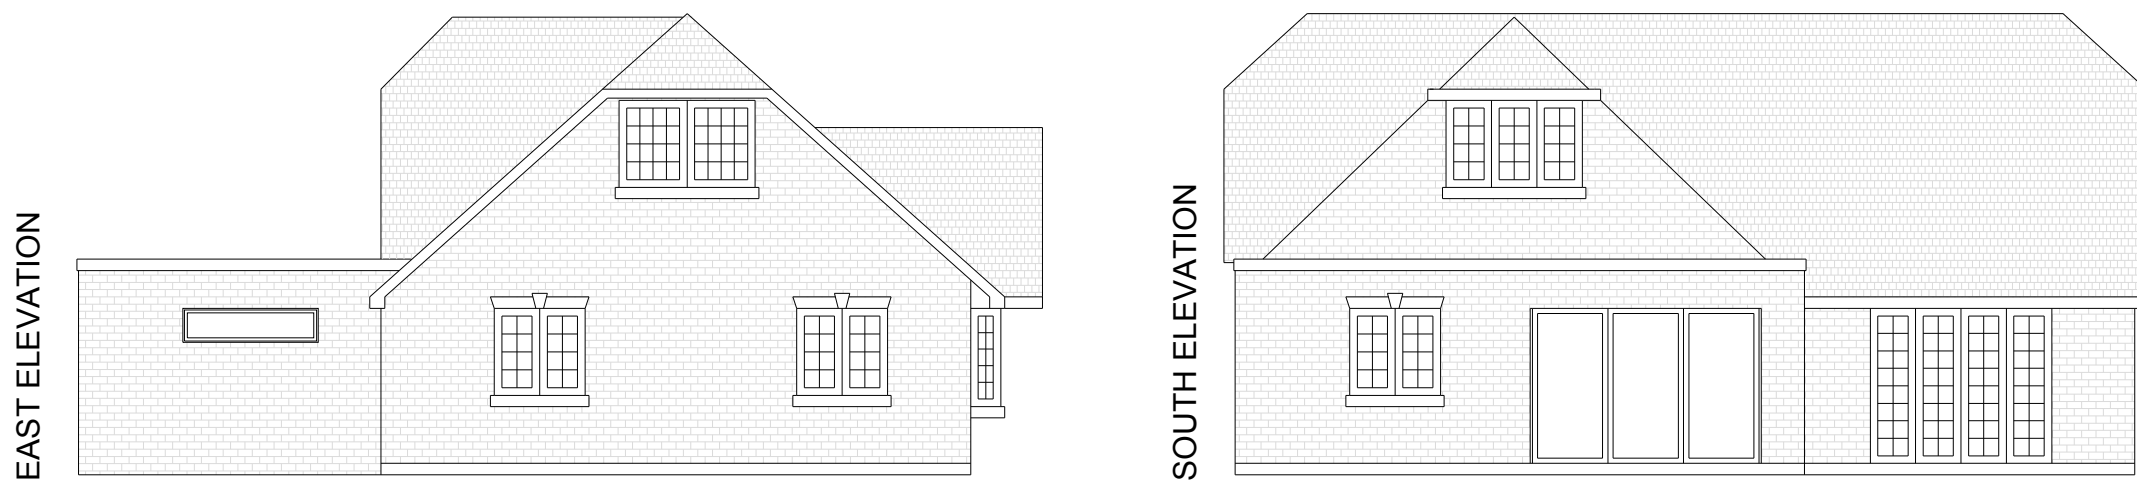

-		do not scale except for planning purposes only. Measurements to be taken on site.
NAME OF ORGANISATION		AJW-CS
JOB ARCHITECT		
JOB TITLE		5 BEECHWOOD GARDENS MEOPHAM GRAVESEND KENT DA13 0SD
DRAWING TITLE		EXISTING AND PROPOSED ELEVATIONS AND FLOOR PLANS
JOB NO.		DRAWING NO. PL 001
		REVISION 1 2
SCALE 1:100 A1	DATE 27/11/24	DRAWN BY L MURR
		CHECKED BY