



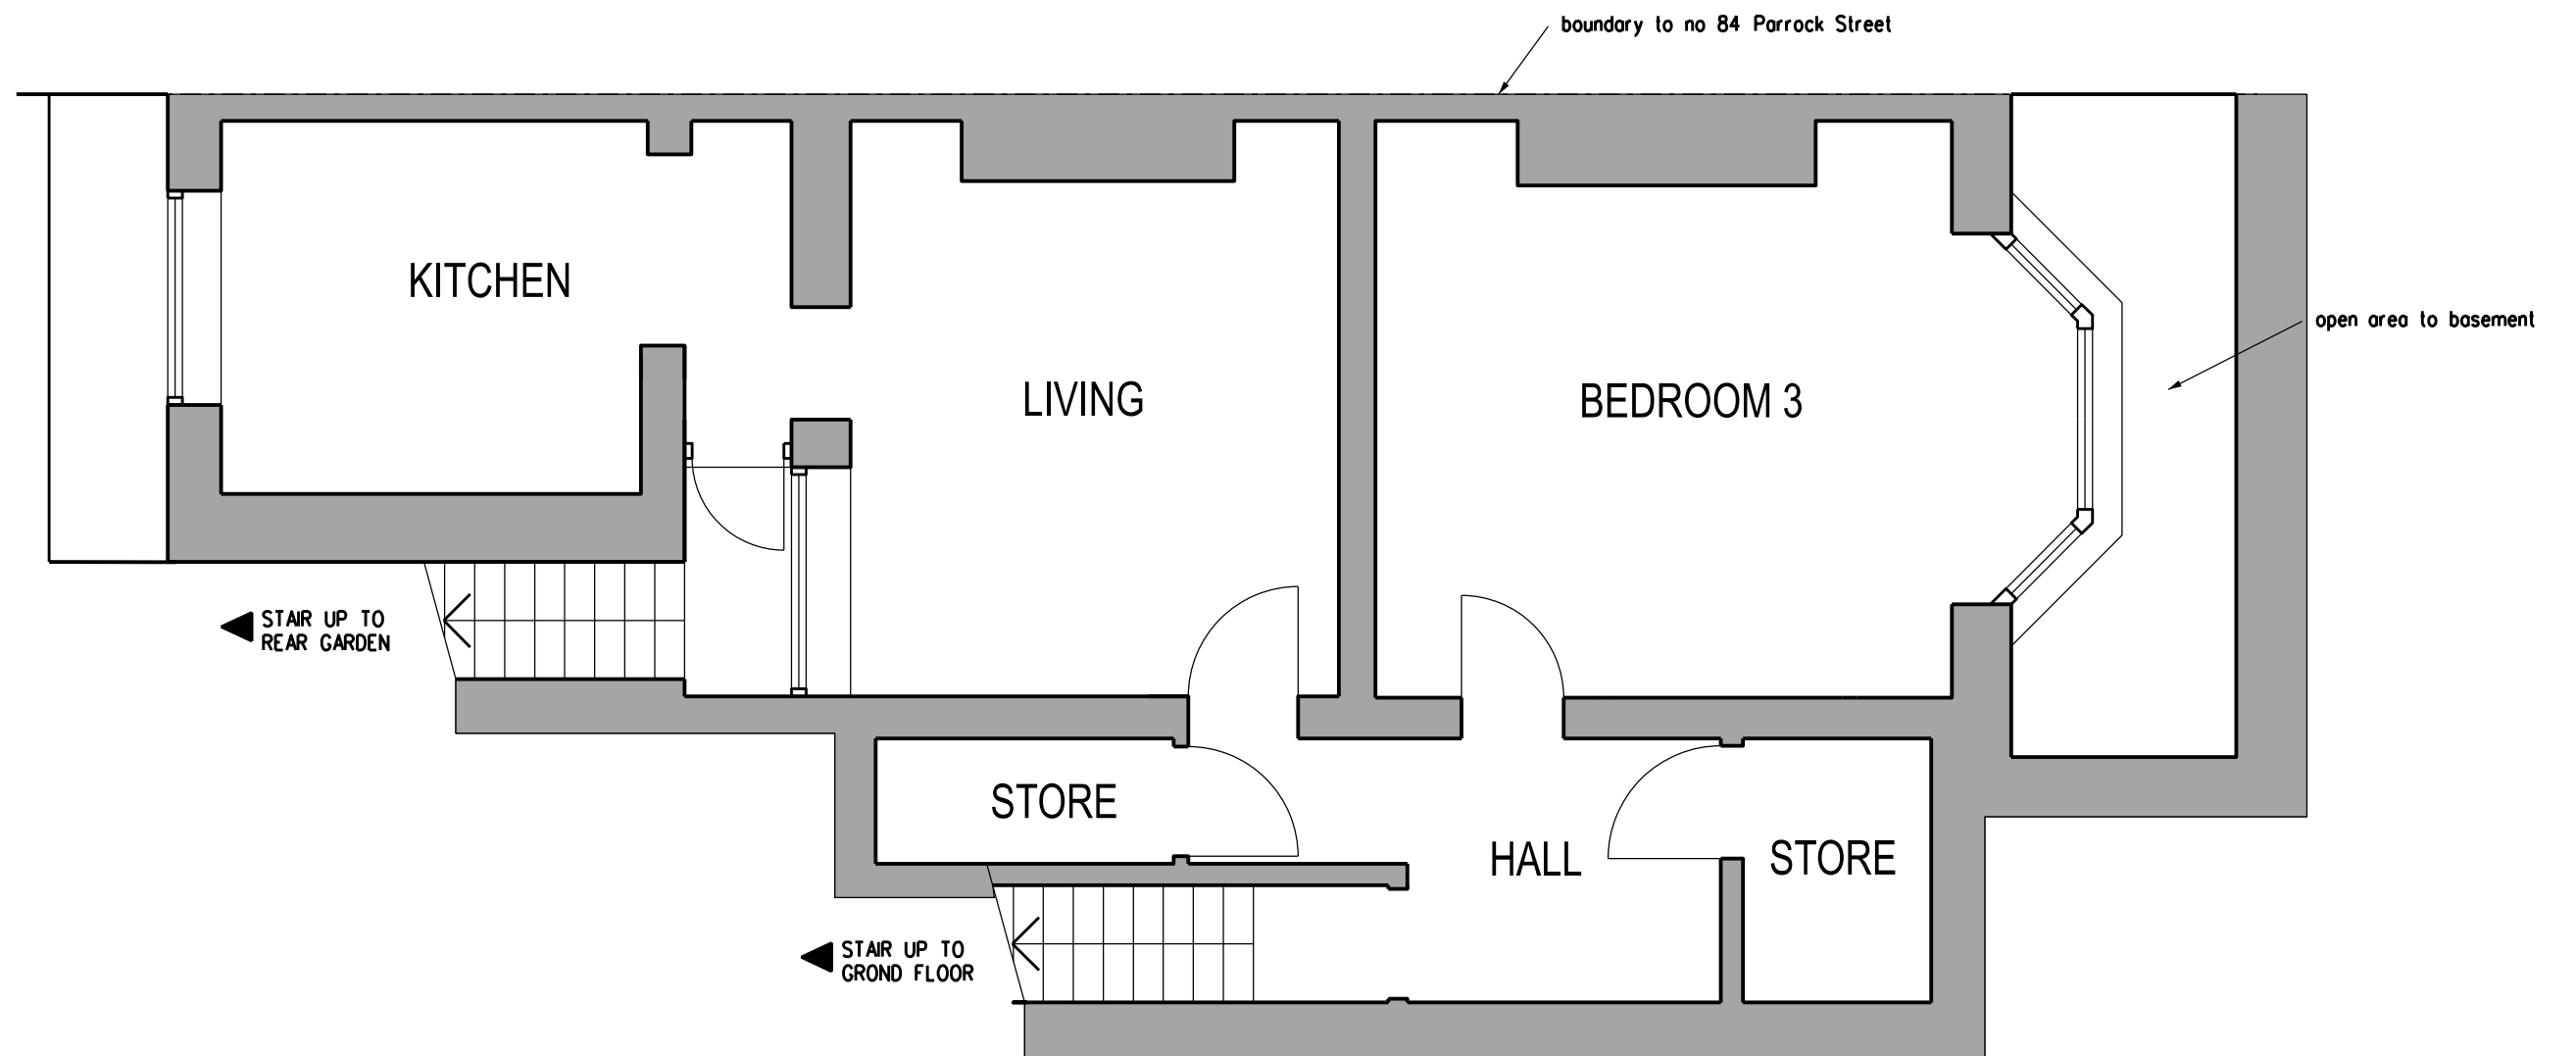

THIS FLOOR TOTAL GROSS FLOOR INTERNAL AREA • 52 M2
 NET AREAS TO ROOMS
 BEDROOM 3 • 16 M2
 DINING • 12.3 M2
 KITCHEN • 9 M2
 STORE/CUPBDS • 4 M2

 

REVISION	DATE
ARCHITECT TA ARCHITECTS 11 JOYDENS WOOD ROAD BEXLEY KENT DA5 2HS Tel 07905 130591 ta140256@googlemail.com	
JOB PROPOSED FLAT CONVERSION AT 84 PARROCK STREET GRAVESEND KENT DA12 1HF	
DRAWING PROPOSED BASEMENT FLOOR PLAN - FLAT 1	
SCALE 1:50 AT A3	DATE FEB 2025
DRAWING NO. PS/14	