



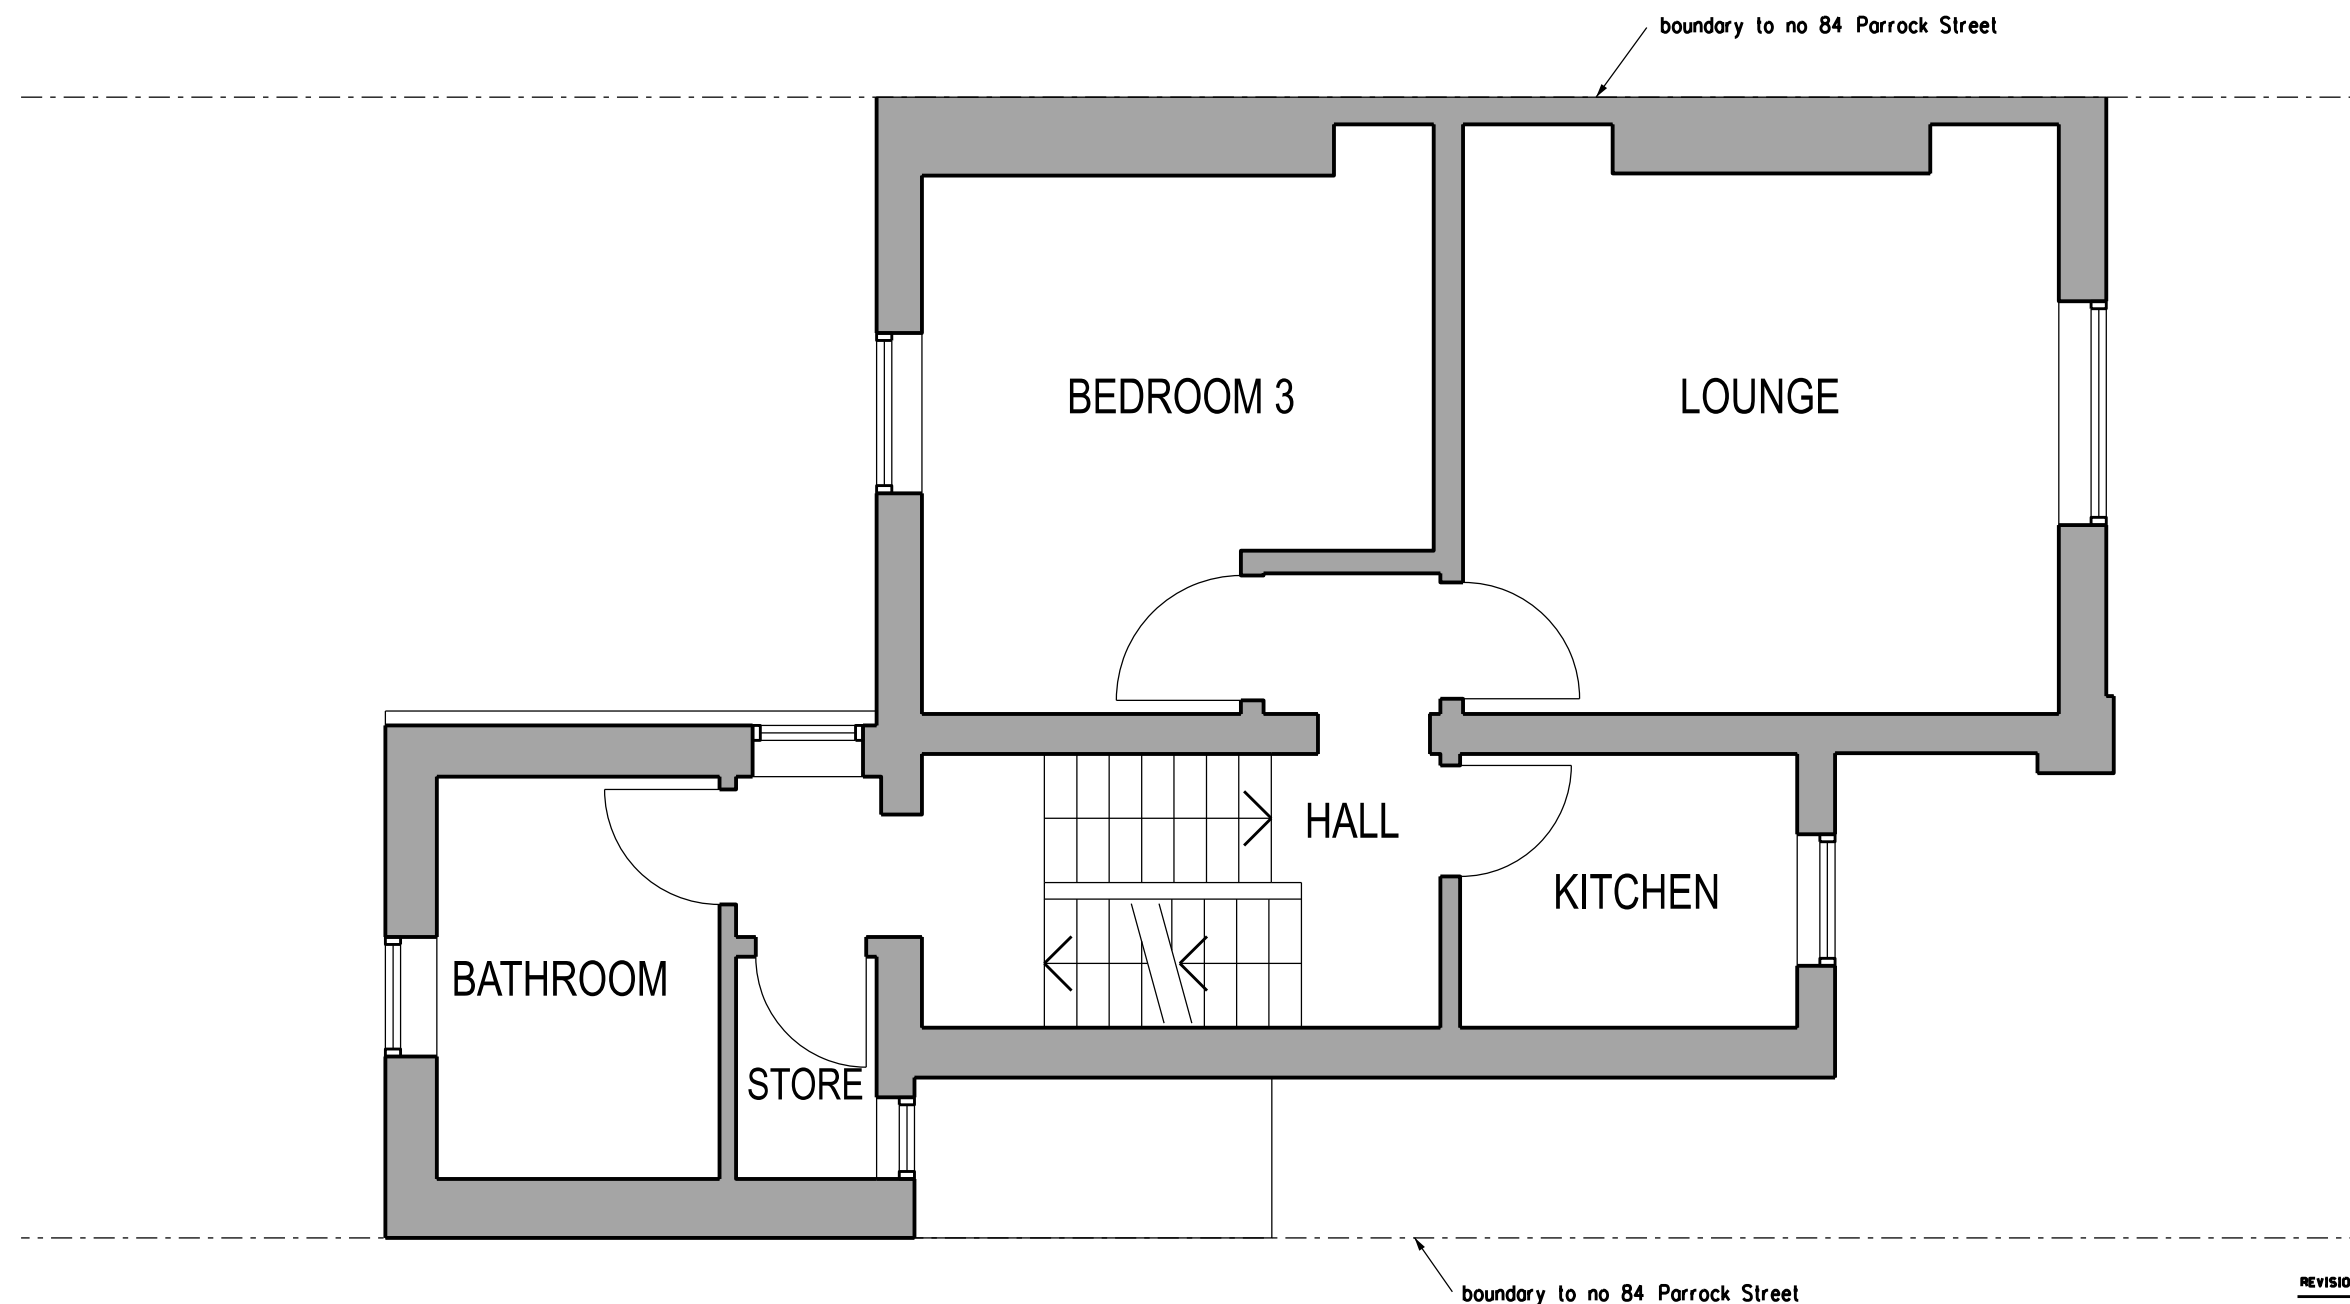

THIS FLOOR TOTAL GROSS FLOOR INTERNAL AREA = 47.2 M2
NET AREAS TO ROOMS
LIVING = 14.7 M2
BEDROOM 3 = 10.9 M2
KITCHEN = 4 M2
BATHROOM = 5 M2
STORE/CUPBDS = 1.3 M2

 

REVISION	DATE
ARCHITECT TA ARCHITECTS 11 JOYDENS WOOD ROAD BEXLEY KENT DA5 2HS Tel 07905 130591 ta140256@googlemail.com	
JOB PROPOSED FLAT CONVERSION AT 84 PARROCK STREET GRAVESEND KENT DA12 1HF	
DRAWING PROPOSED FIRST FLOOR PLAN - FLAT 2	
SCALE 1:50 AT A3	DATE FEB 2025
DRAWING NO. PS/16	