


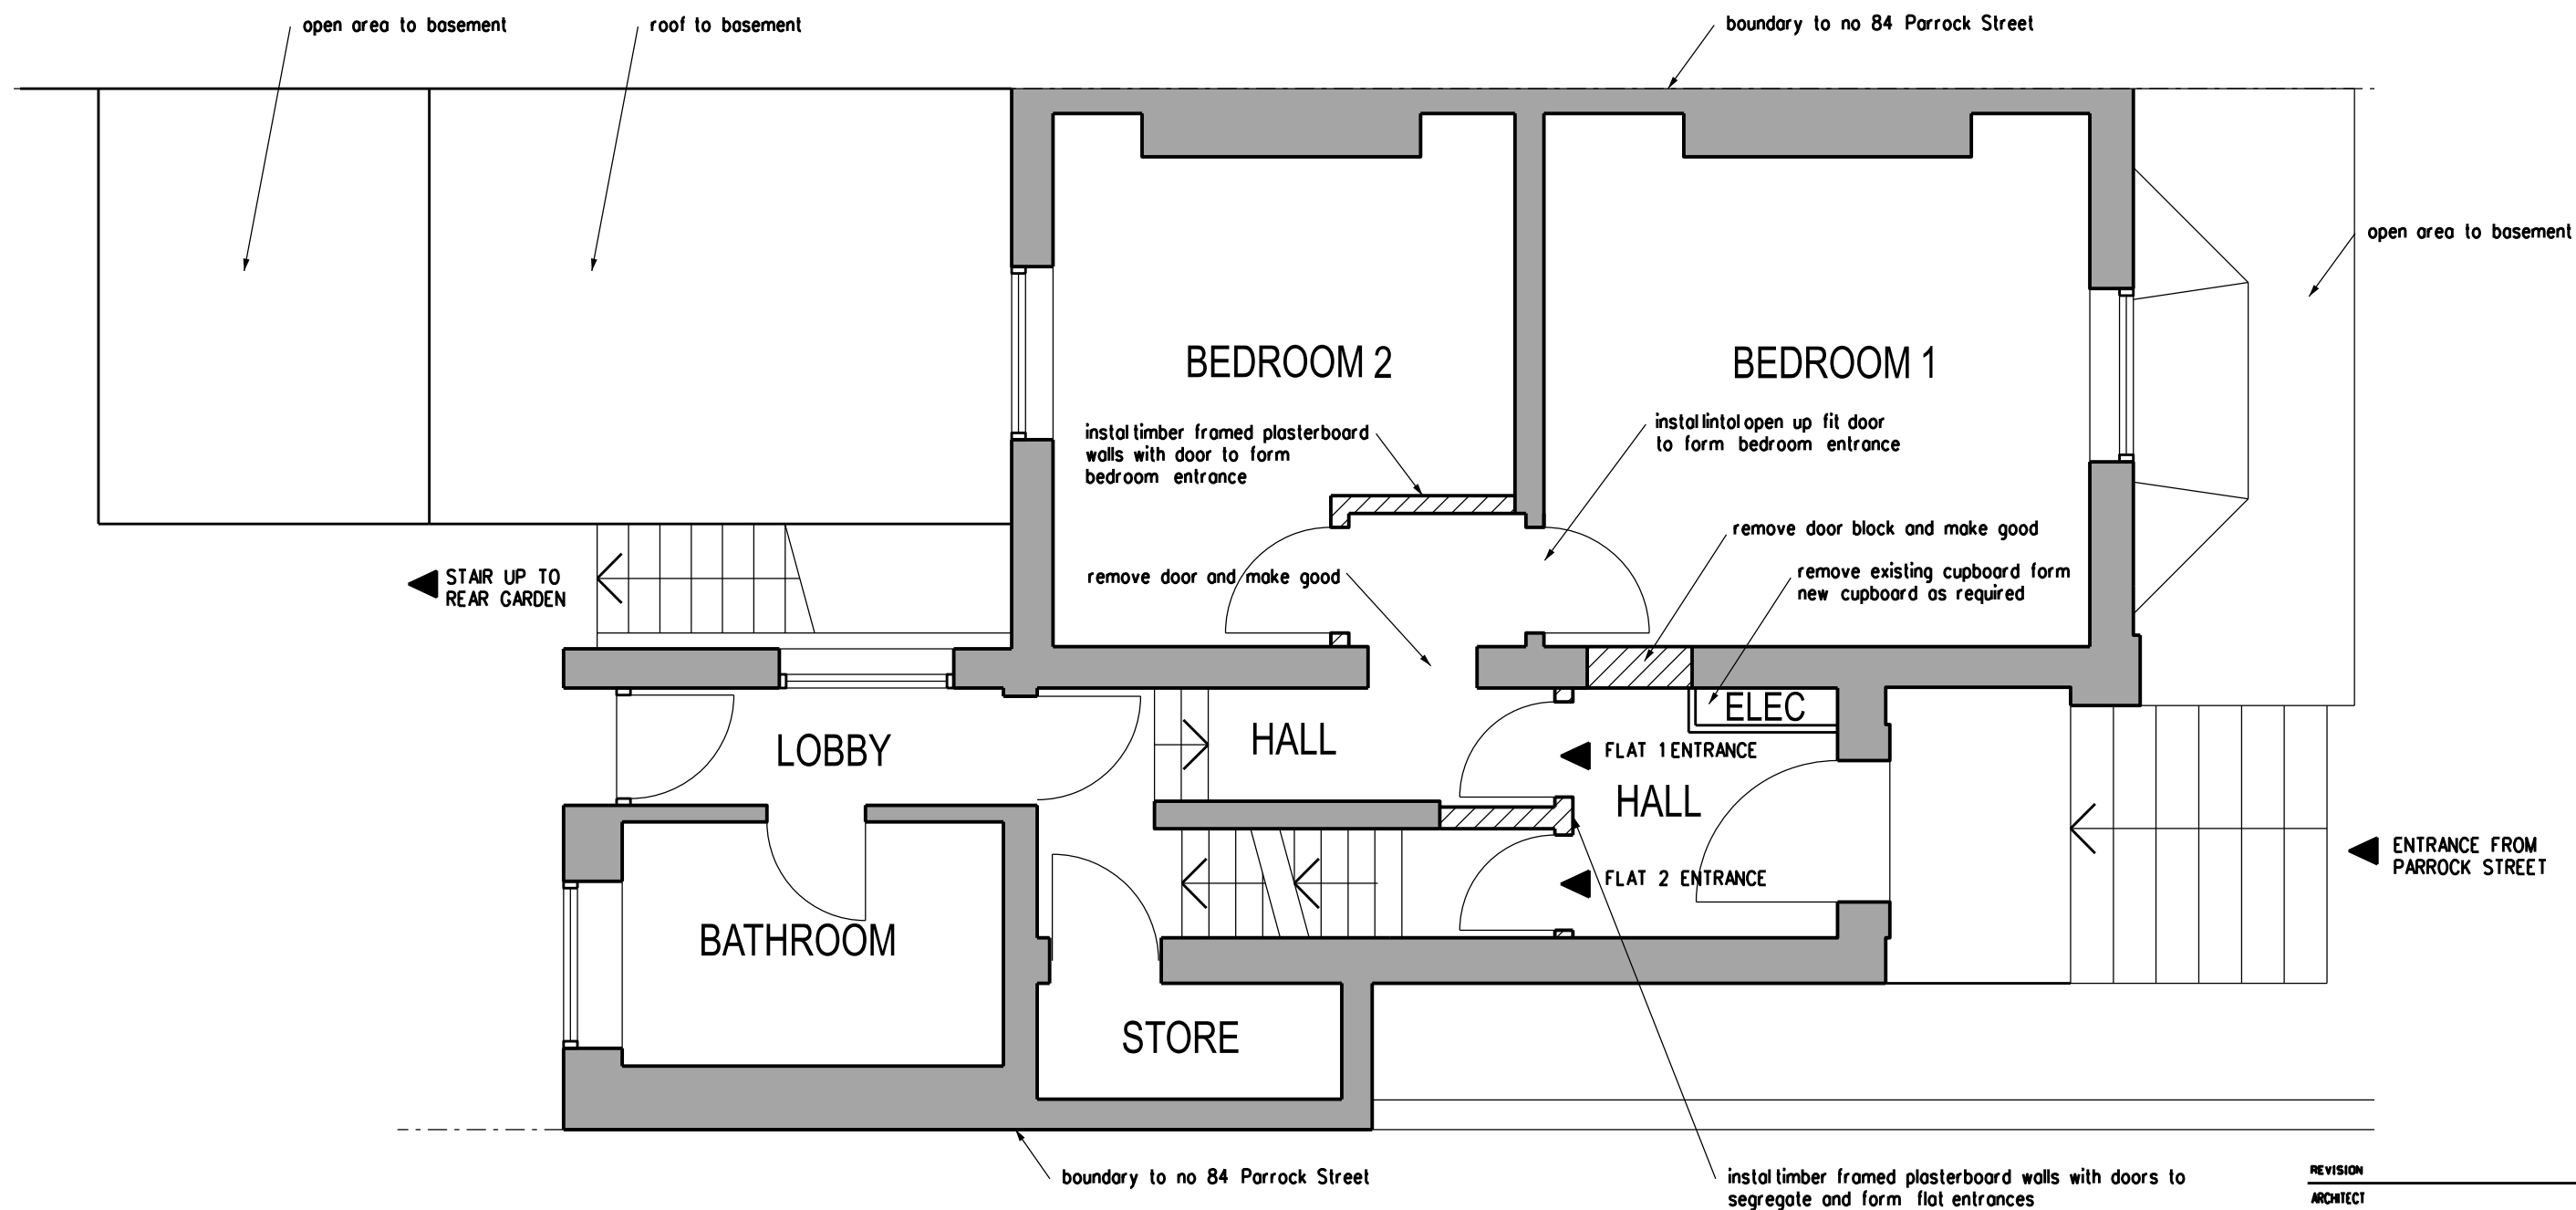

THIS FLOOR TOTAL GROSS FLOOR INTERNAL AREA = 44 M2
 NET AREAS TO ROOMS
 BEDROOM 1 = 14.7 M2
 BEDROOM 2 = 10.8 M2
 BATHROOM = 4.9 M2
 STORE/CUPBDS = 1.8 M2

GROUND & BASEMENT TOTAL GROSS FLOOR INTERNAL AREA
 = 44 M2 + 52 M2 = 96 M2
 5.01 m
 0 1 2 3 4 5 metres

REVISION	DATE
ARCHITECT TA ARCHITECTS 11 JOYDENS WOOD ROAD BEXLEY KENT DA5 2HS Tel 07905 130591 ta140256@googlemail.com	
JOB PROPOSED FLAT CONVERSION AT 84 PARROCK STREET GRAVESEND KENT DA12 1HF	
DRAWING PROPOSED GROUND FLOOR PLAN - FLAT 1	
SCALE 1:50 AT A3	DATE FEB 2025
DRAWING NO. PS/15	