



0 0.5 1 2 3 4 5 6 7 8 9 10

Below the number line, there are 10 empty rectangular boxes, each corresponding to an integer from 0 to 9.

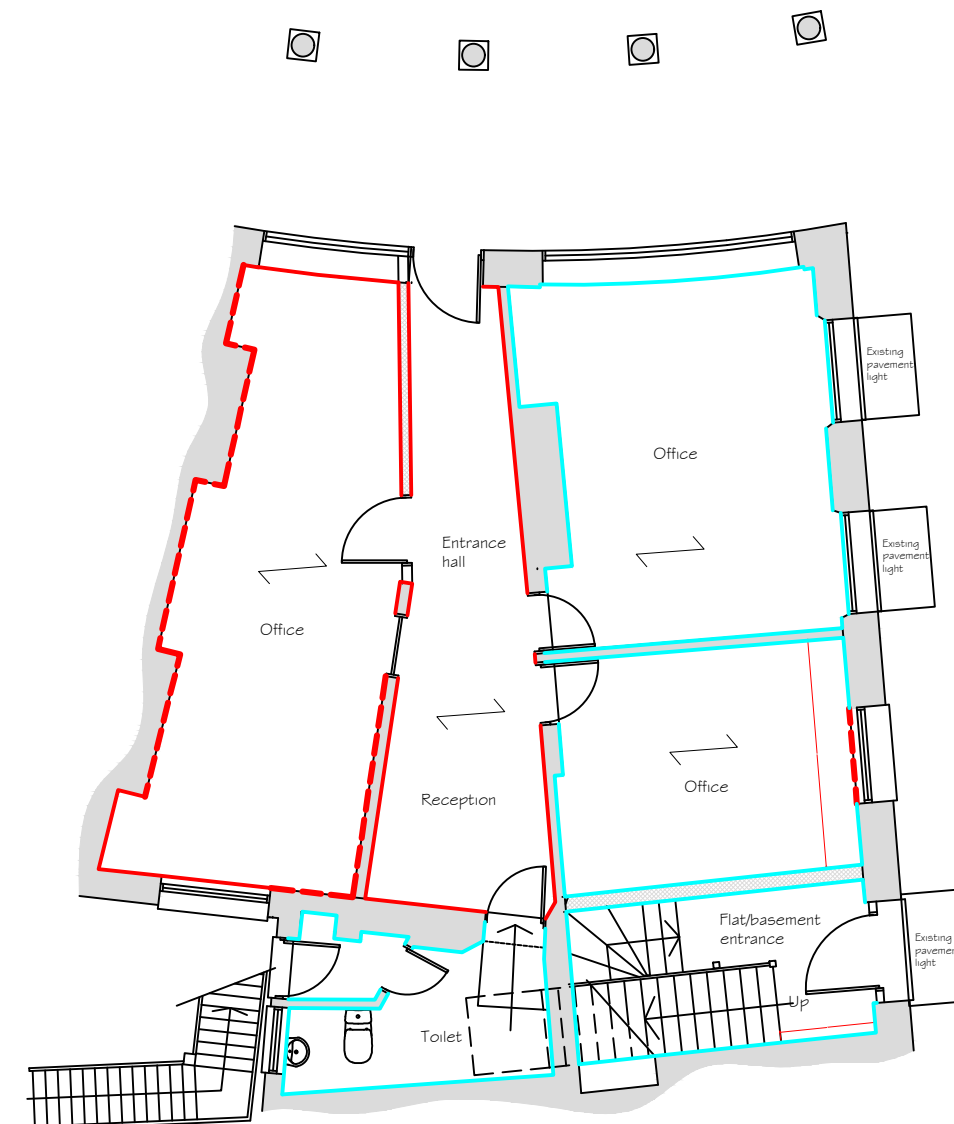

Ground Floor Plan

 


Scale 1:2




Scale 1:2



Scale 1:2

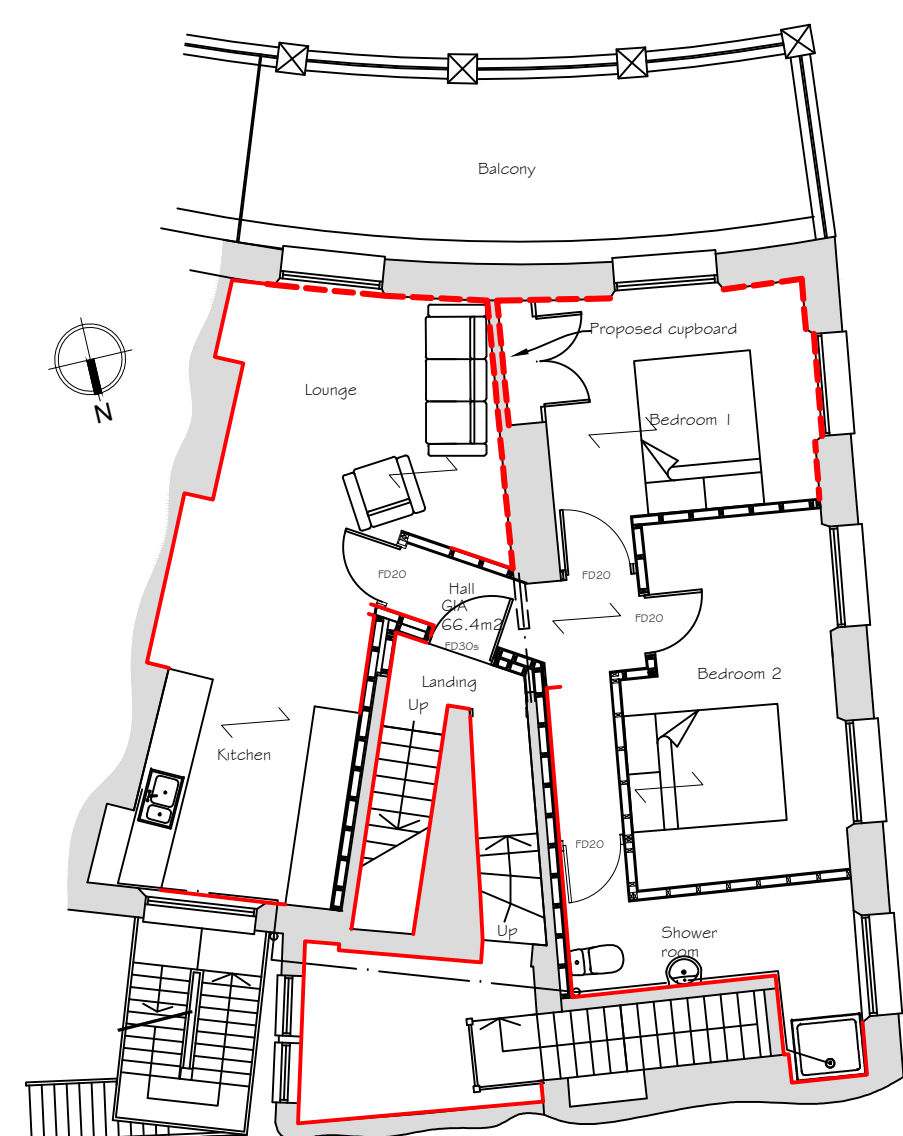


First Floor Plan

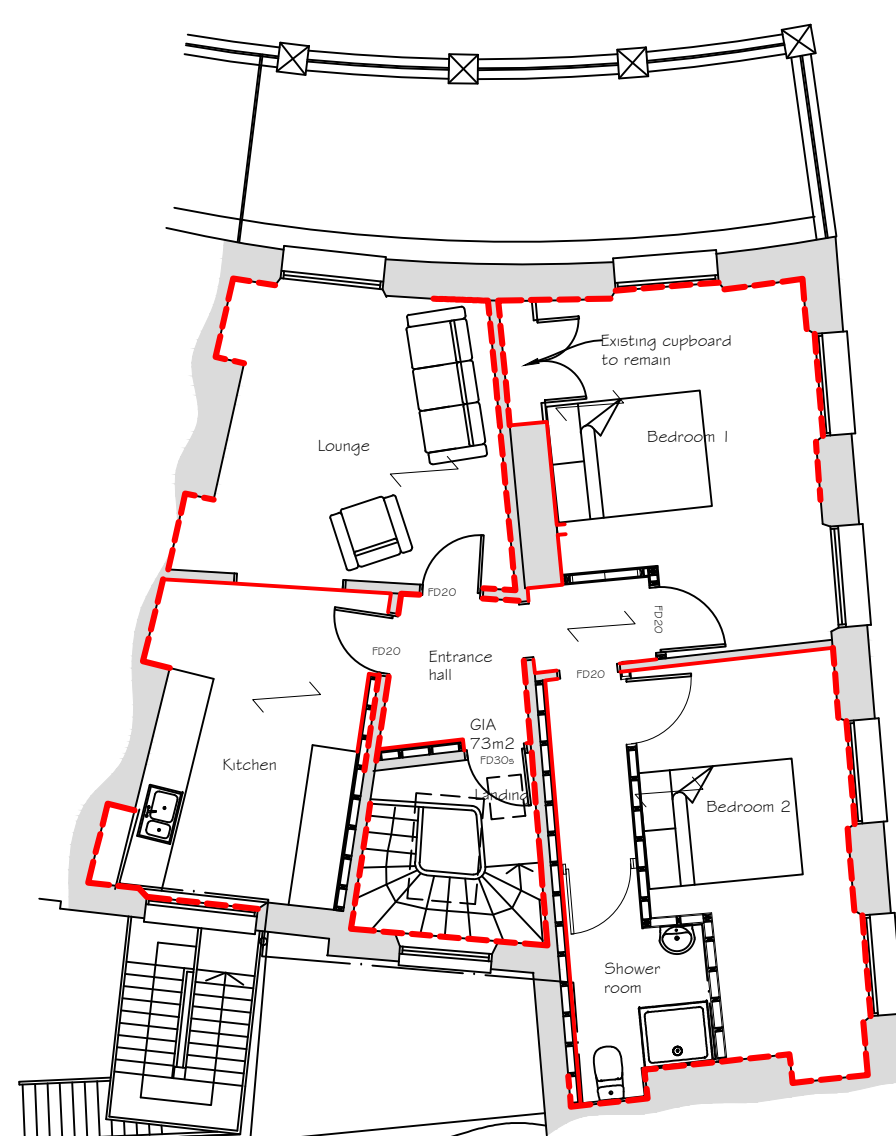

Second Floor Plan



Scale 1:2

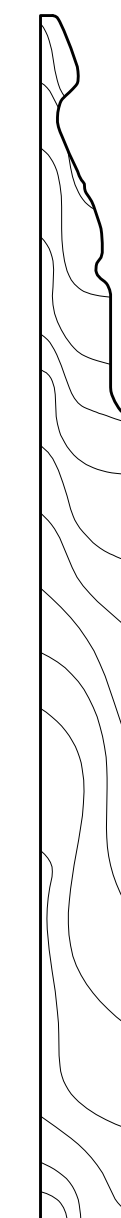

Scale 1:2

Example Synergy Planning & Property Consultants Ltd Suite 6 Laser Quay Marina City Square Rochester Kent ME2 4HU	
Client S Rana & A Asghar	
Address 6 Berkley Crescent Gravesend Kent and 48 Harmer Street Gravesend Kent	
Drawing title Skirting	
Scale 1:100 at A1	
Date 02 October 2022	Drawn by
Drawing No 20/297/15	