




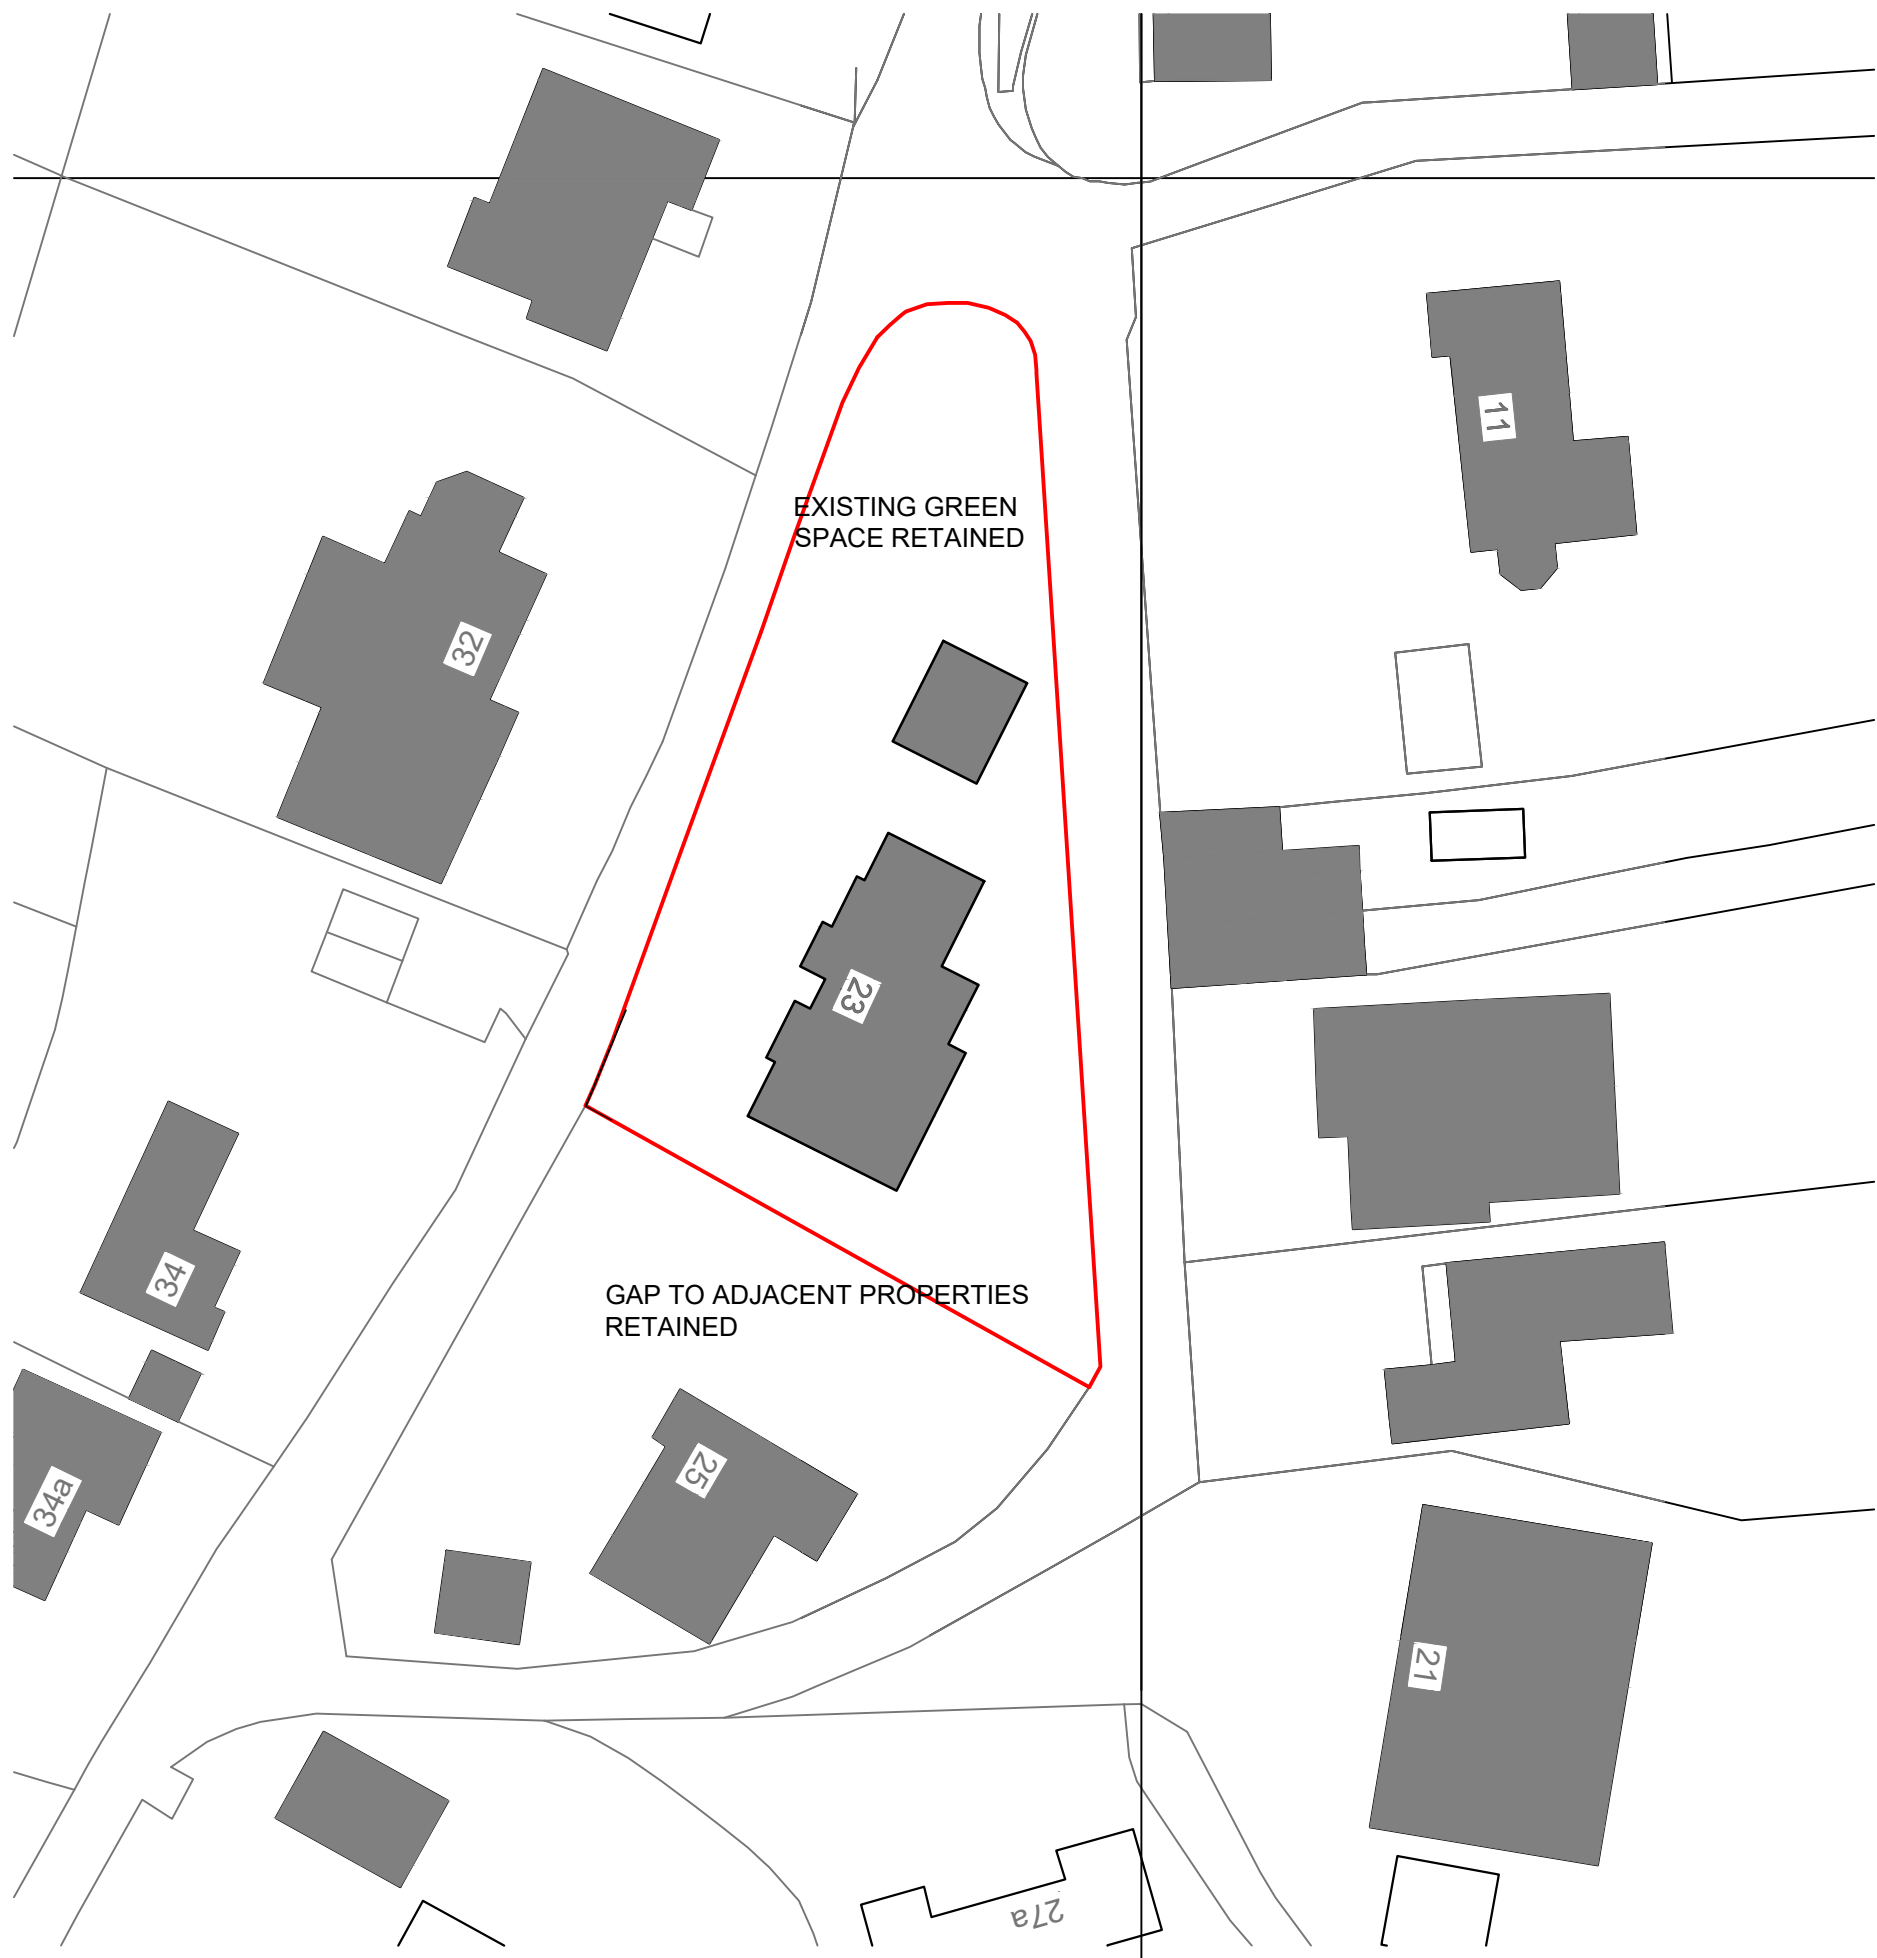

EXISTING BLOCK PLAN 1-500

 




PROPOSED BLOCK PLAN 1-500

 


EXISTING PATTERN FORM OF DEVELOPMENT - LARGE DETACHED HOUSES WITH GAPS BETWEEN



LOCATION PLAN 1-1250

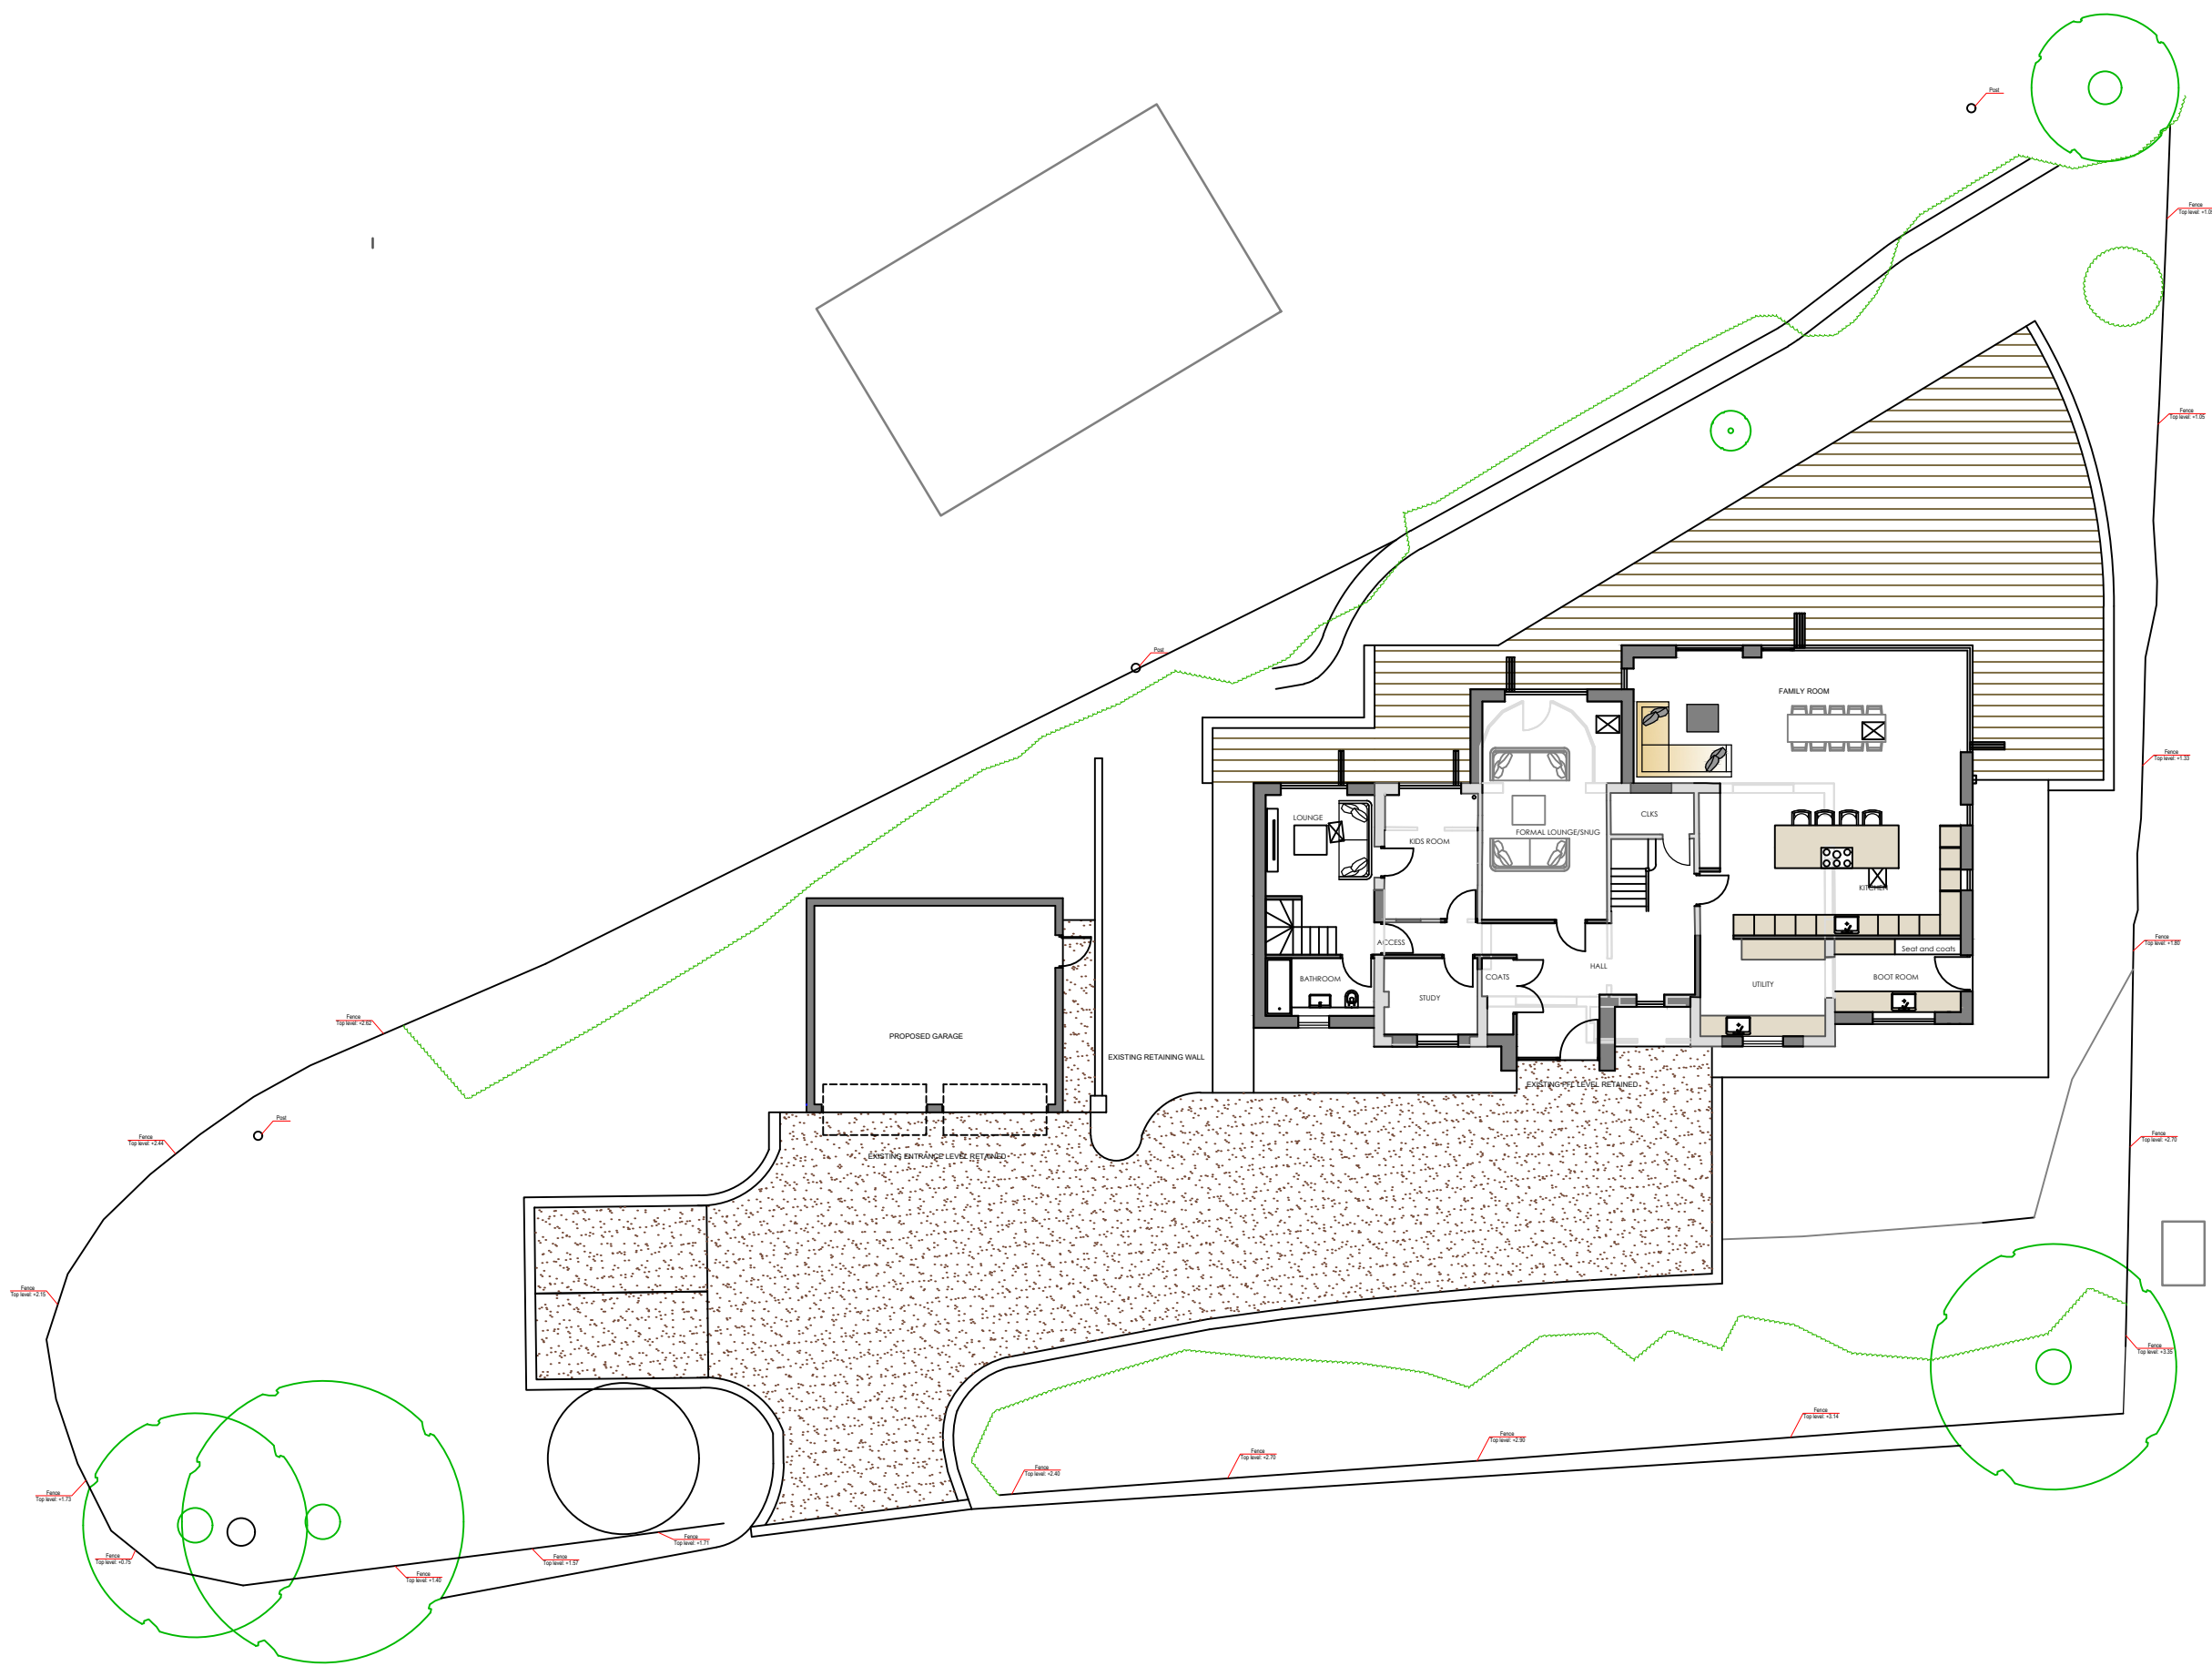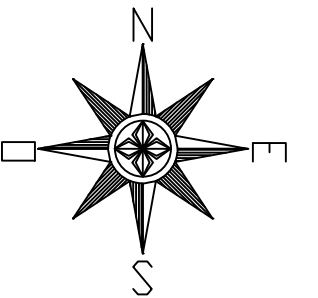 

PROPOSED SITE PLAN

 

Revision	Date	Description
Status PLANNING		
Mark Carter ASSOCIATES Architectural Design		
design studio priestfield stadium gillingham kent ME7 4DD tel 01634 304700 fax 01634 850986 e mail: markcarter.associates@gmail.com		
Client MR AND MRS DOKLU		
Drawing Title PROPOSED SITE PLAN		
Project Title ALTERATIONS AT No23 TELEGRAPH HILL HIGHAM		
Scale 1:100	Date MAY 25	Drawn MC
Drawing No 3558 - 006	Rev E	