



COPYRIGHT IS RESERVED BY REHAL PLANNING AND THE DRAWING IS ISSUED ON THE CONDITION THAT IS NOT COPIED, REPRODUCED, RETAINED OR DISCLOSED BY ANY UNAUTHORISED PERSON, WHOLLY OR IN PART, WITHOUT THE CONSENT IN WRITING OF REHAL PLANNING.

A. ALL DIMENSIONS ARE IN MILLIMETERS UNLESS STATED OTHERWISE
B. THE CONTRACTOR IS TO CHECK DRAWINGS AND TO VERIFY ALL DIMENSIONS ONSITE BEFORE COMMENCING ANY WORK OR MAKING ANY SHOP DRAWINGS.
C. ANY DISCREPANCIES ARE TO BE NOTIFIED TO REHAL PLANNING IMMEDIATELY.
D. THE DRAWING IS THE PROPERTY OF REHAL PLANNING.
E. ALL WORK IS TO BE CARRIED OUT IN ACCORDANCE WITH THE CURRENT BUILDING REGULATIONS.

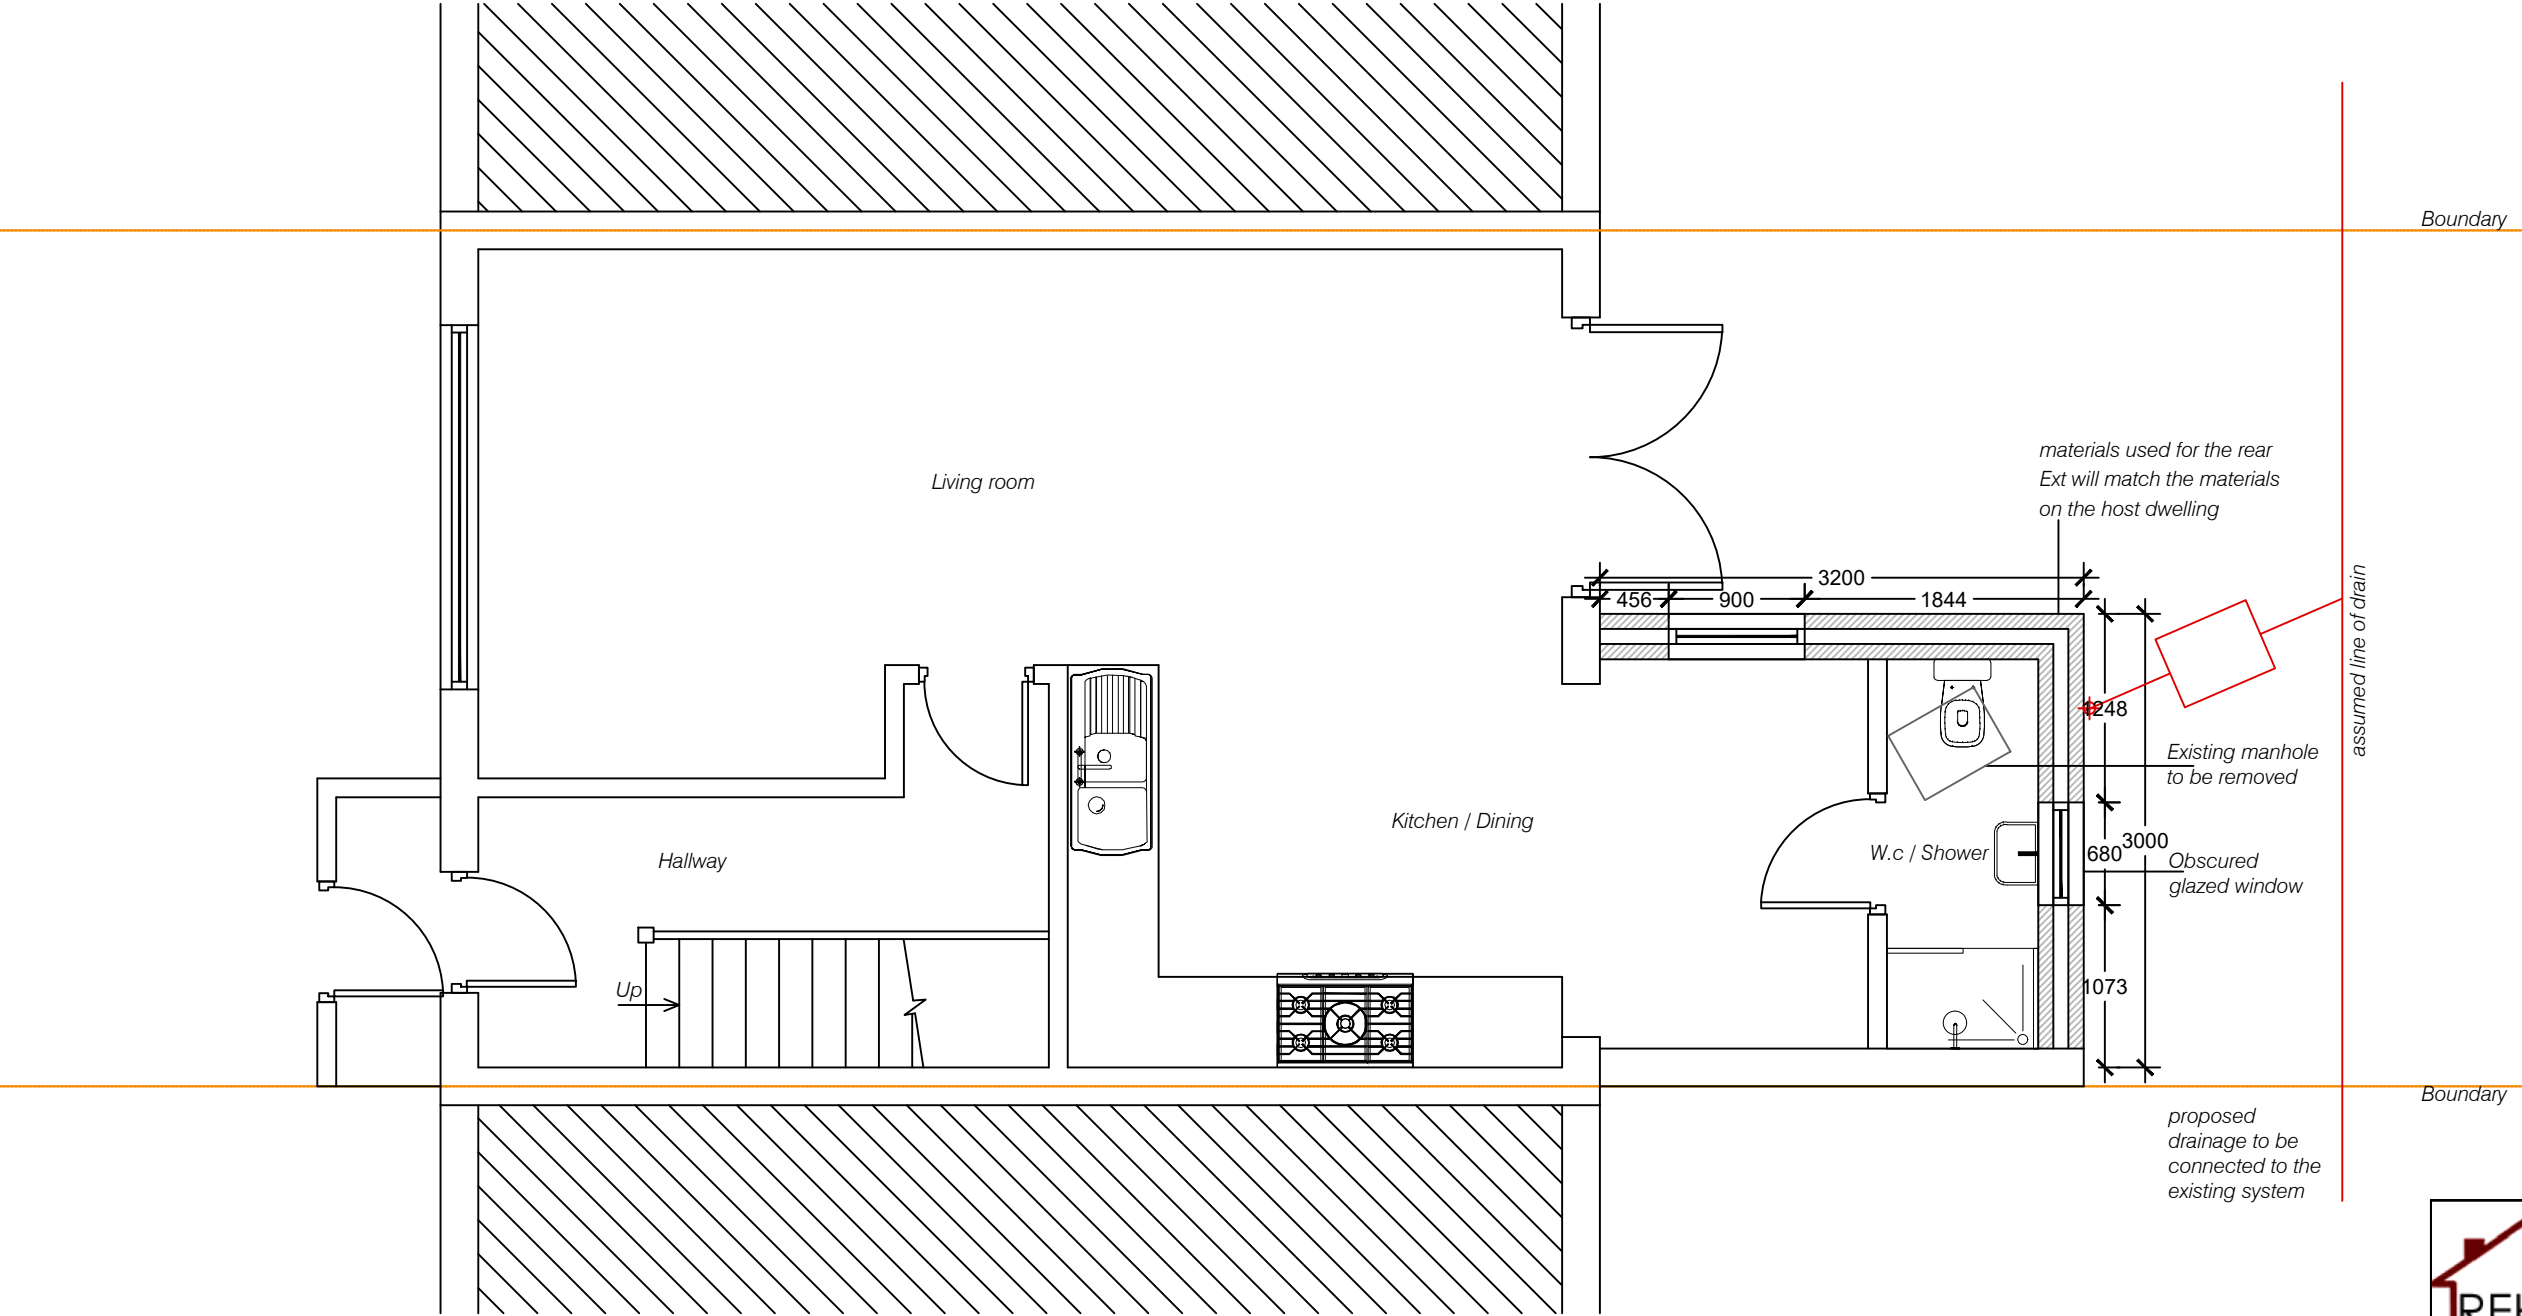

PROPOSED GROUND FLOOR PLAN

 



P: +44 7453 333775
E: enquiries@rehalplanning.co.uk

Project
96B LORTON CLOSE, DA12 4HA

Drawing Title
PROPOSED FLOOR PLANS

Scale 1:50	Date 25/06/24	Drawn By TA	Checked REH
---------------	------------------	----------------	----------------

Drawing Number
D03

Revision