



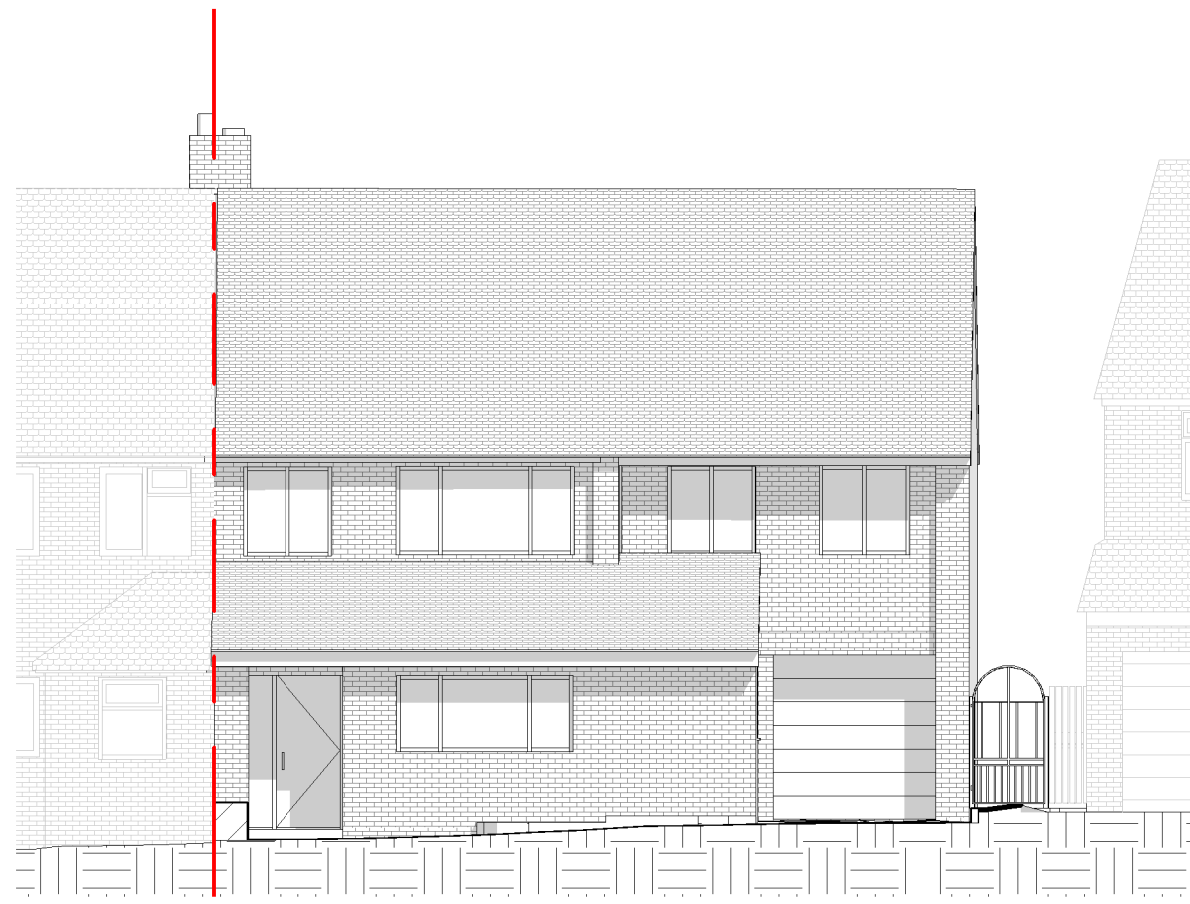


3 Front Elevation / Proposed
1 : 100

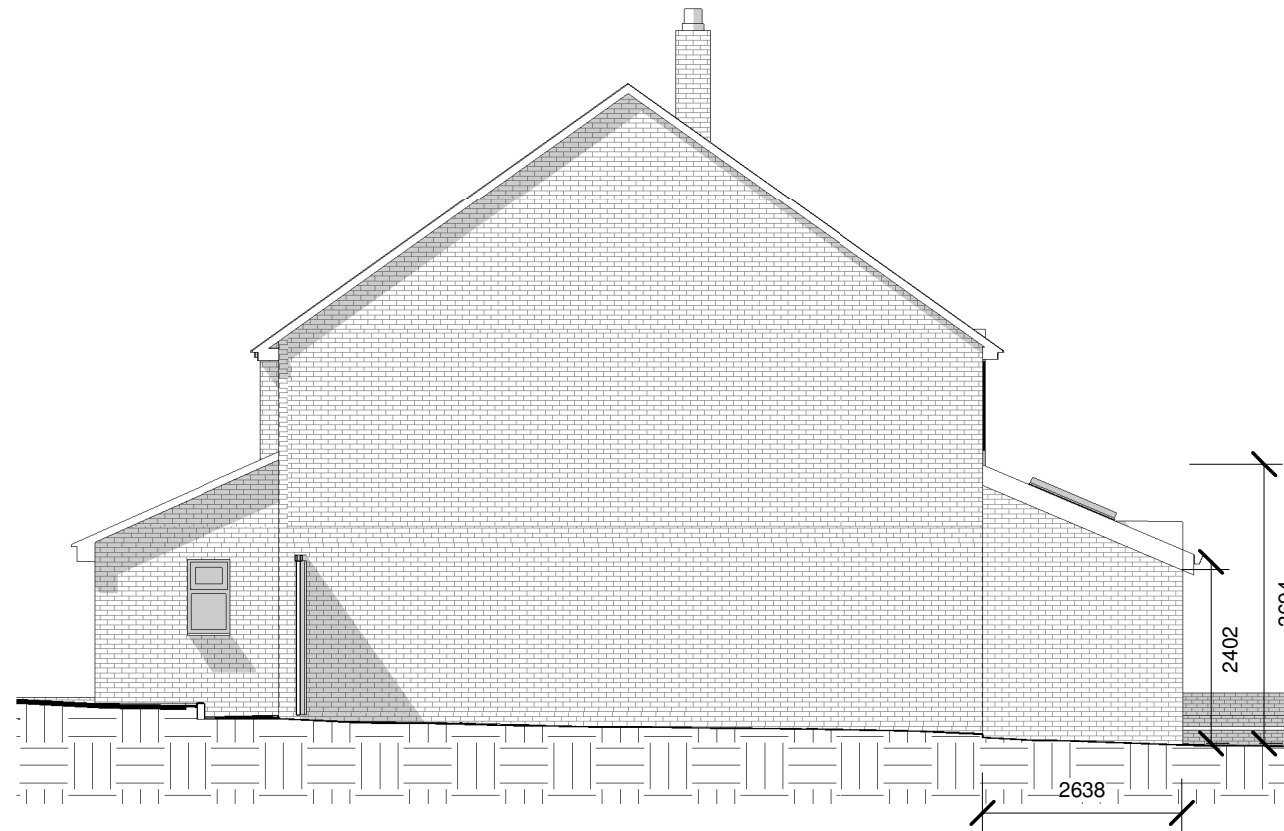


4 Side (East) Elevation / Proposed
1 : 100




5 Rear Elevation / Proposed
1 : 100

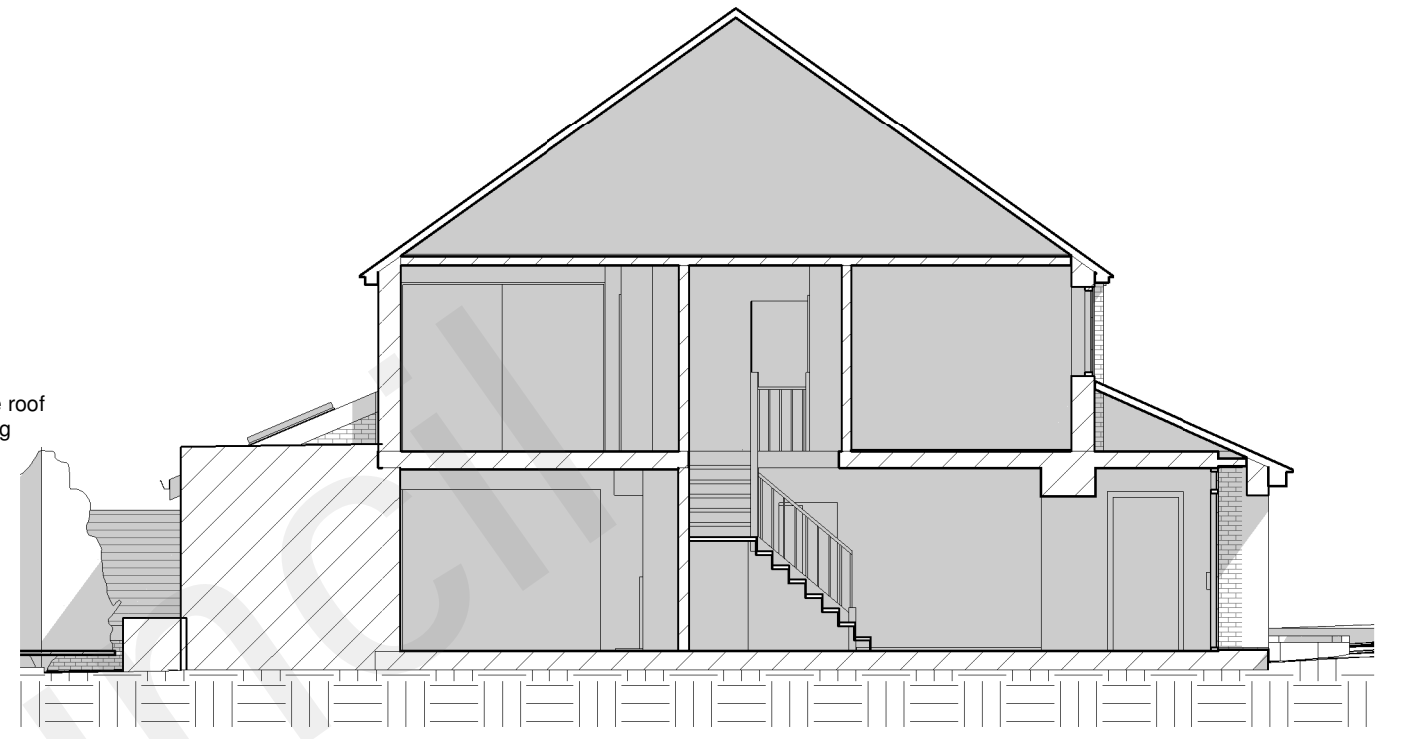


6 Side (West) Elevation / Proposed
1 : 100

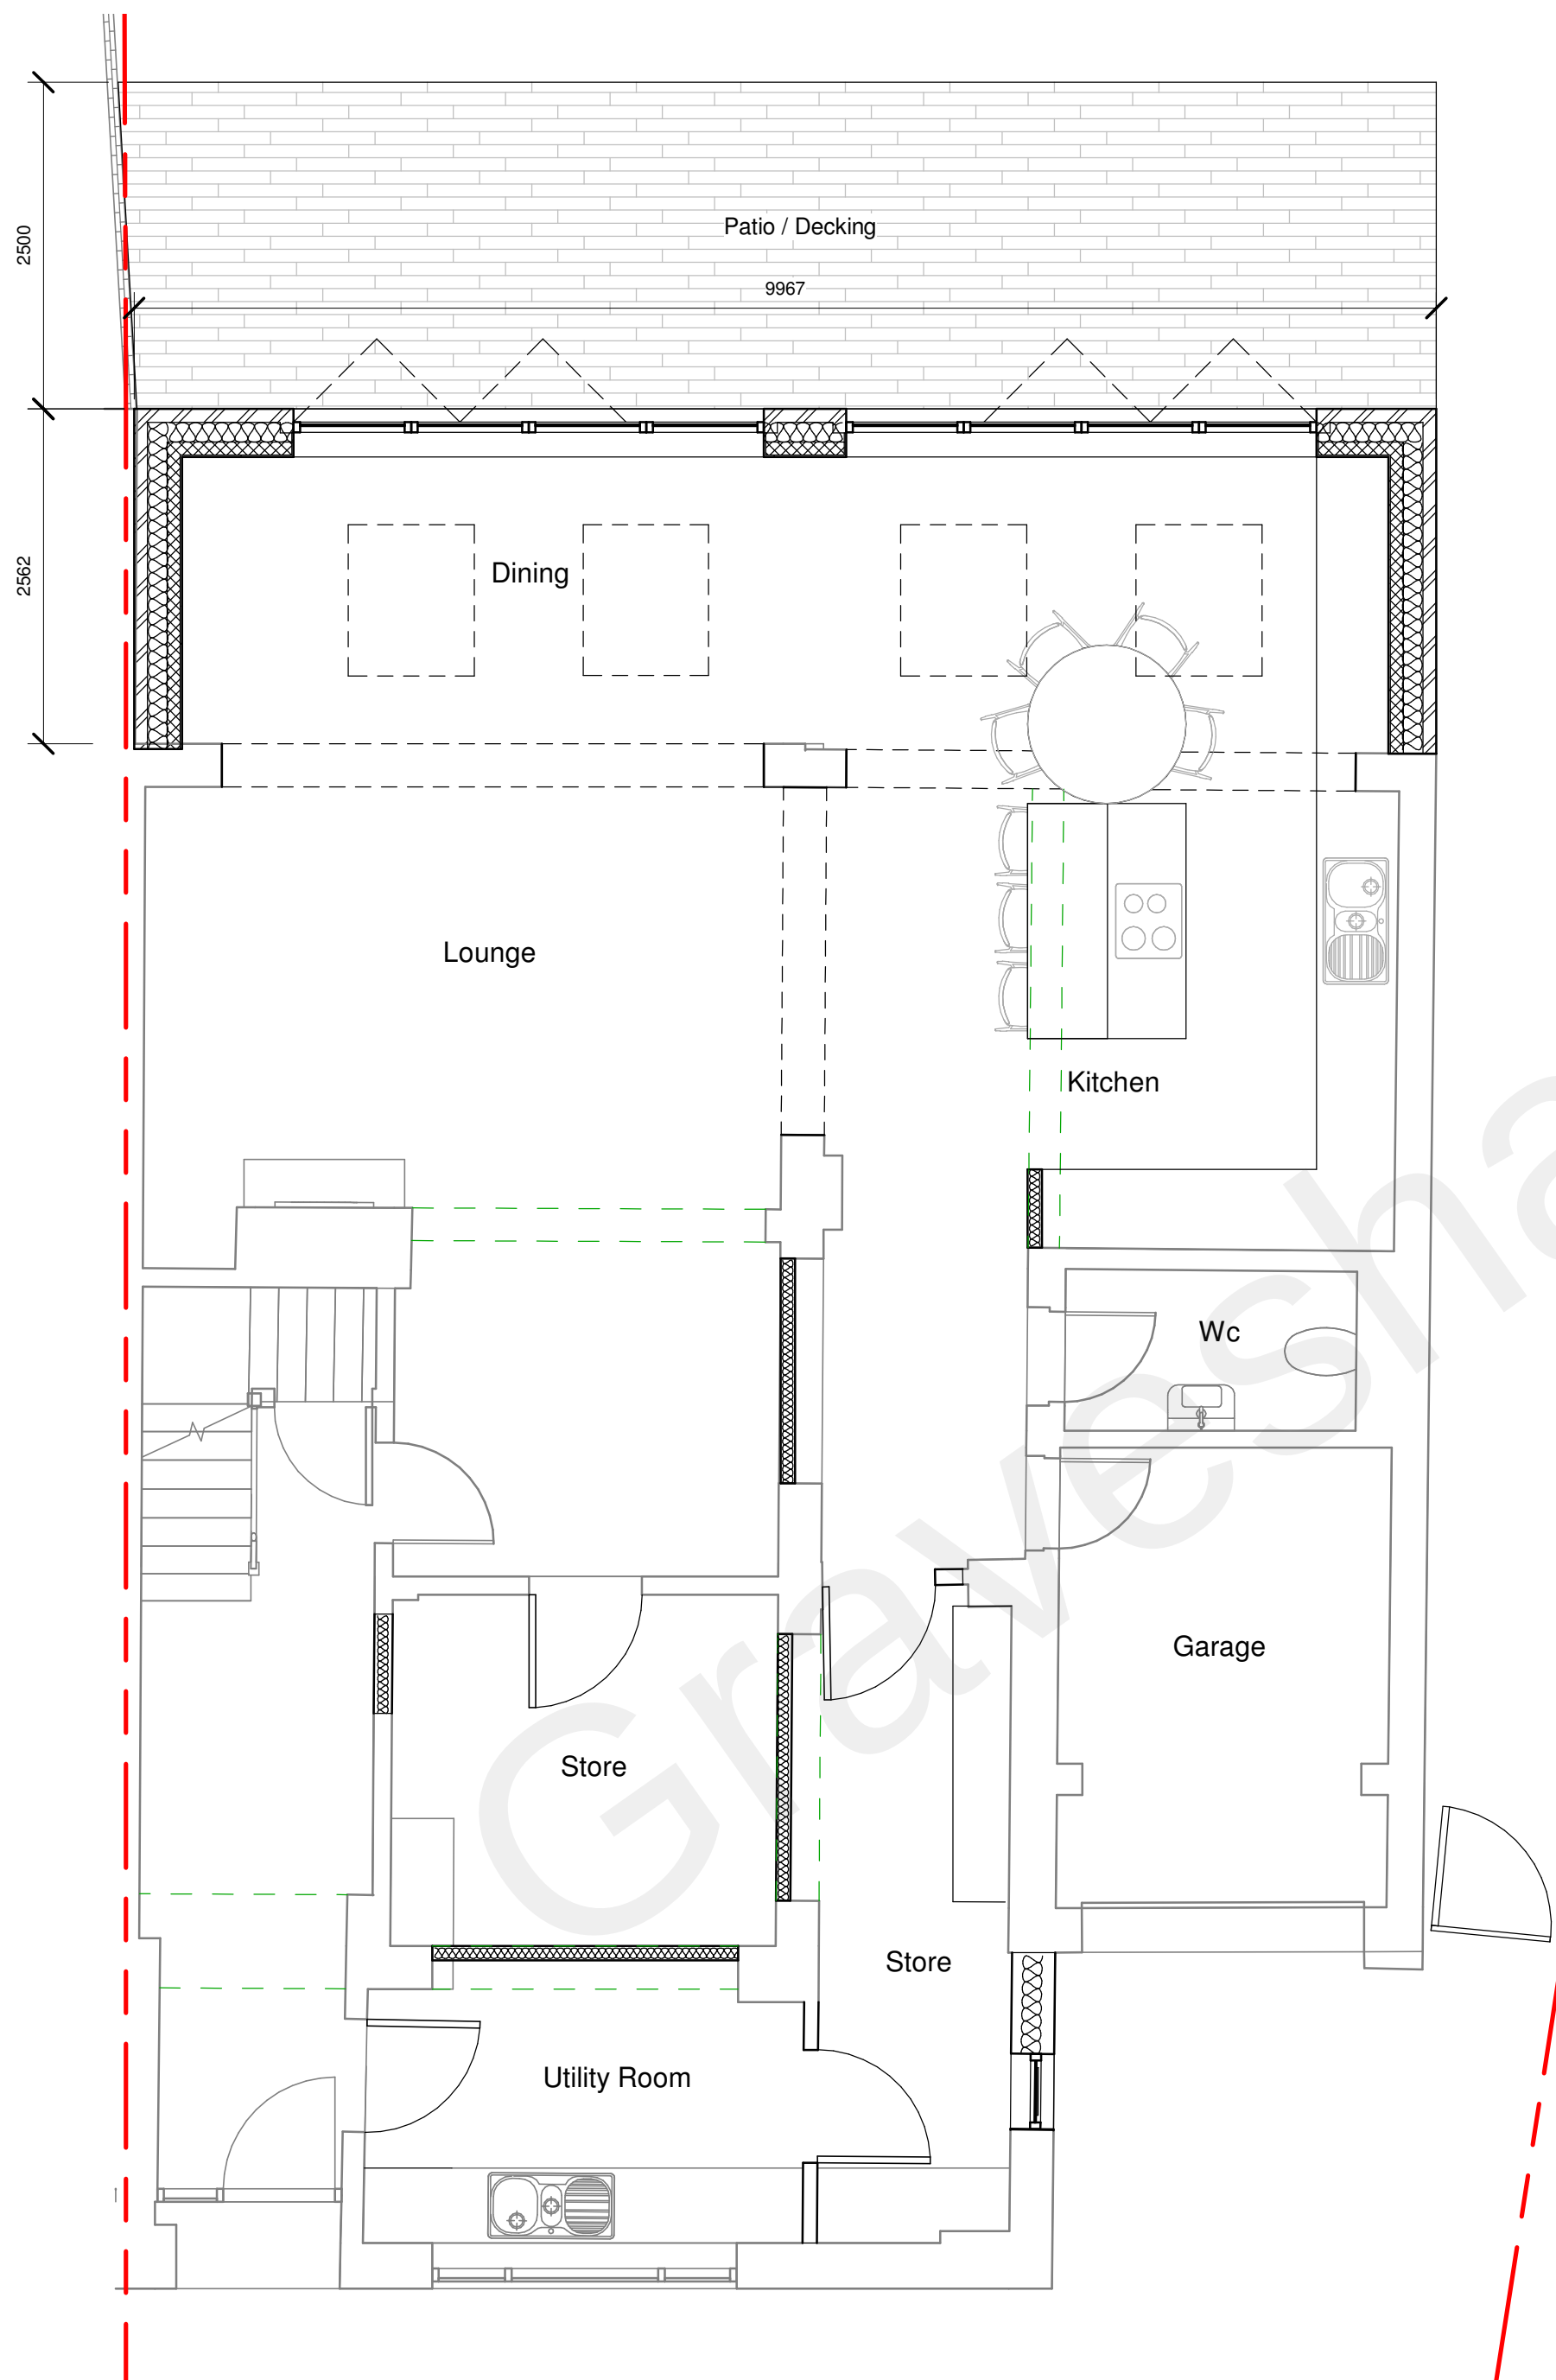

1 Ground Floor / Proposed
1 : 50

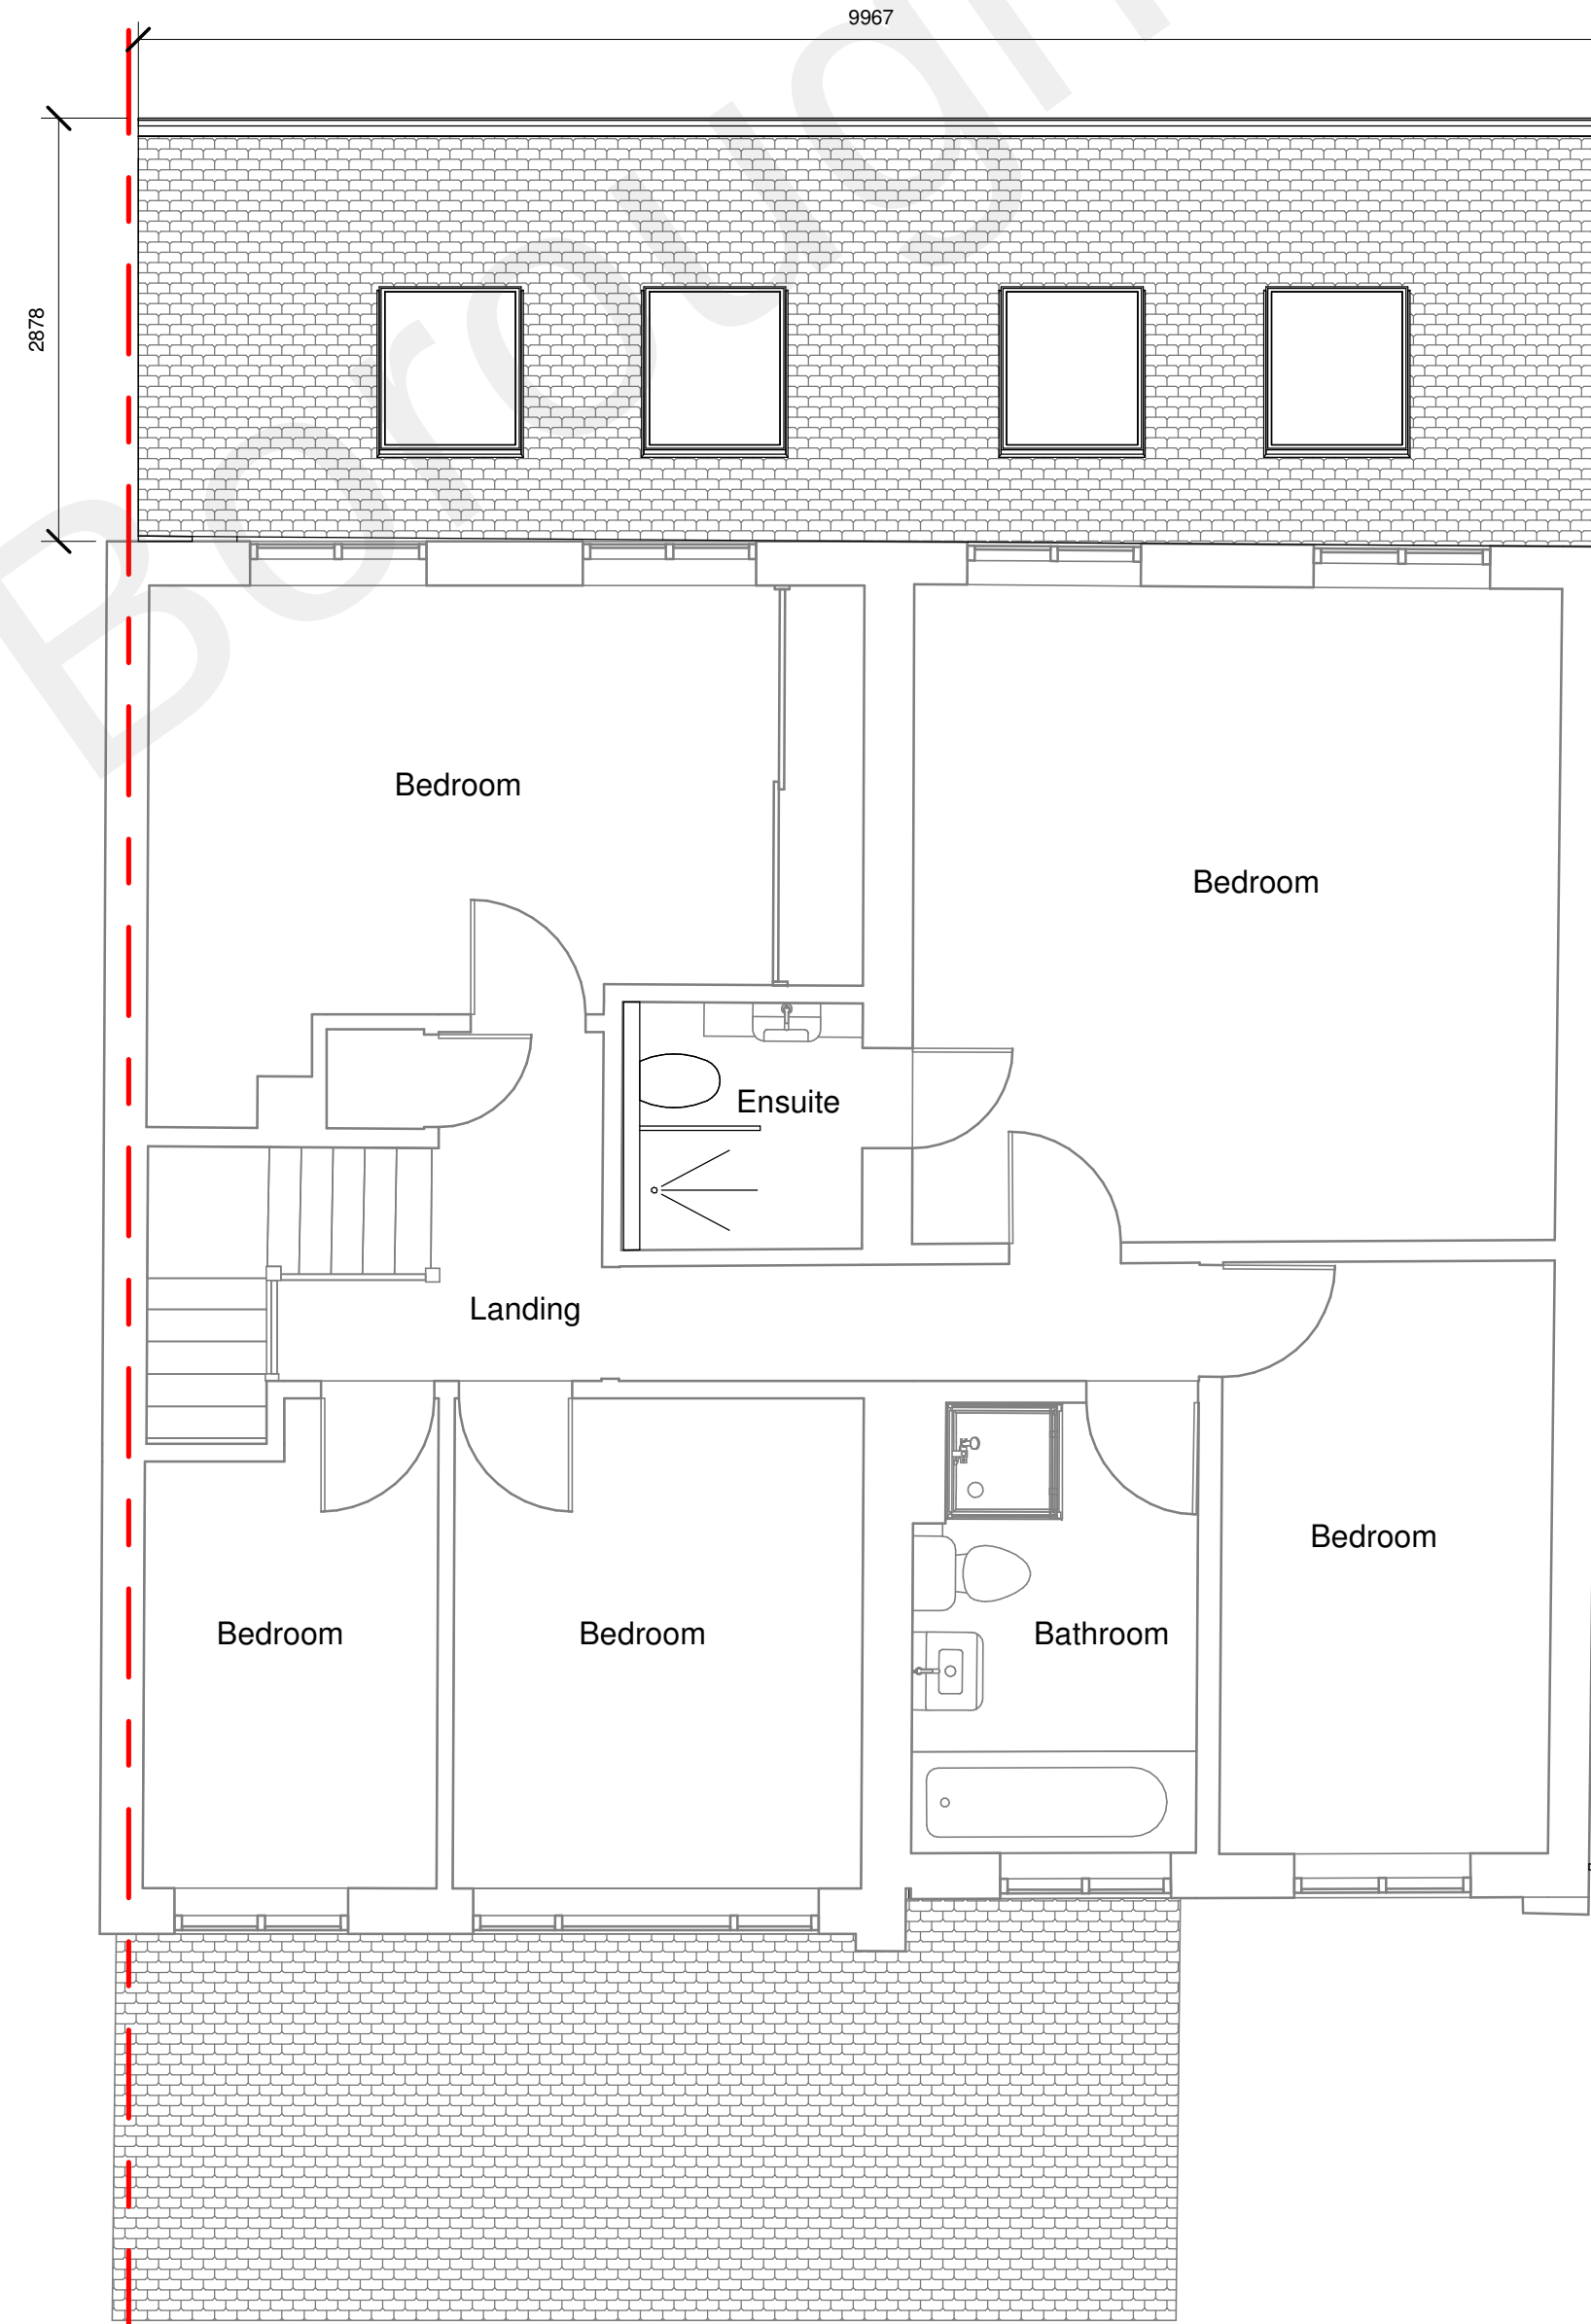

2 First Floor & Roof Plan / Proposed
1 : 50

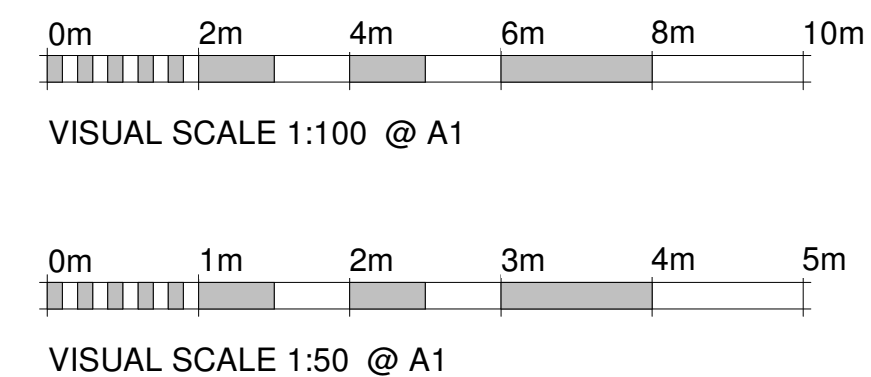

Status
Planning

No.	Description	Date



Tel: 01732 240 140
admin@sevenoaksplans.com
www.sevenoaksplans.com

This document and all information herein is confidential and the intellectual property of Sevenoaks Plans Ltd. It is disclosed in confidence on terms that it will not be disclosed to any third party, used, sold, loaned, licensed, or reproduced in whole or in any part in any manner or form for manufacturing, tendering or for any purpose without the written permission of Sevenoaks Plans Ltd. The copyright is retained by Sevenoaks Plans Ltd. Copyright Sevenoaks Plans.

Mr & Mrs Siddons
48 Ediva Road
Meopham
Gravesend DA13 0ND

Proposed Plans and
Elevations

Project number 1399

Date 07.09.2022

Drawn by AB

SP-22-1399-PL02

Scale As indicated @ A1