





Front (South-west) elevation

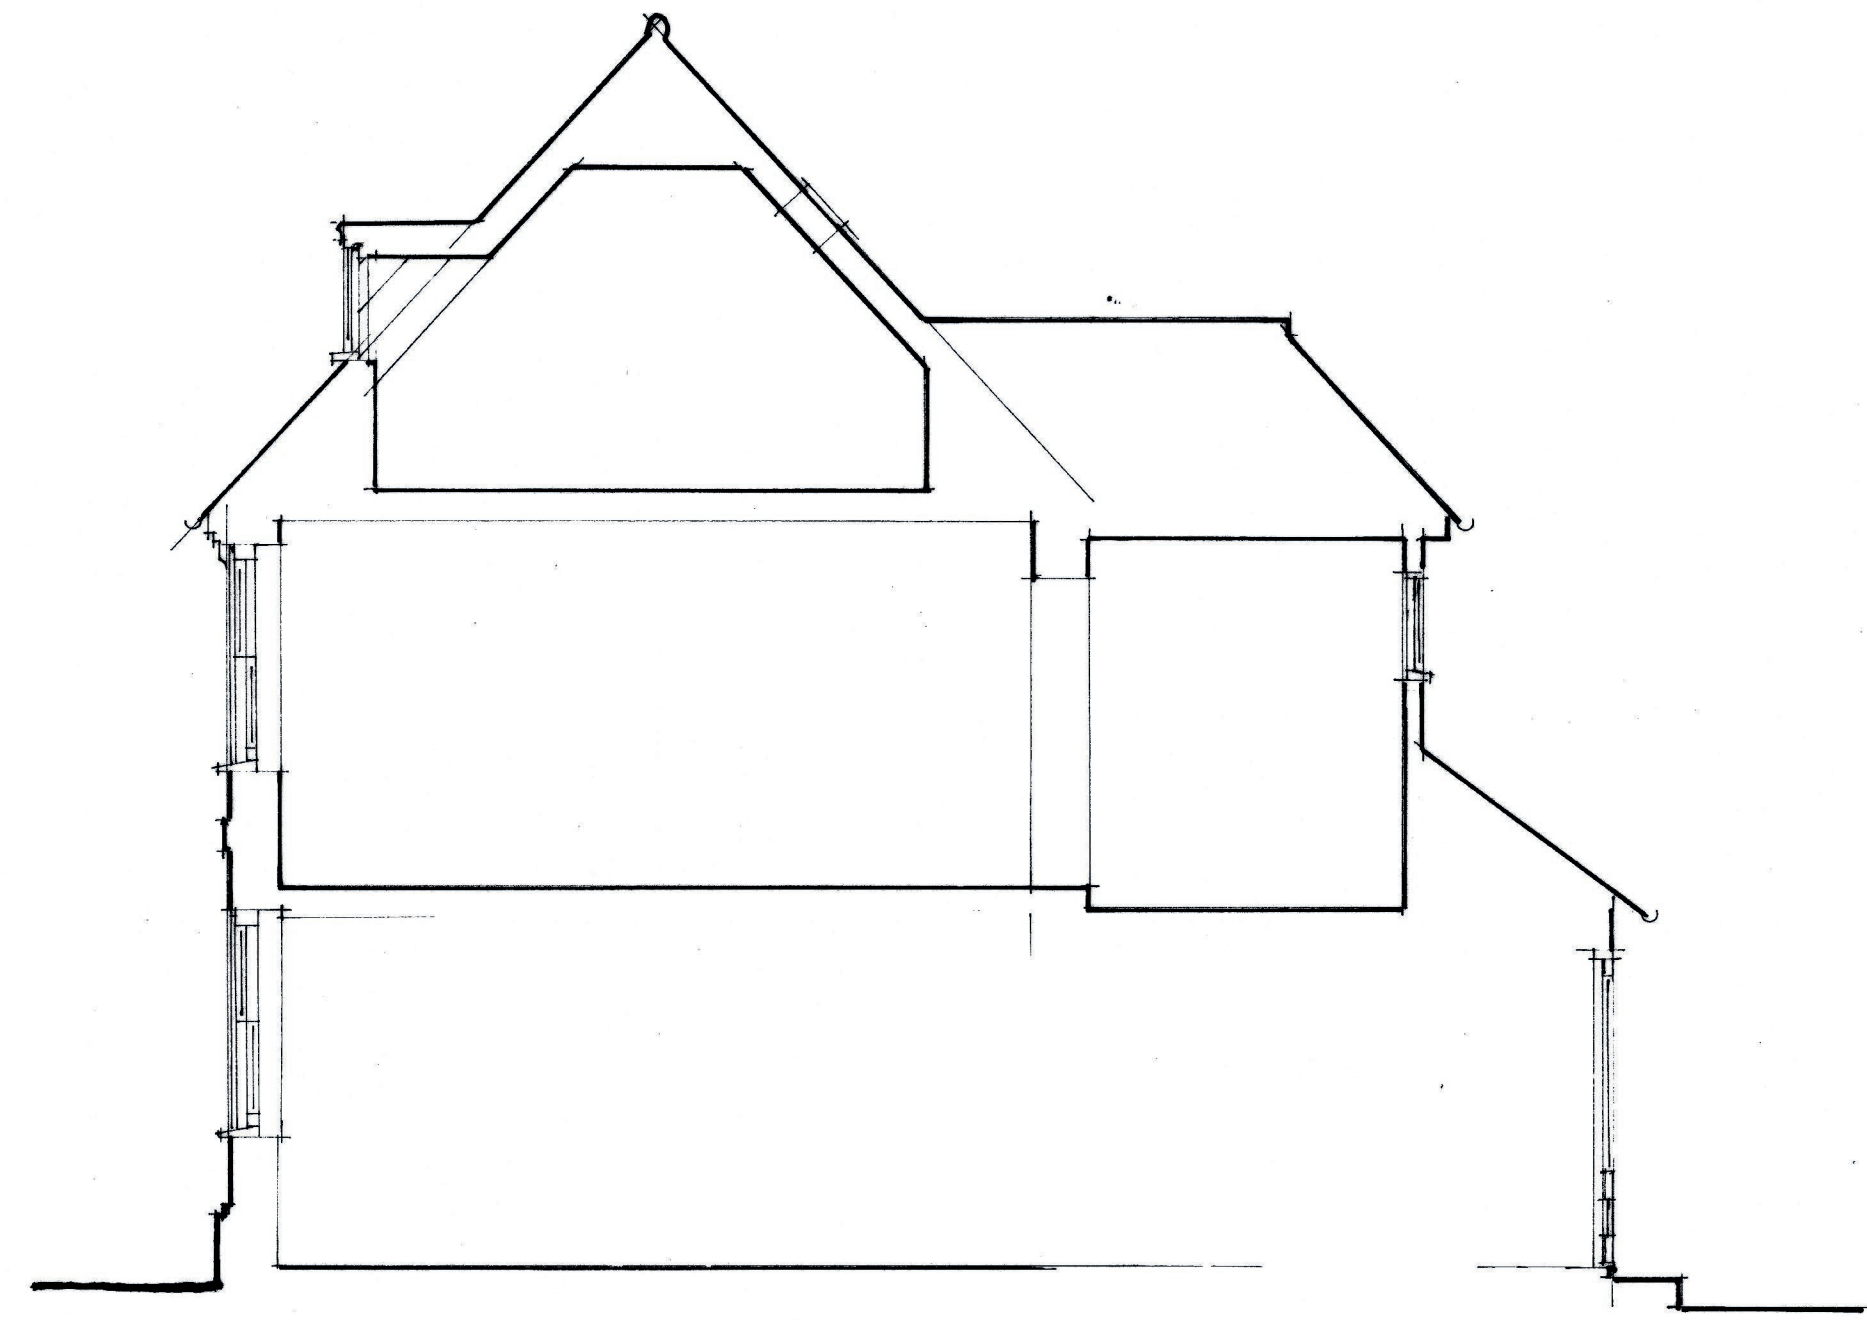

Section



South-east elevation

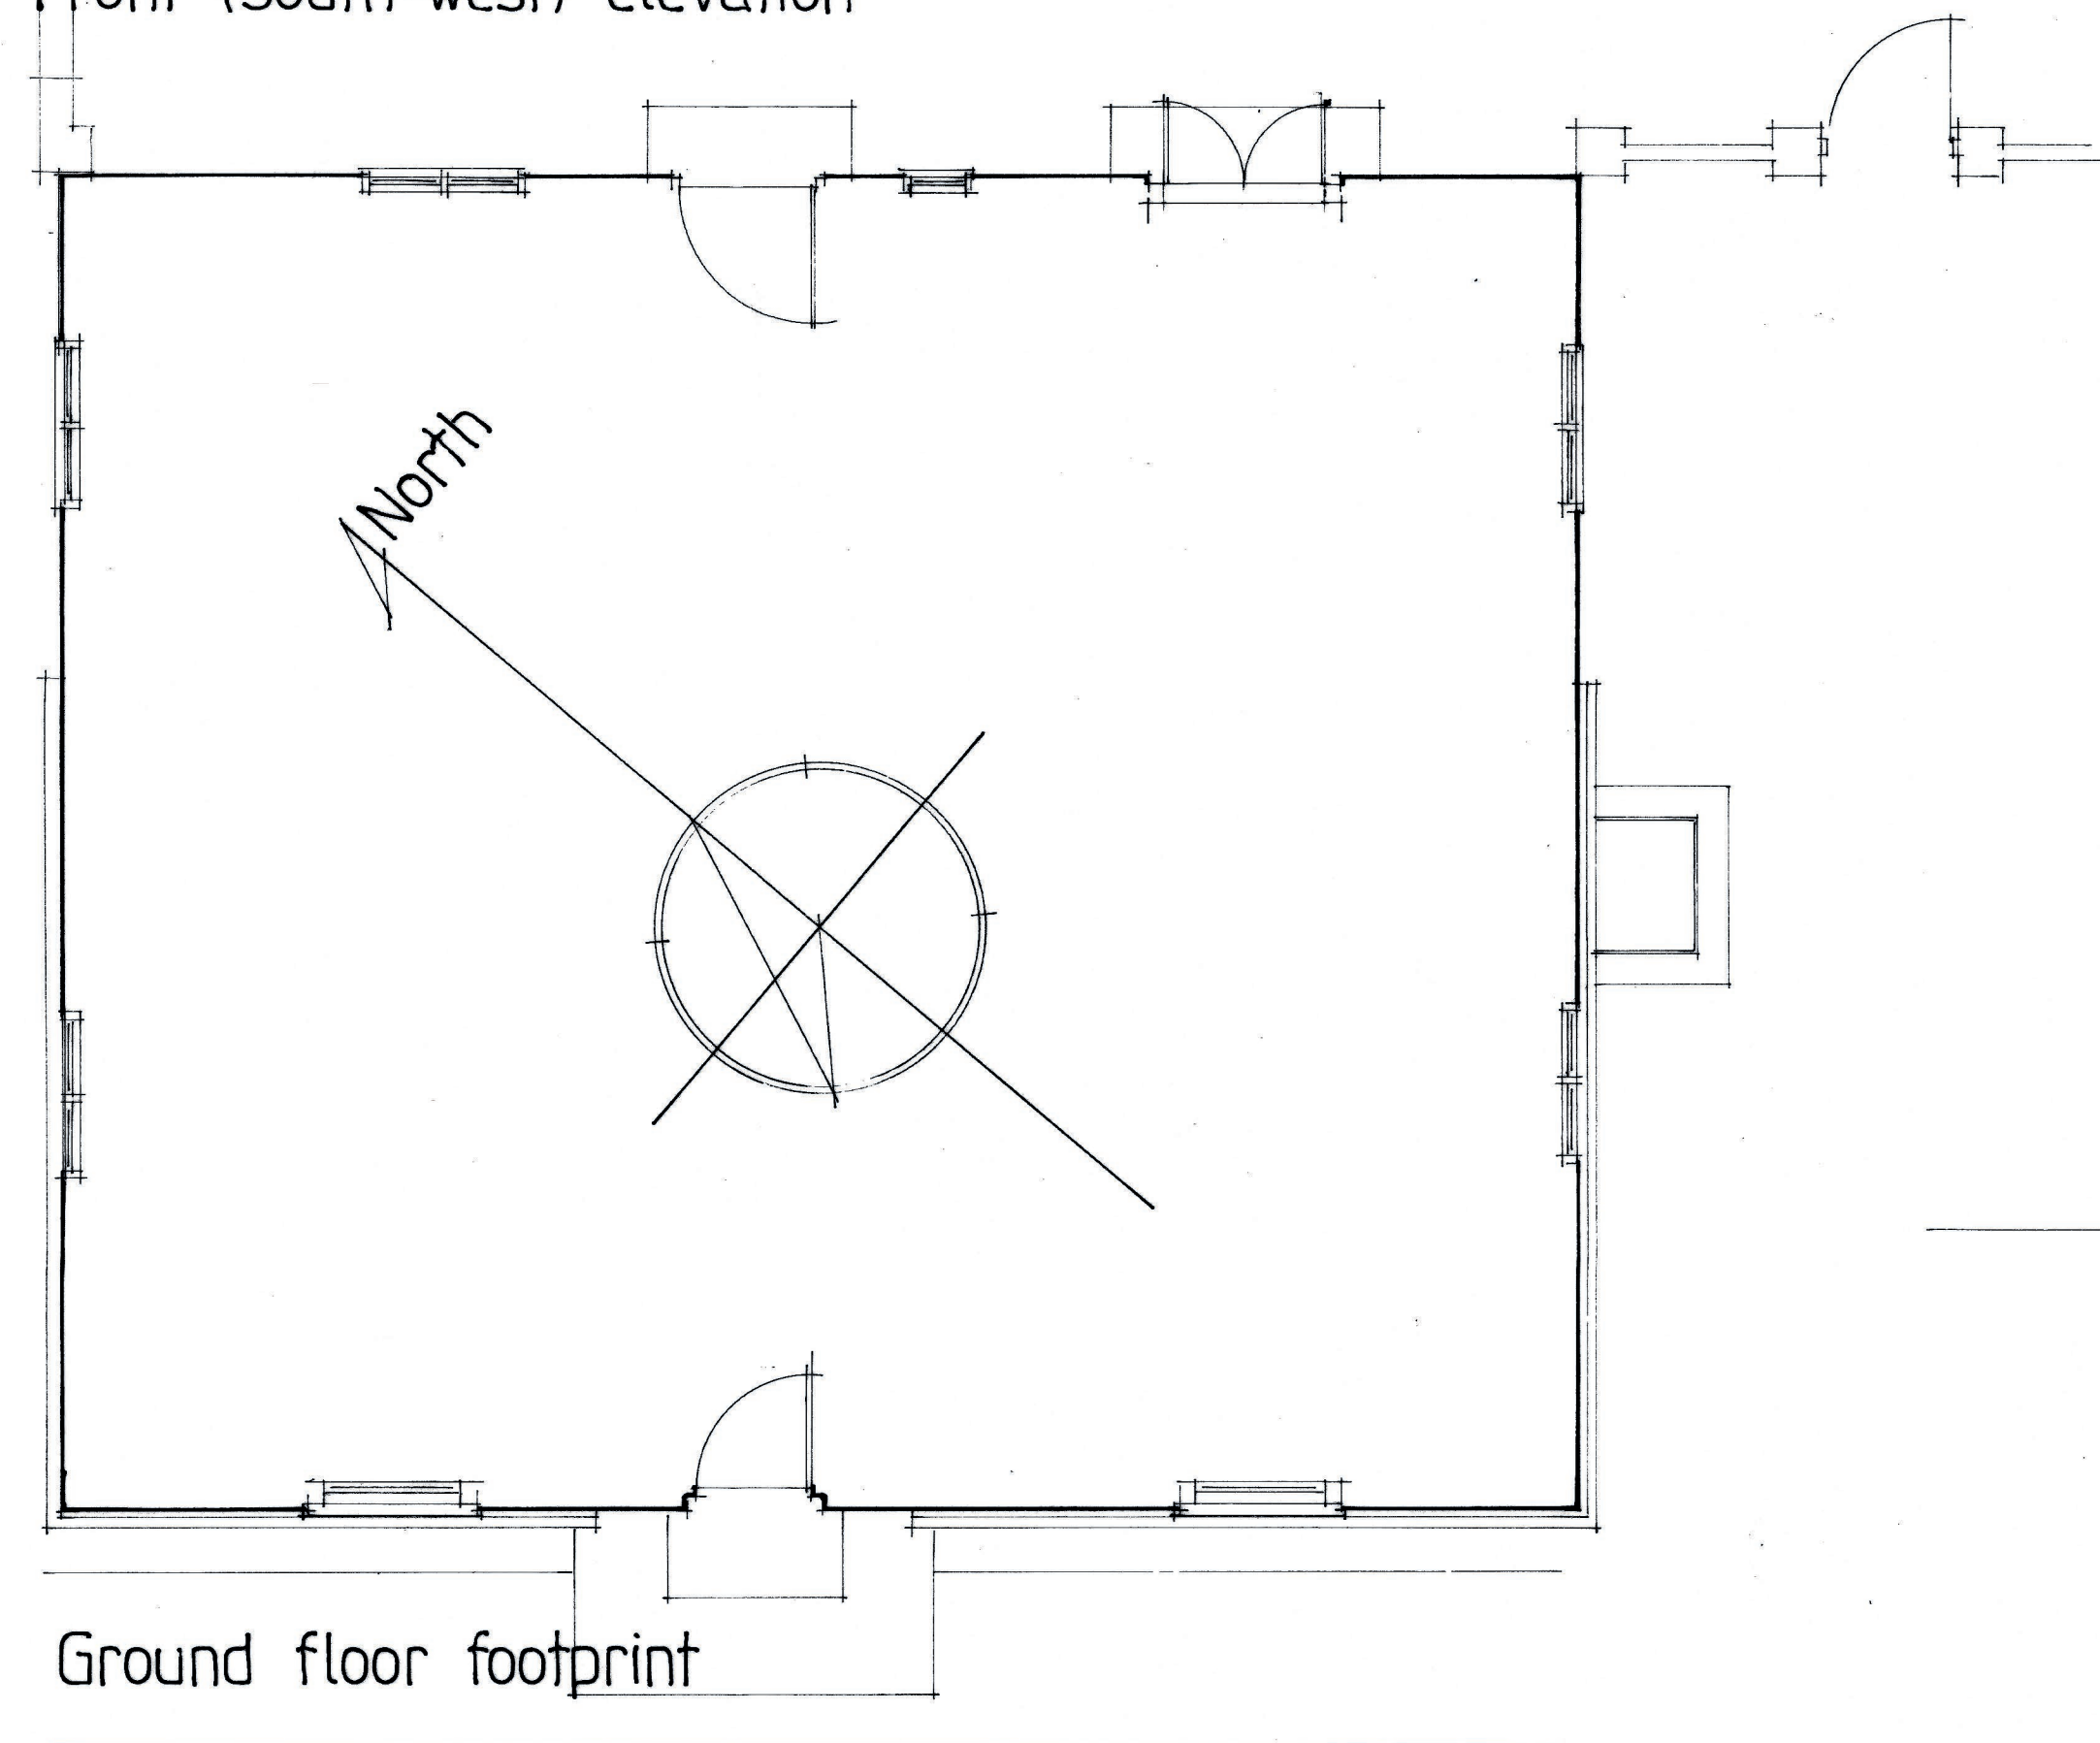

Ground floor footprint



North-east elevation



North-west elevation

Norwood Farmhouse

Elevations, plan & section as proposed

Scale: 1:50 at A1

Drwg.: NFM/1125/02 Rev. A

Drwg. by: T. Ellis November 2025 Tel.: 01233 770498

Rev. A: SW elevation sashes changed to six-over-six format May 2026

Scale bar

