


FRONT ELEVATION
SCALE 1:50@A1

 

Notes:





Use only figured dimensions.

All dimensions to be checked on site prior to construction.

Any discrepancies to be notified to the architect.

All Copyright Reserved to **Haskins Designs Ltd.**

For details of remedial work required to the masonry, stonework and render refer to PAYE report 'Masonry Facade Condition Survey' Ref PAYE-CPS-001

  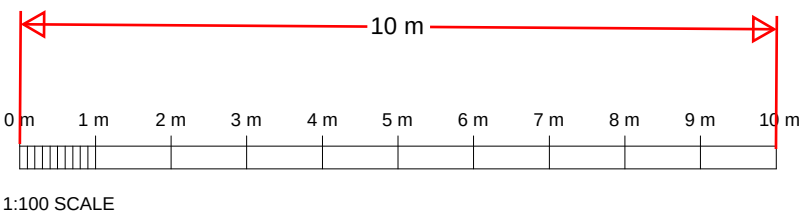 

Rev	Date	Comments
Client		
Guru Nanak Darbar Gurdwara Gravesend		
Project		
Proposed Development Site		
Sikh Temple Site		
Clarence Place		
Gravesend		
DA12 1LD		
Title		
Proposed elevations		
Project No.		Date
181		JAN 24
Drawing No.		Revision
PD-25		-
Scale		Drawn
1:100@A1		GH
		Check
		JH