

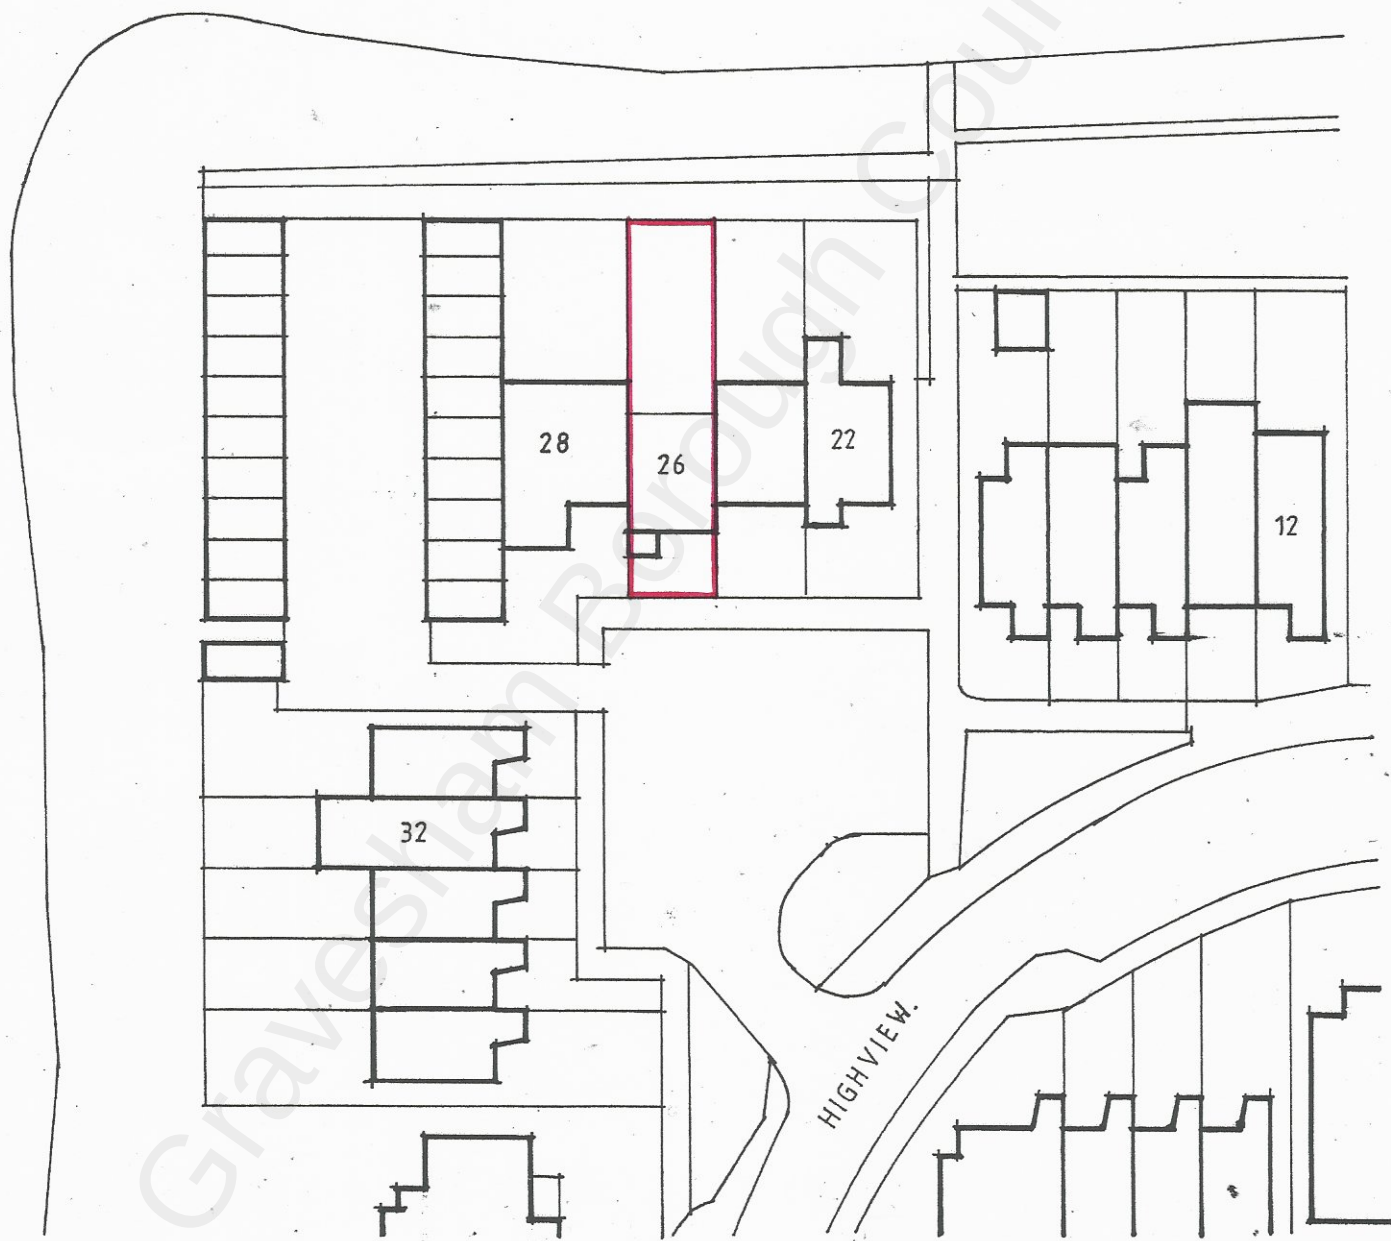
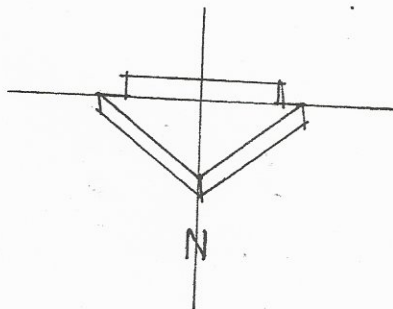


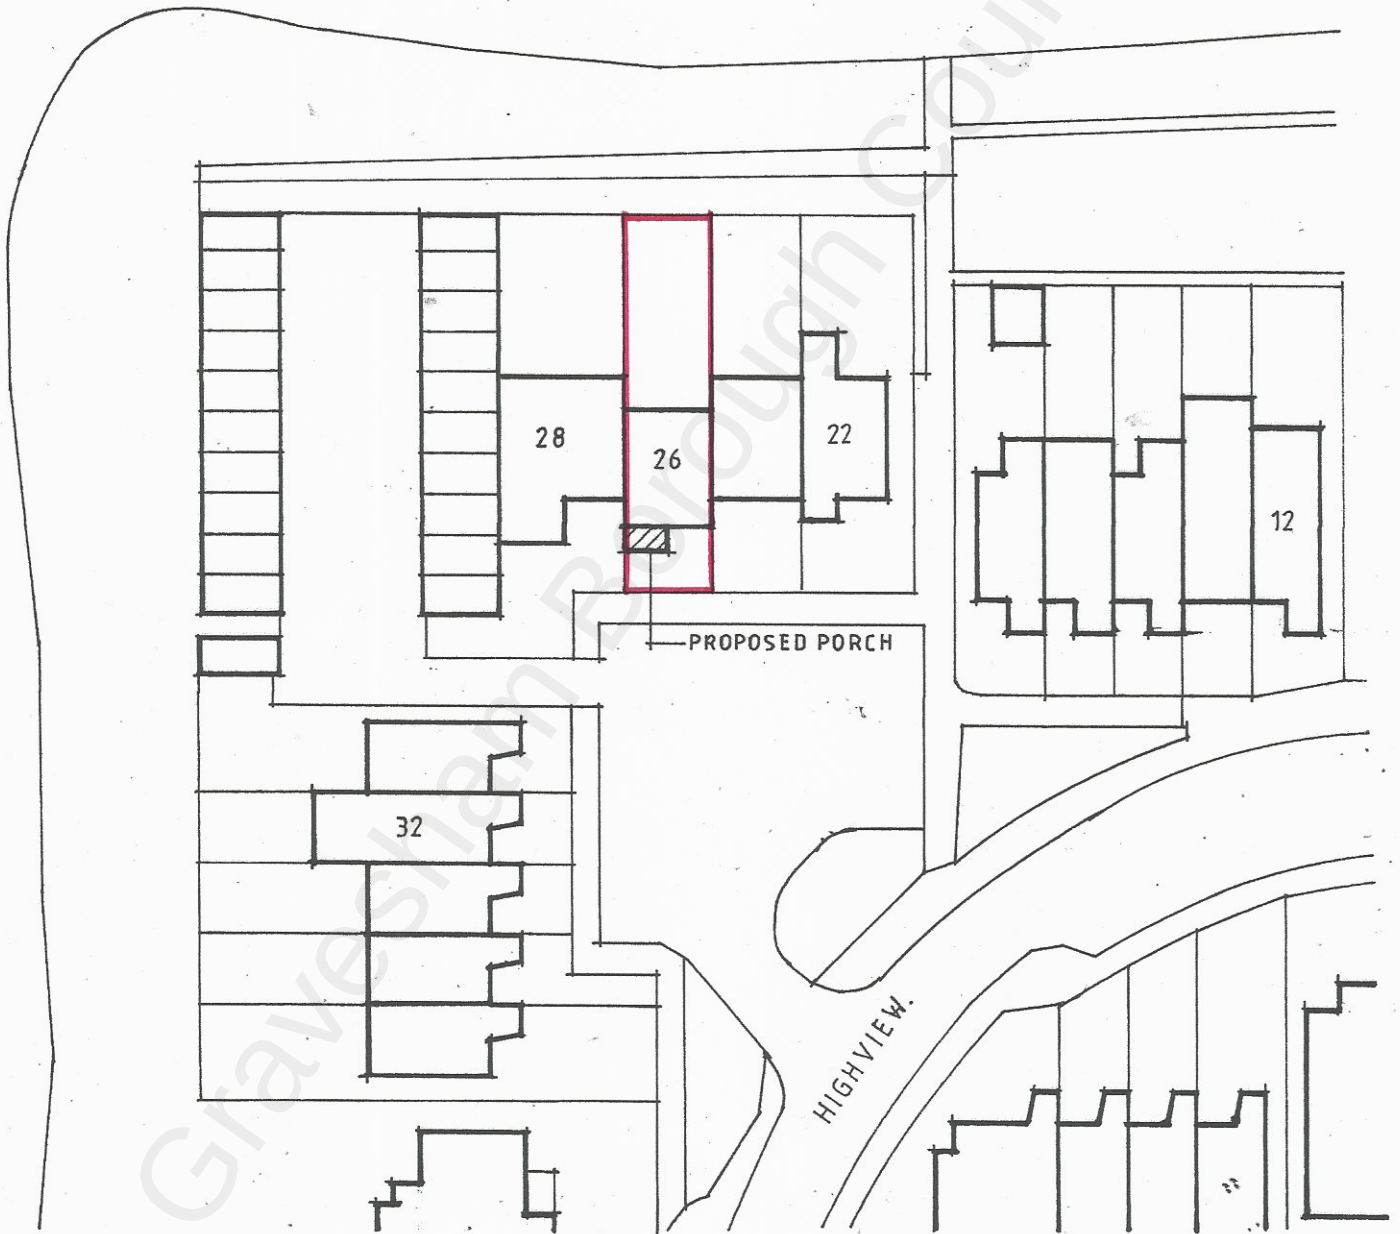

0 5 10 15 20
SCALE BAR: 1:500 METRES.

Client: MR & MRS. SHELDRAKE				
Job: 26 HIGHVIEW VIGO KENT.				
Drg. EXISTING SITE PLAN				
Date	Scale	Job No	Drg No	Rev
MAR.22	1:500	22/09	P.01.	

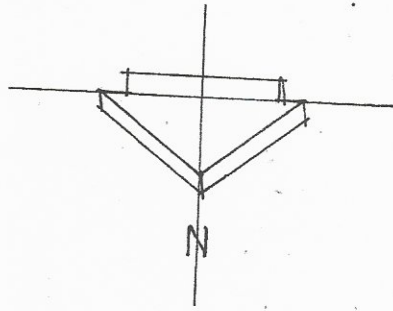

0 5 10 15 20
SCALE BAR: 1:500 METRES.

Client: MR & MRS. SHELDRAKE				
Job: 26 HIGHVIEW VIGO KENT.				
Drg: PROPOSED SITE PLAN.				
Date	Scale	Job No	Drg No	Rev
MAR.22	1:500	22/09	P.02.	