



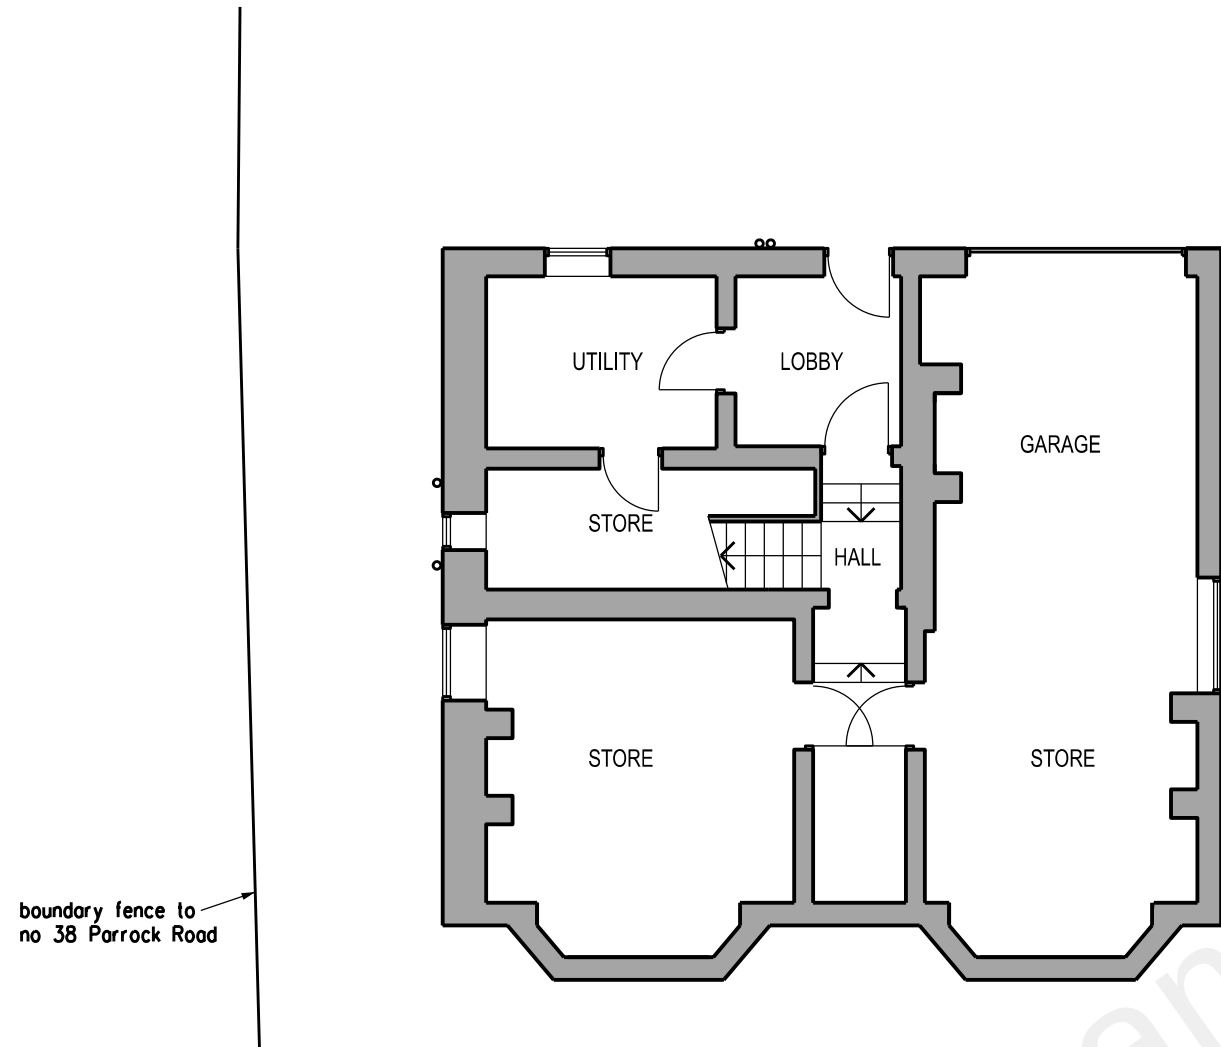

LOWER GROUND FLOOR PLAN

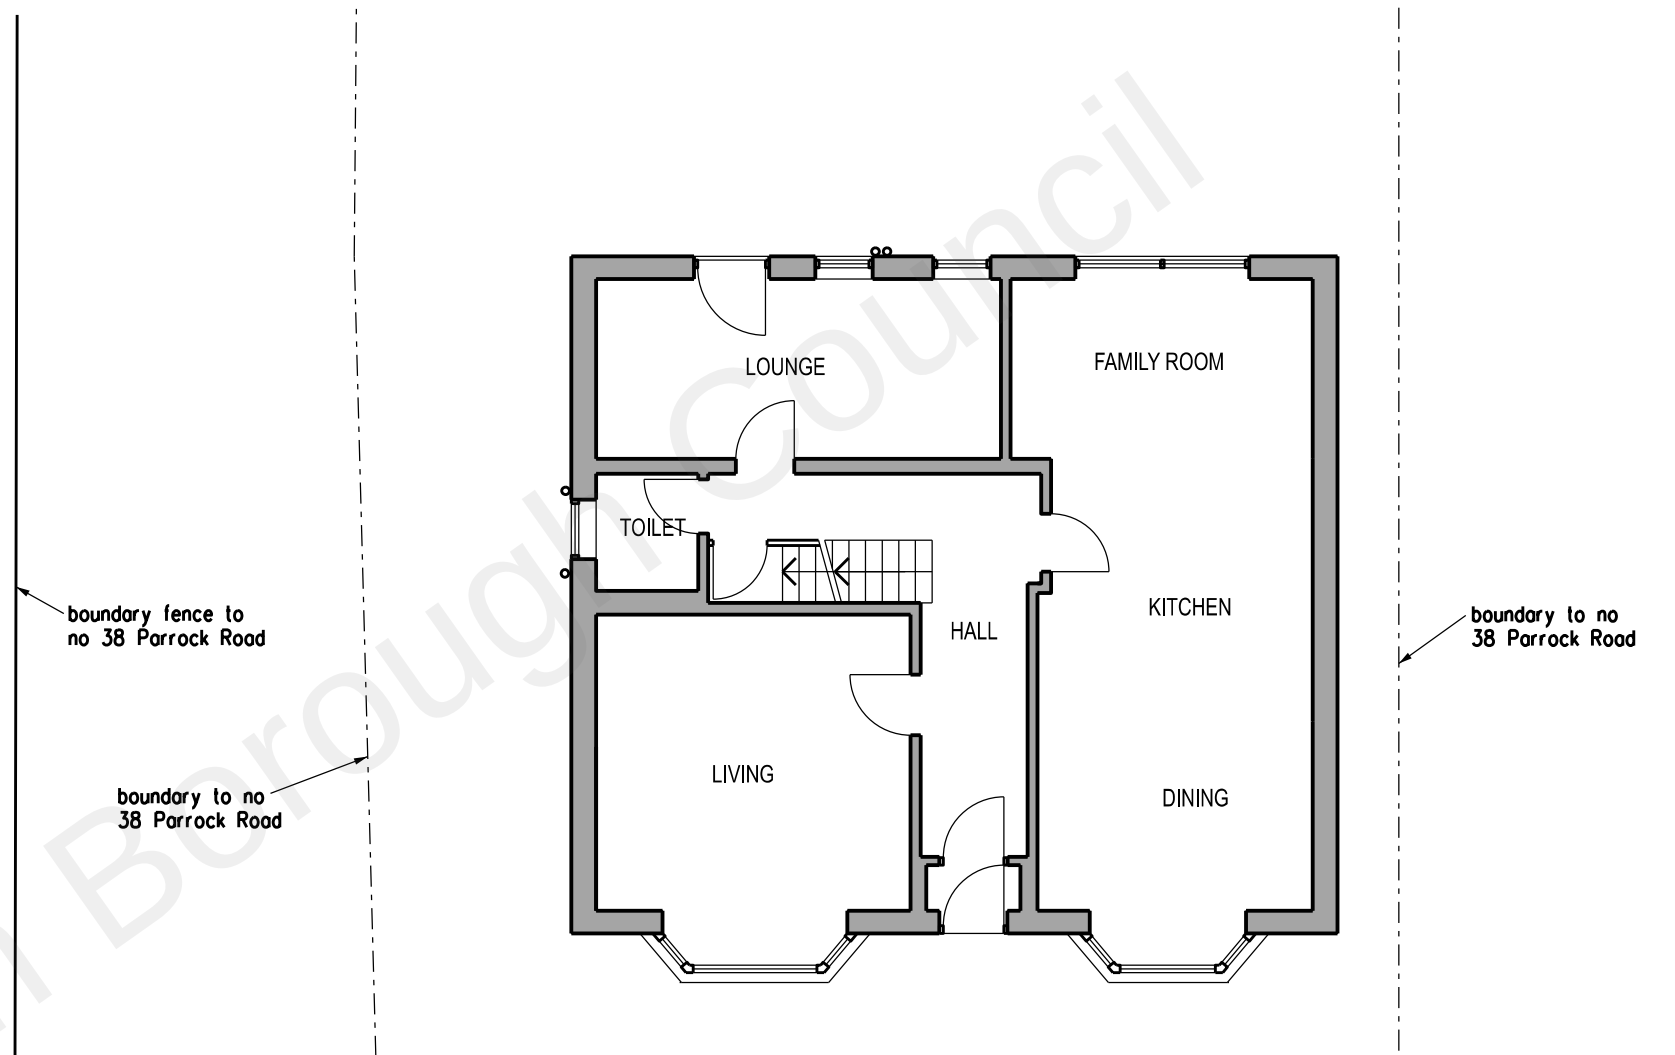

GROUND FLOOR PLAN



REVISION	DATE
ARCHITECT TA ARCHITECTS 11 JOYDENS WOOD ROAD BEXLEY KENT DA5 2HS Tel 07905 130591 ta140256@googlemail.com	
JOB PROPOSED REAR GROUND FLOOR BALCONY AT 38 PARROCK ROAD ROAD GRAVESEND KENT DA12 1PZ	
DRAWING EXISTING LOWER GROUND AND GROUND FLOOR PLANS	
SCALE 1:100 AT A3	DATE JULY 2022
DRAWING NO. MD/03	