


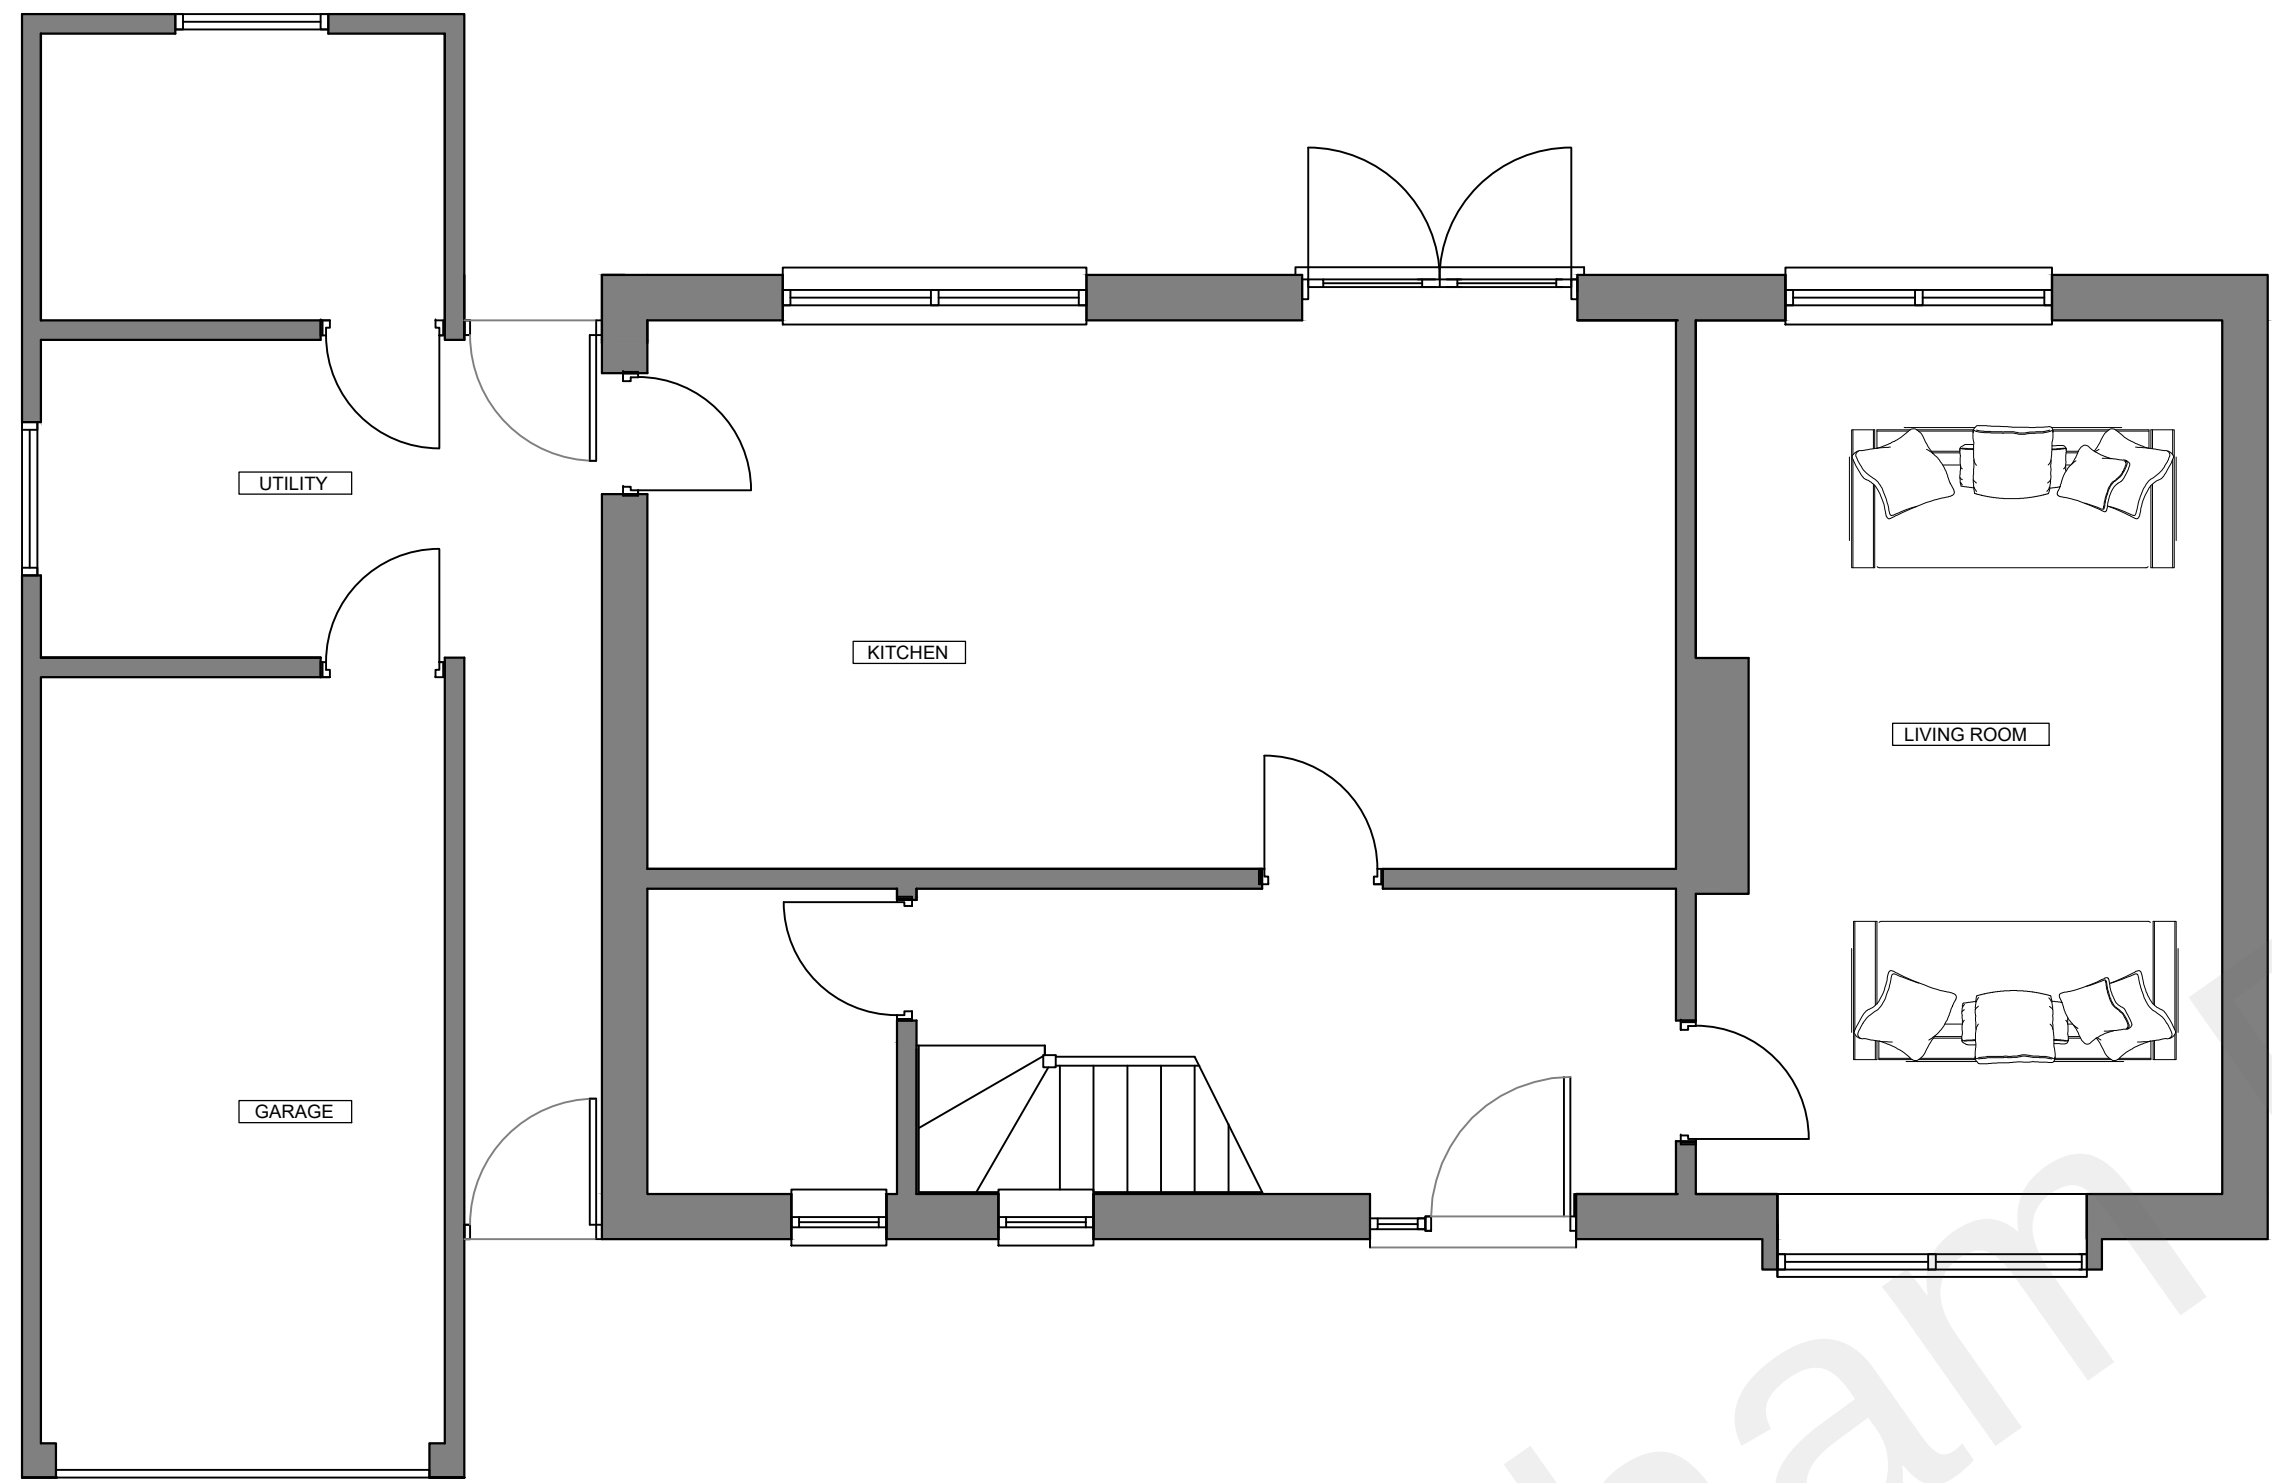


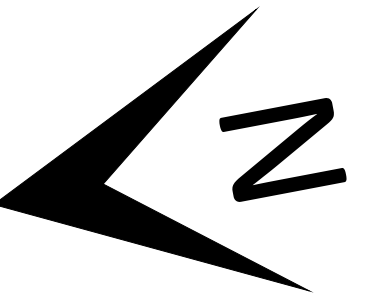

EXISTING GROUND FLOOR PLAN
Scale 1:50

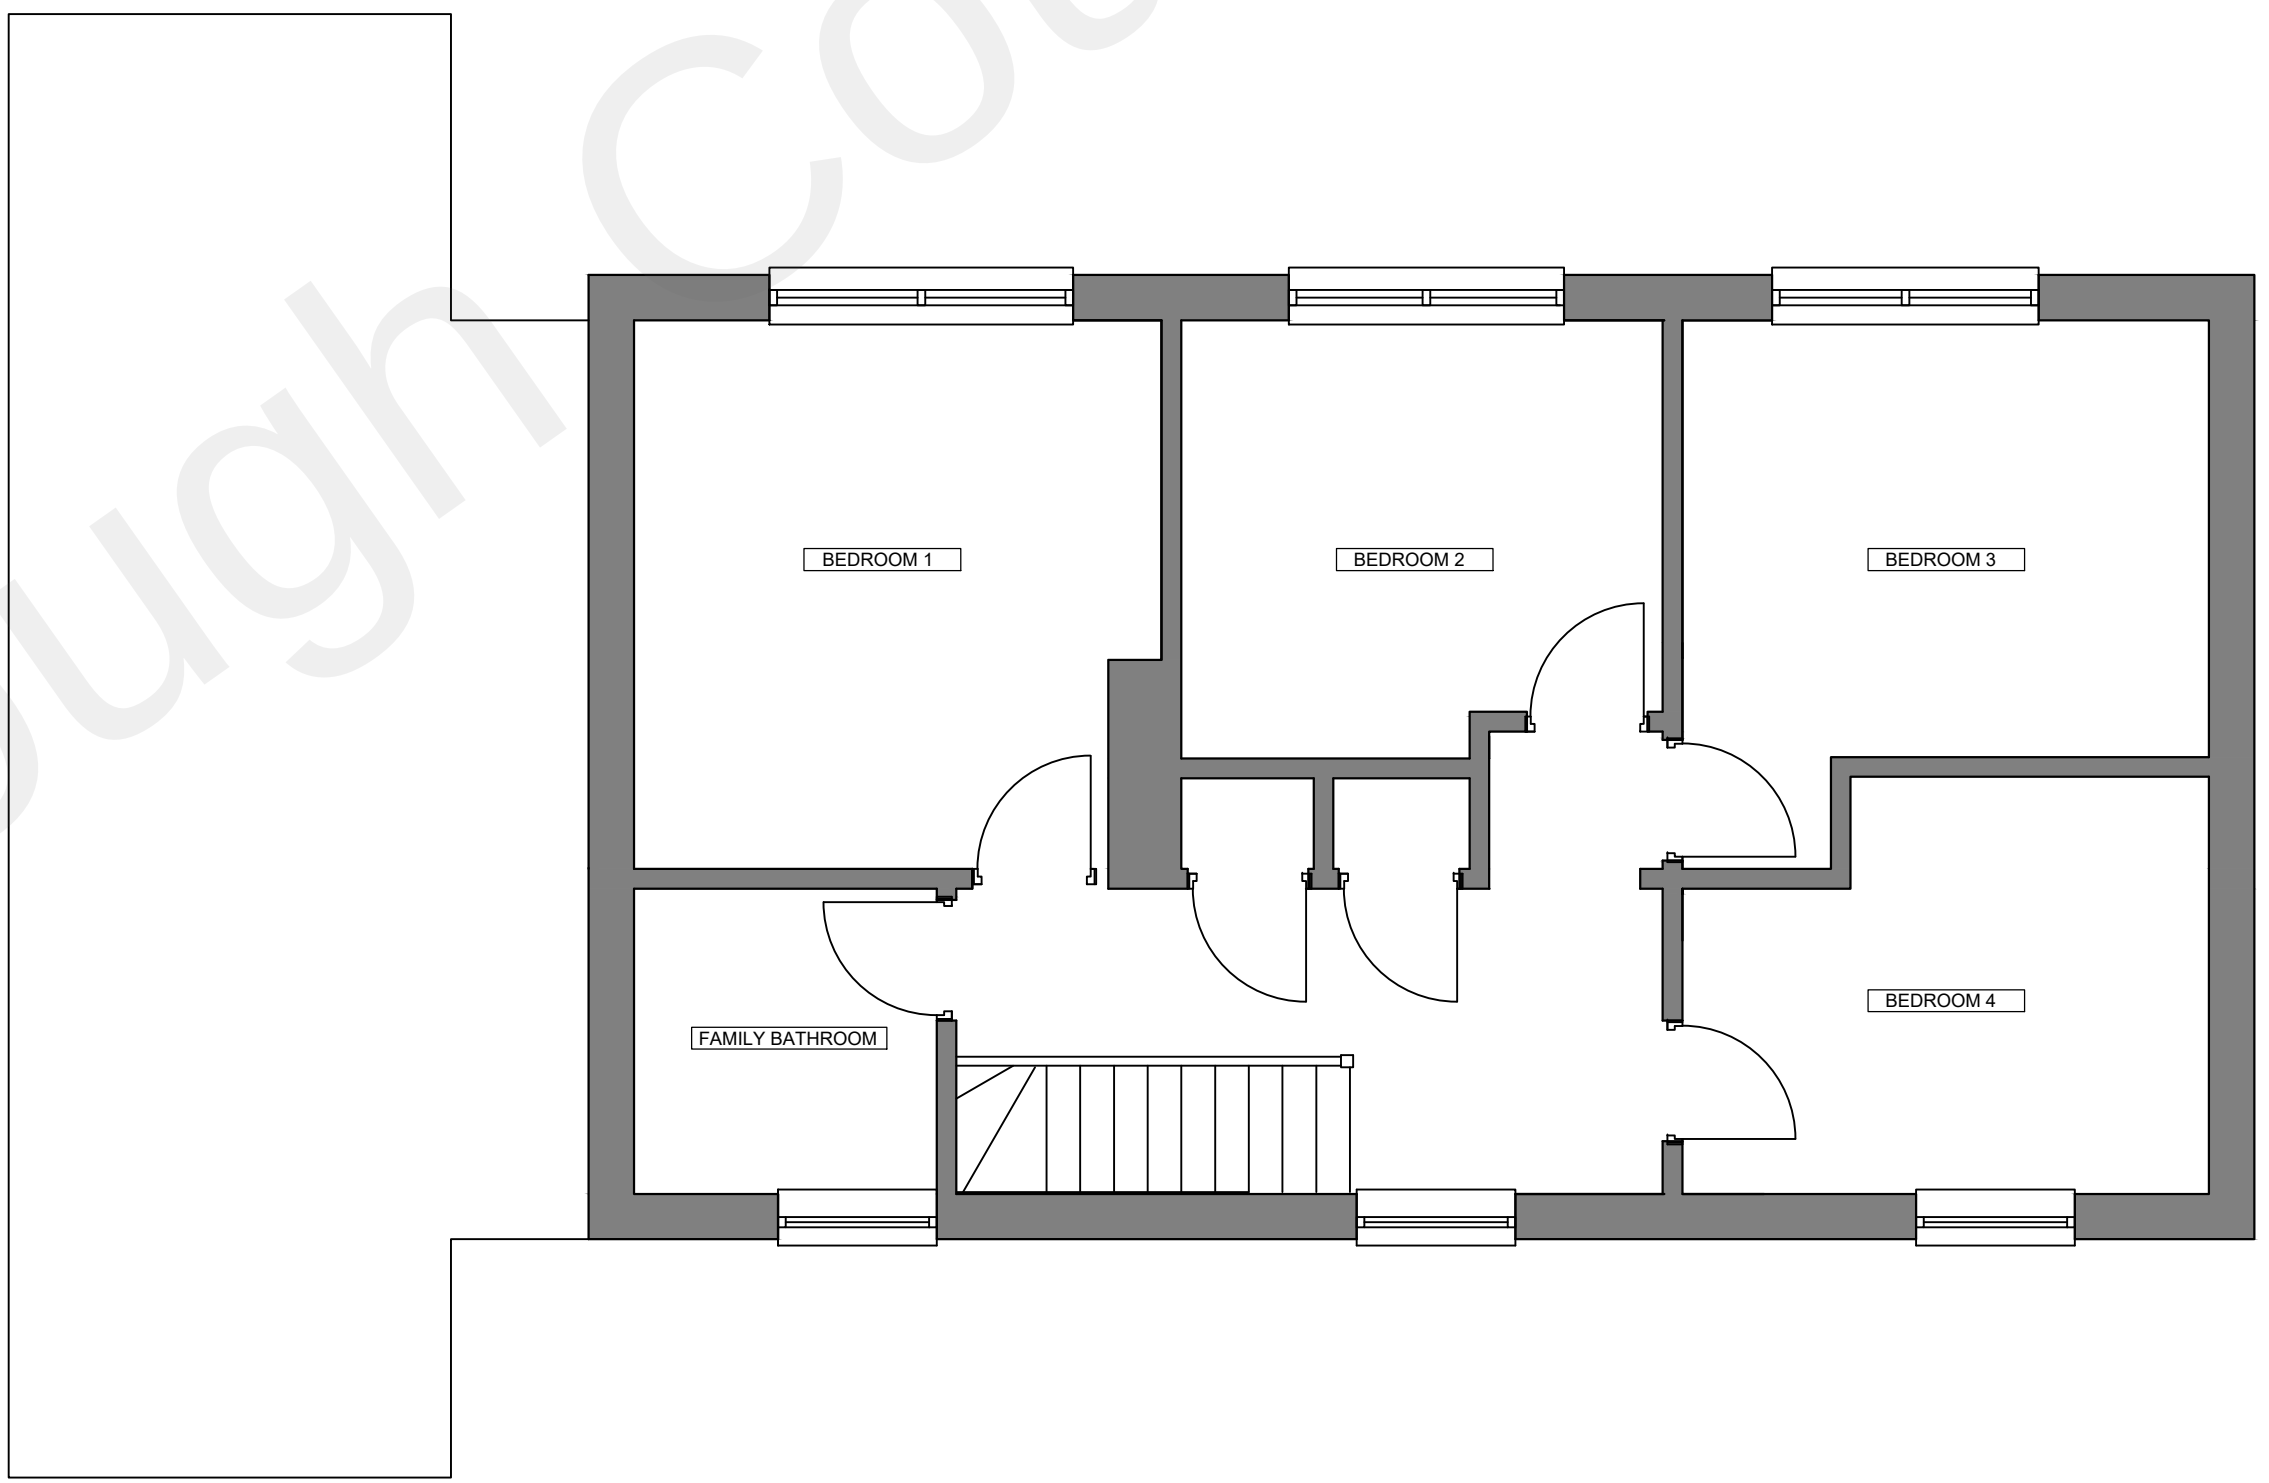

EXISTING FIRST FLOOR PLAN
Scale 1:50

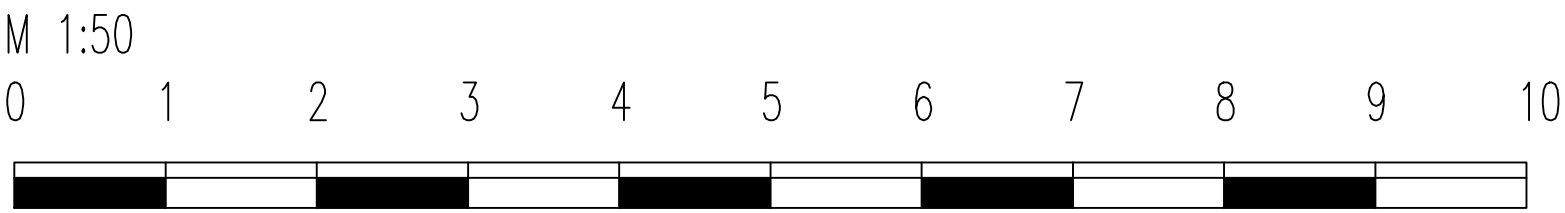

IMPORTANT:
This drawing is the copyright
and shall not be copied or reproduced without permission.

NOTES:

Unless stated otherwise, all dimensions are in millimetres.
Where applicable all dimensions shall be checked by the
contractor onsite, prior to commencement of any works.
This drawing shall be read in conjunction with all other drawings
and the services specification document(s).
All materials and workmanship shall conform with the relevant
British & European Standards, Specifications and Codes of Practice

rev	date	description	chkd
reference files			

status
PLANNING APPLICATION

client

project
78 Codrington Crescent,
Gravesend
DA12 5DD



Philip Holley Architects
+44 (0) 77 3858 2136
Email philipjamesholley@gmail.com

drawing title				
EXISTING FLOOR PLANS				
drawn	engineer	approved	date	
-	-	-	17.1.18	
scale				
1:50 @ A1				
drawing number				revision
PHA-PL-002				-