





EXISTING FRONT ELEVATION
Scale 1:50




EXISTING REAR ELEVATION
Scale 1:50

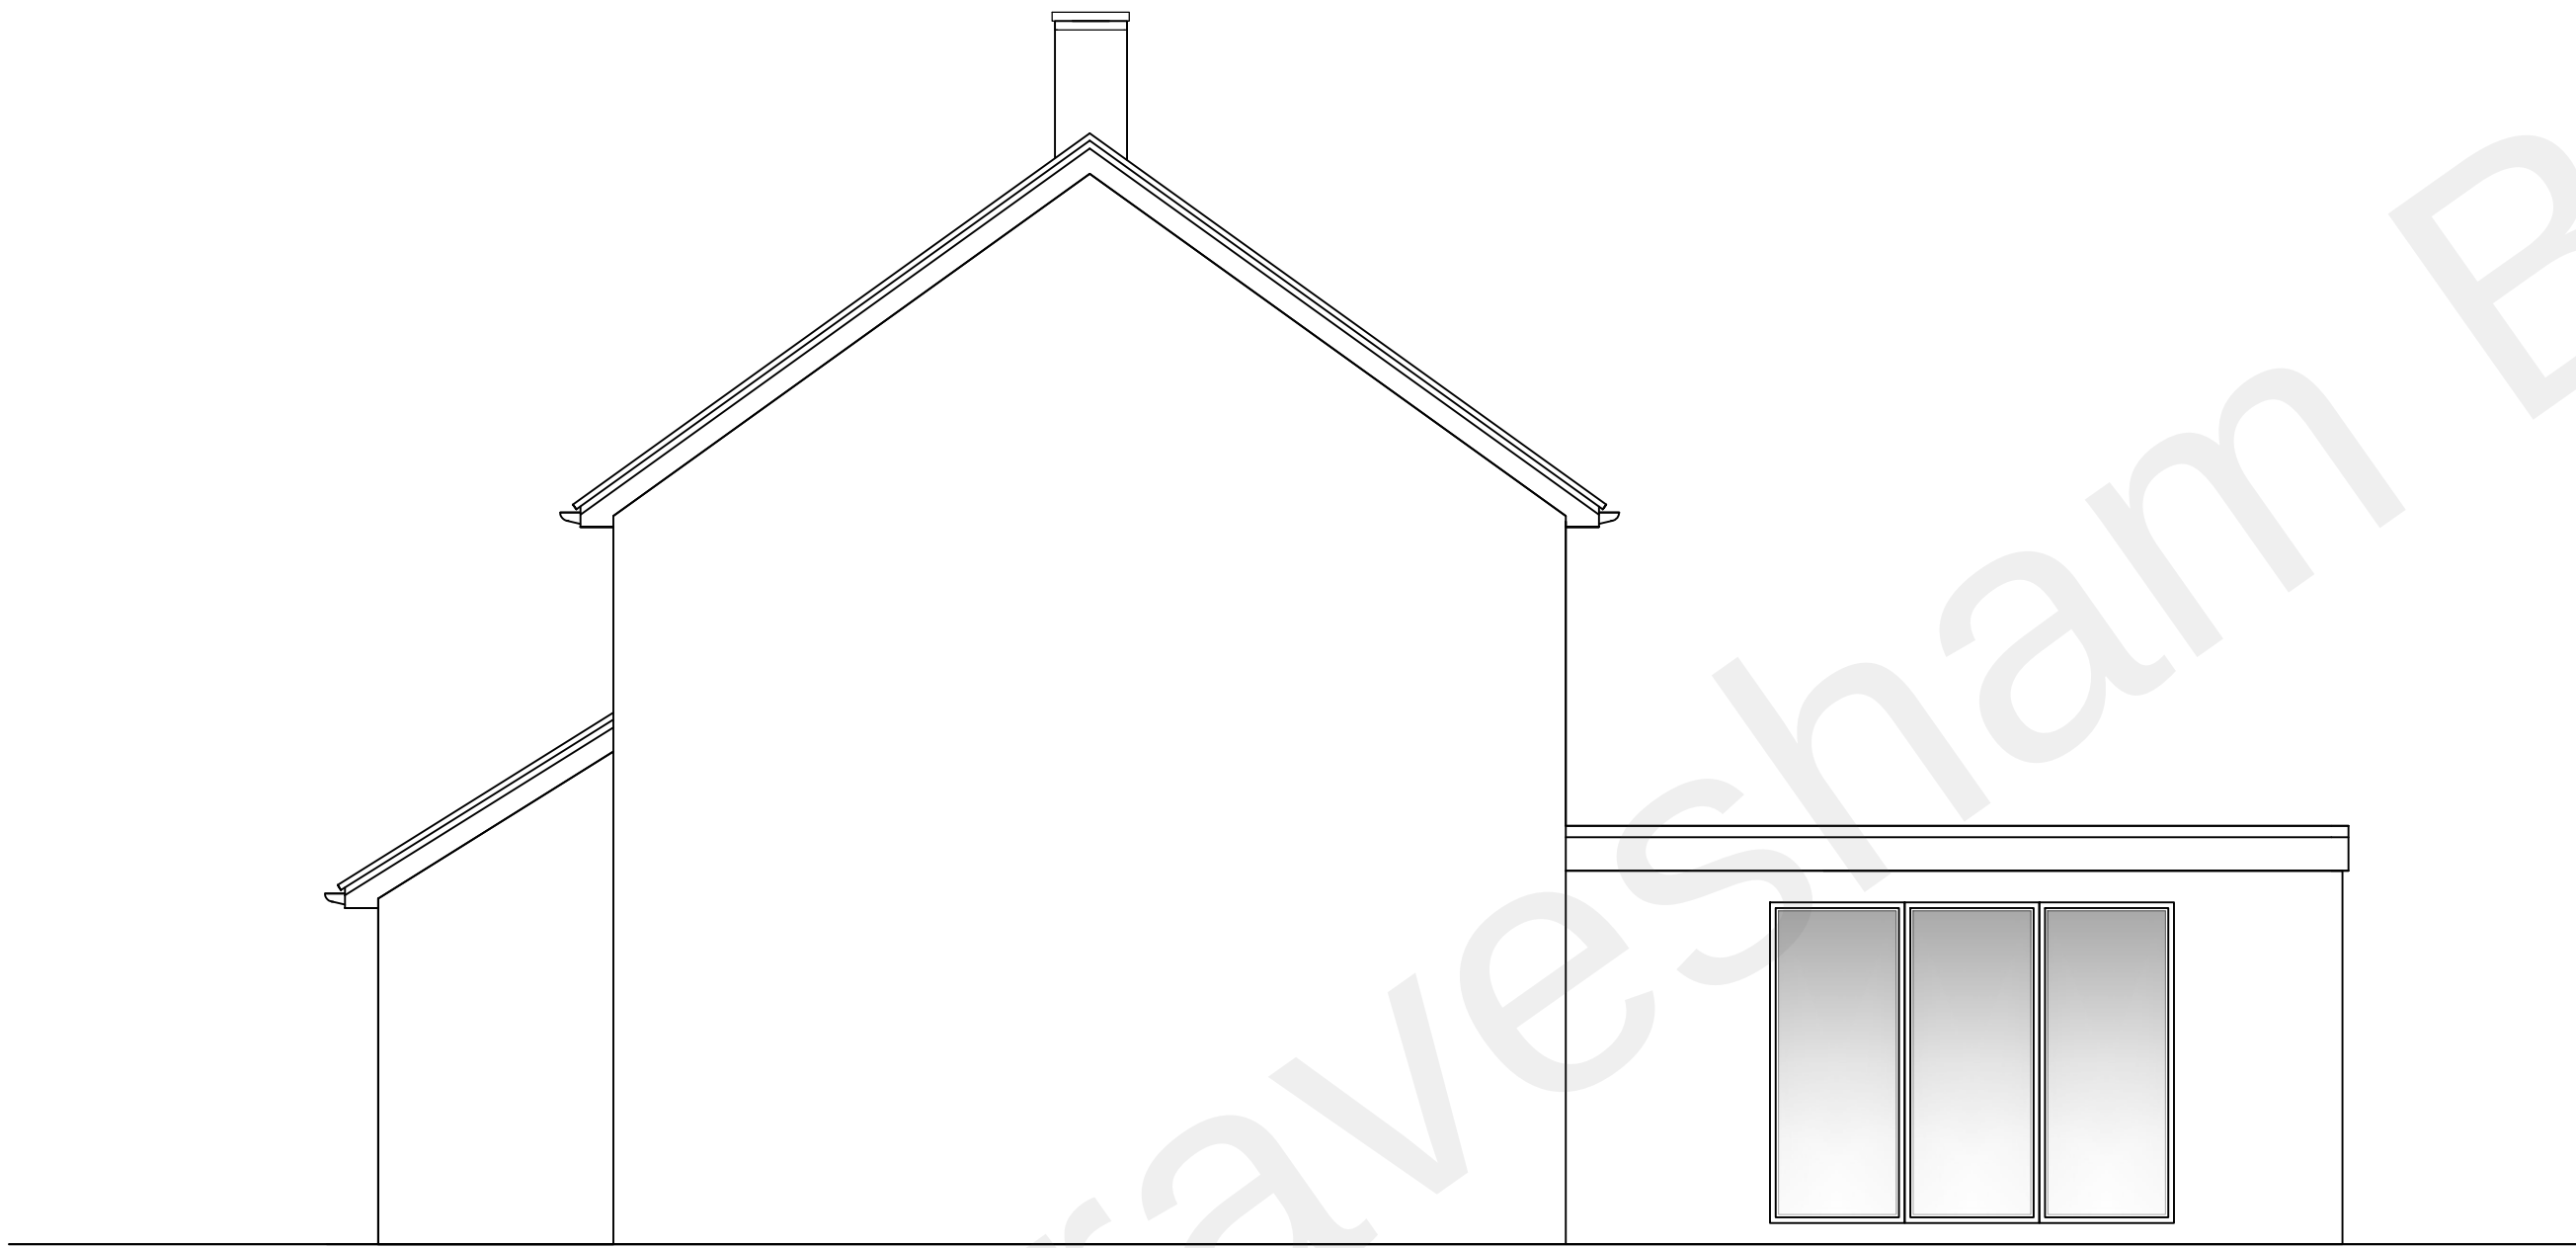

EXISTING SIDE ELEVATION
Scale 1:50

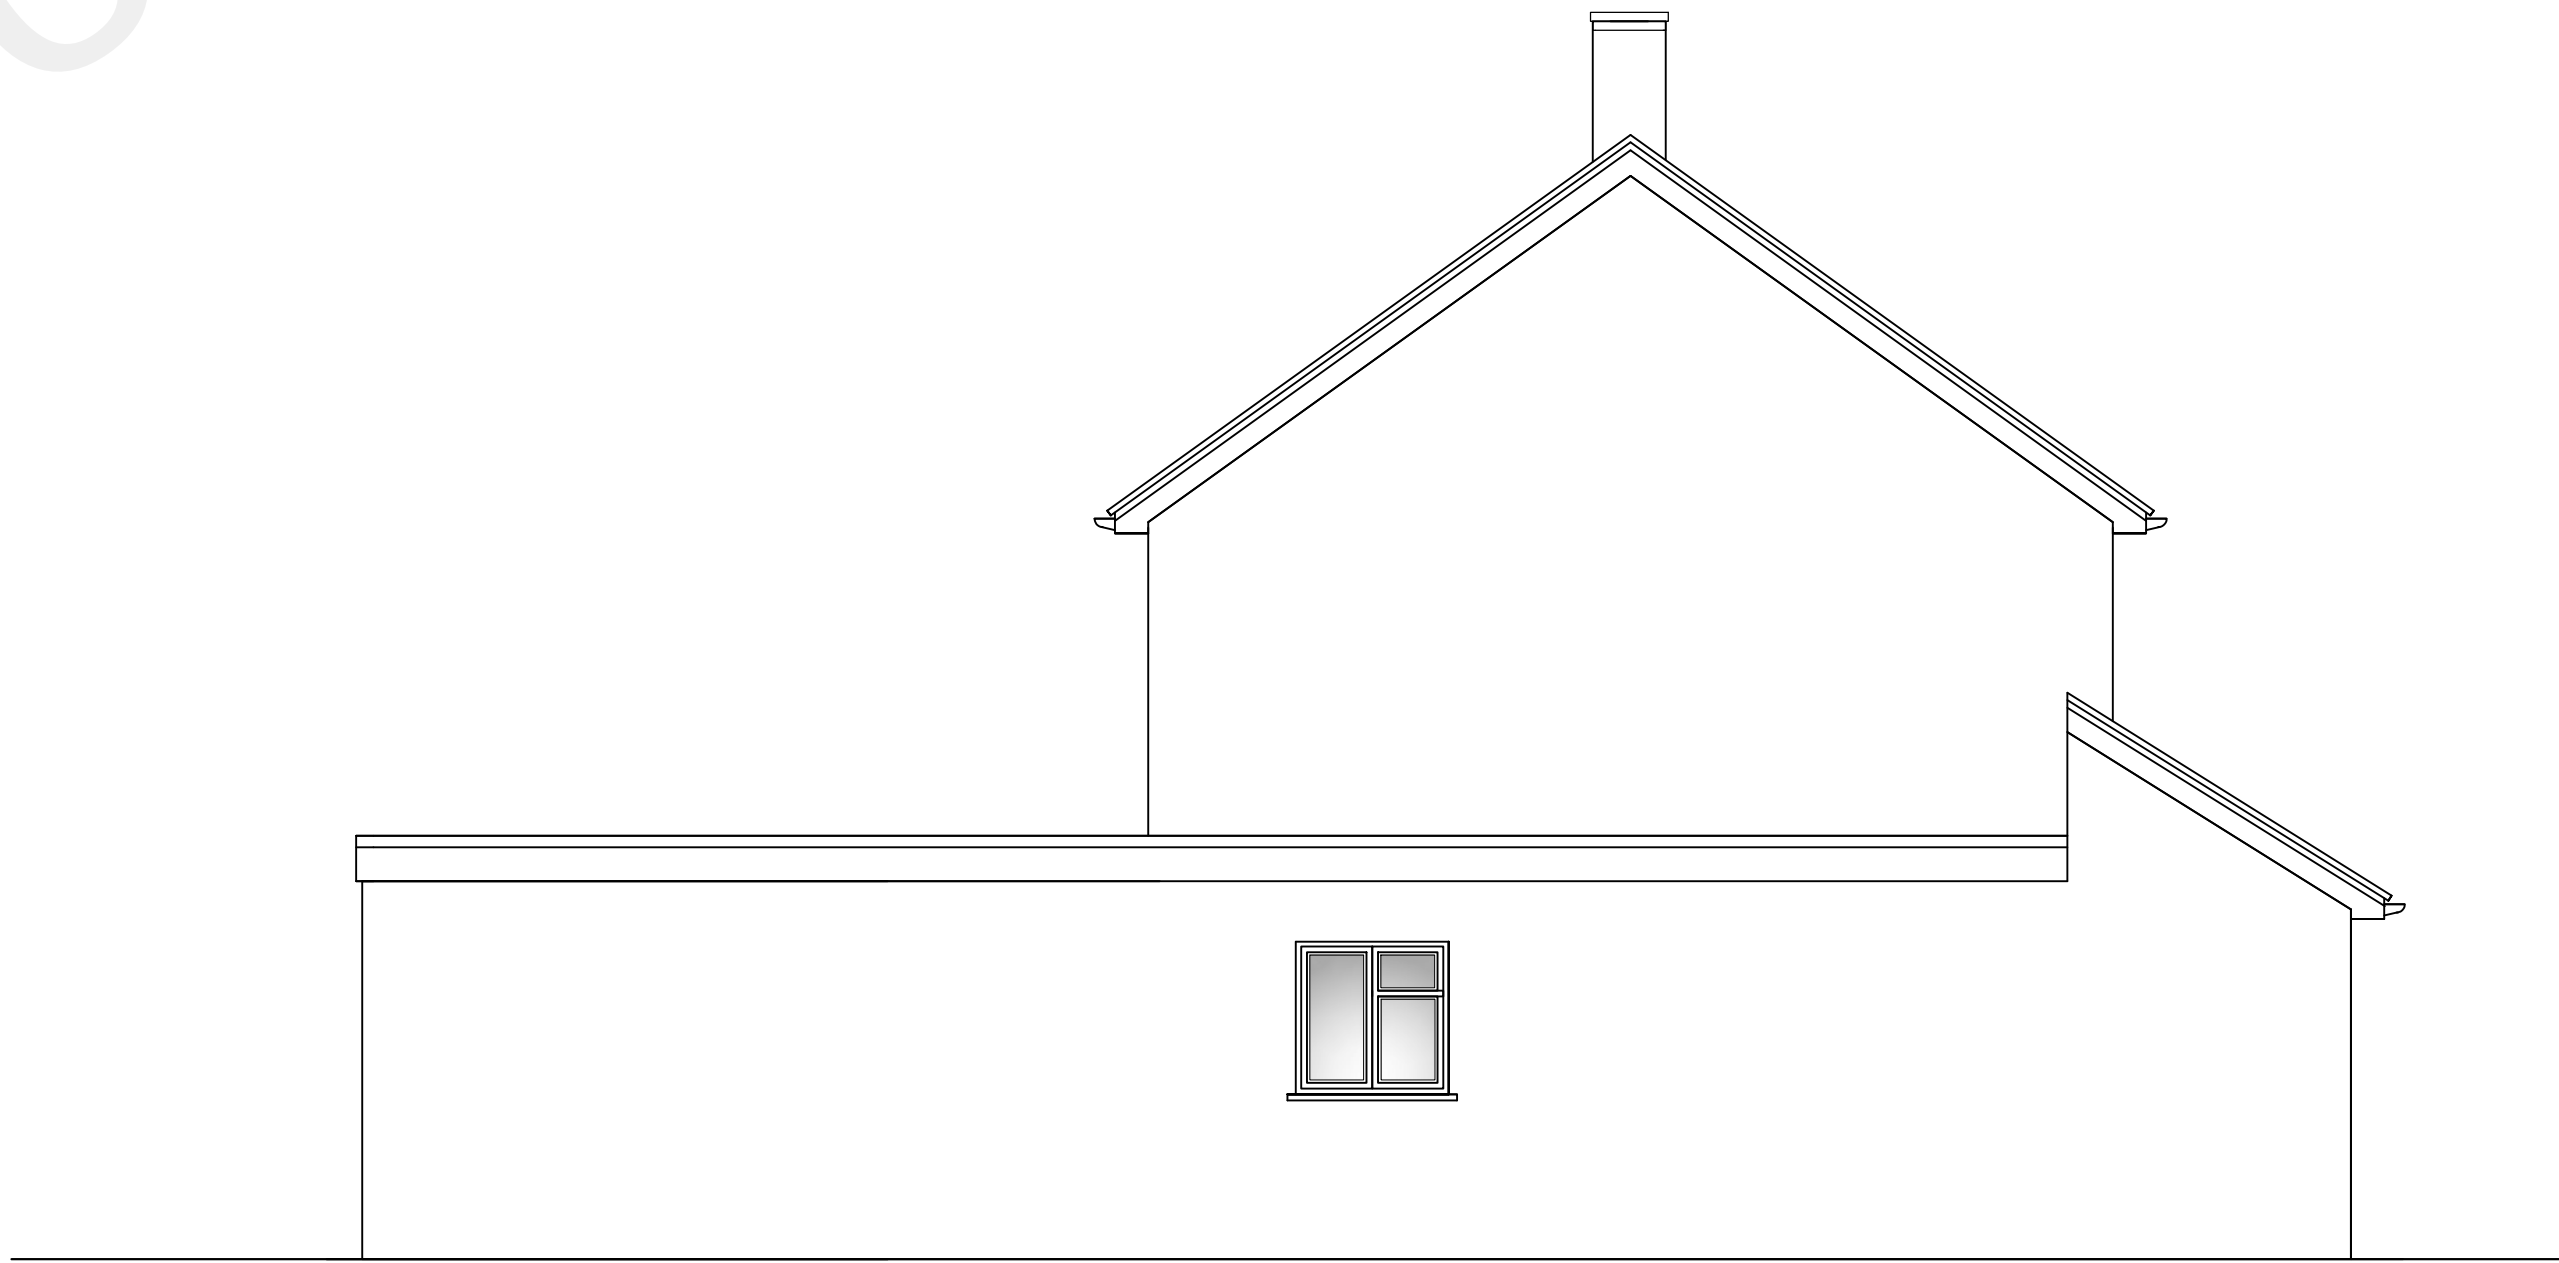

EXISTING SIDE ELEVATION
Scale 1:50

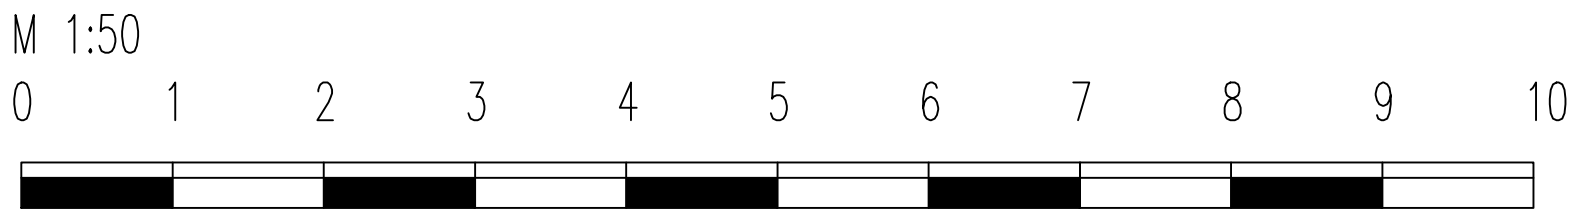

IMPORTANT:
This drawing is the copyright
and shall not be copied or reproduced without permission.

NOTES:

Unless stated otherwise, all dimensions are in millimetres.
Where applicable all dimensions shall be checked by the
contractor onsite, prior to commencement of any works.
This drawing shall be read in conjunction with all other drawings
and the services specification document(s).
All materials and workmanship shall conform with the relevant
British & European Standards, Specifications and Codes of Practice

rev	date	description	chkd
-	-	-	-
reference files			

status
PLANNING APPLICATION

client

project
78 Codrington Crescent,
Gravesend
DA12 5DD

PHA

Philip Holley Architects
+44 (0) 77 3858 2136
Email philipjamesholley@gmail.com

drawing title
PROPOSED ELEVATIONS

drawn -	engineer -	approved -	date 22.9.22
scale 1:50 @ A1			
drawing number PHA-PL-005			revision A