




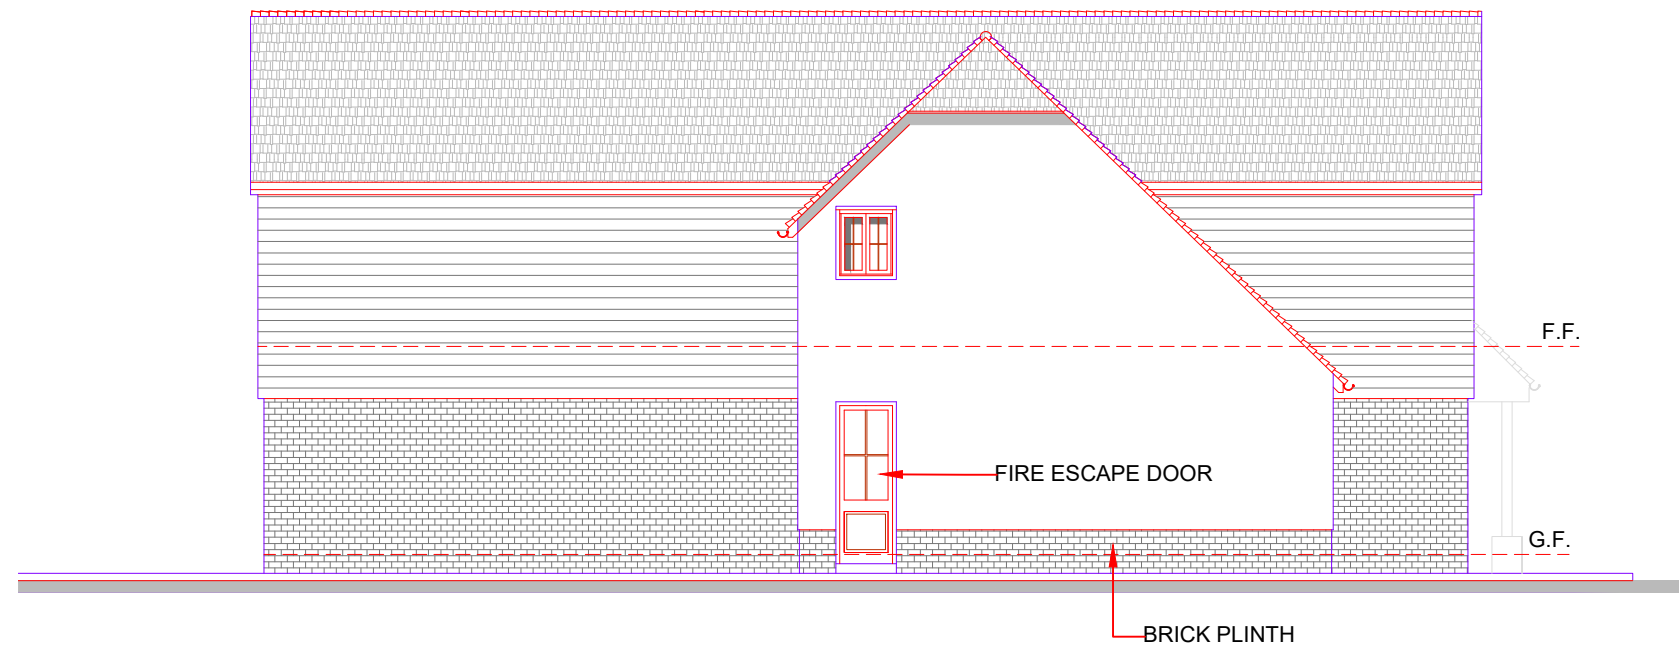


03
AR06
SCALE
1:100
EAST ELEVATION

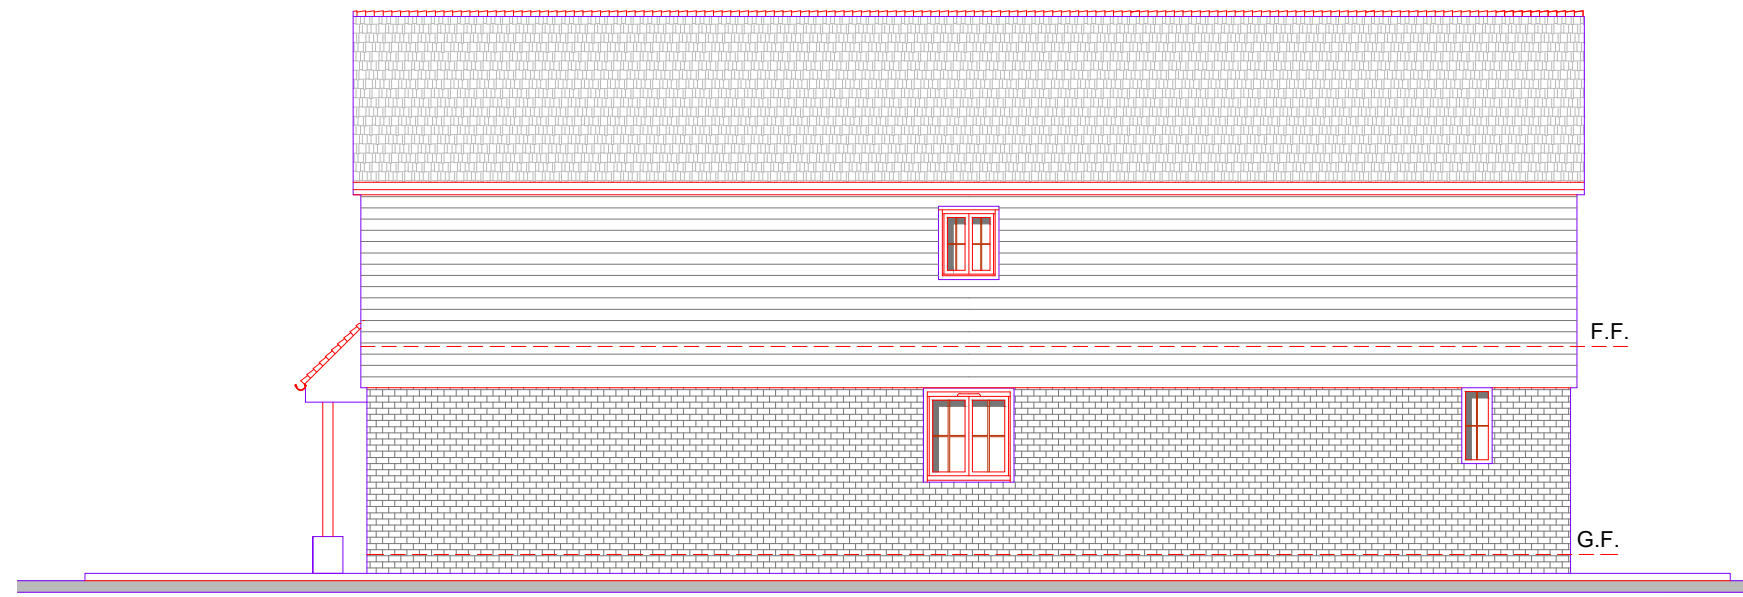


04
AR06
SCALE
1:100
WEST ELEVATION

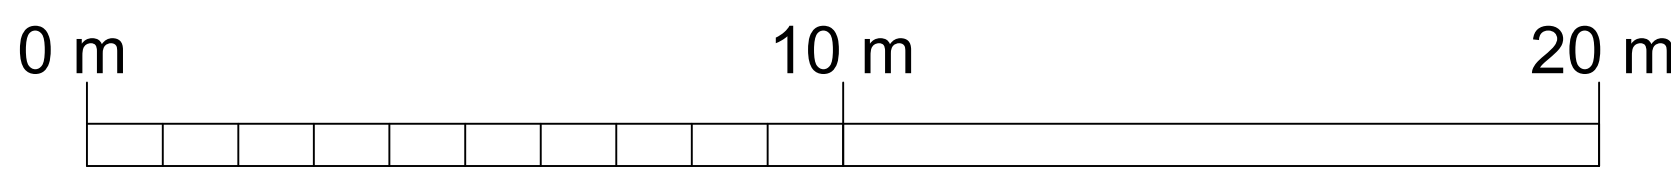

1:100 SCALE @A1

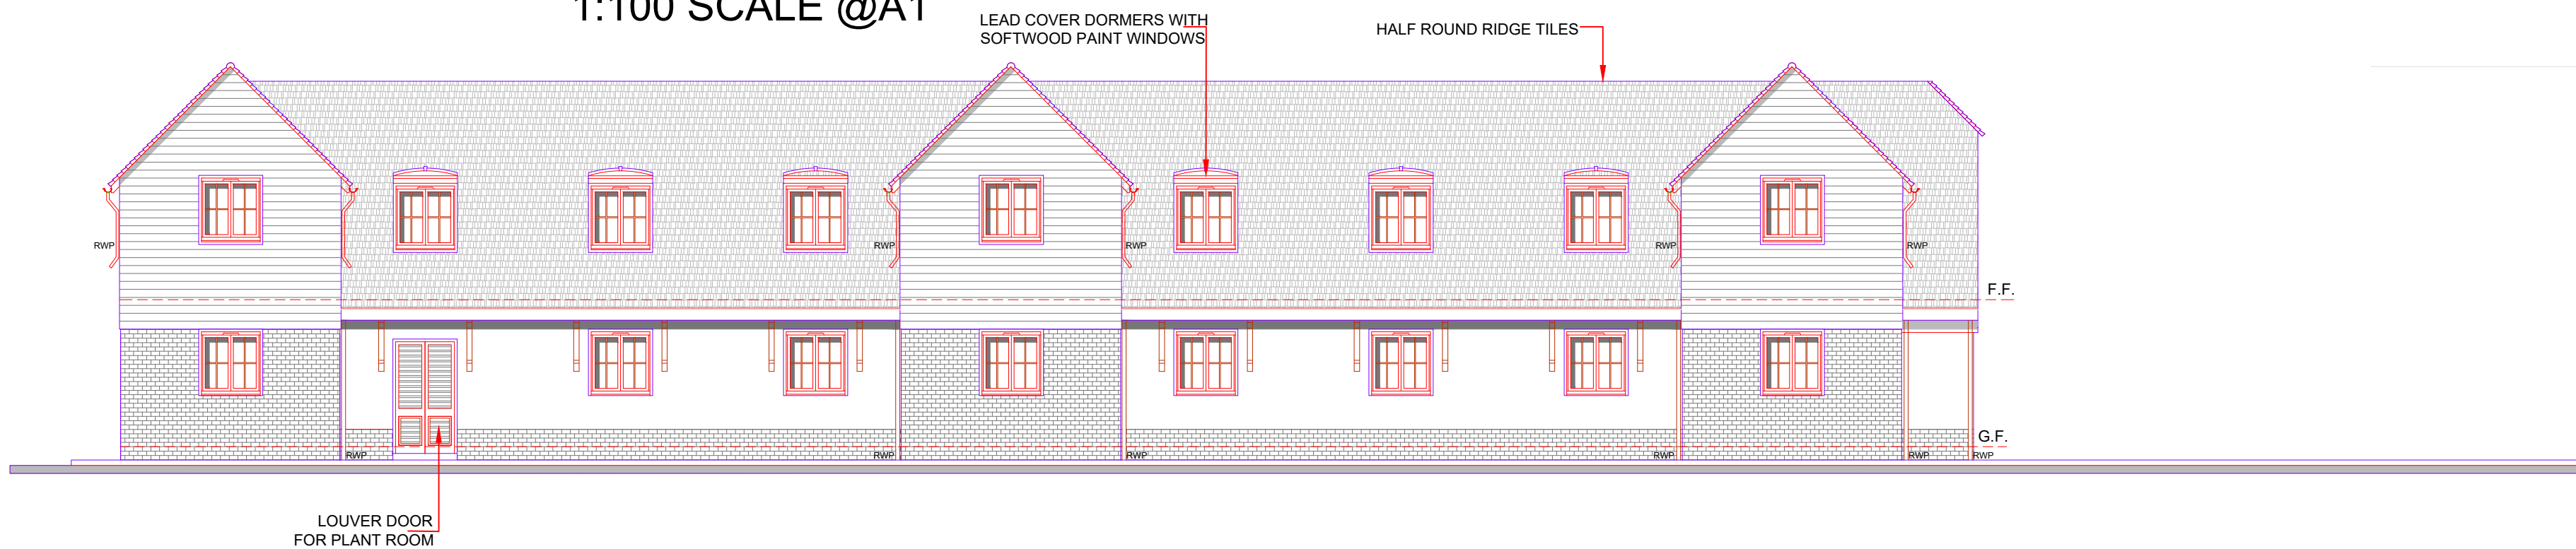

02
AR06
SCALE
1:100
SOUTH ELEVATION

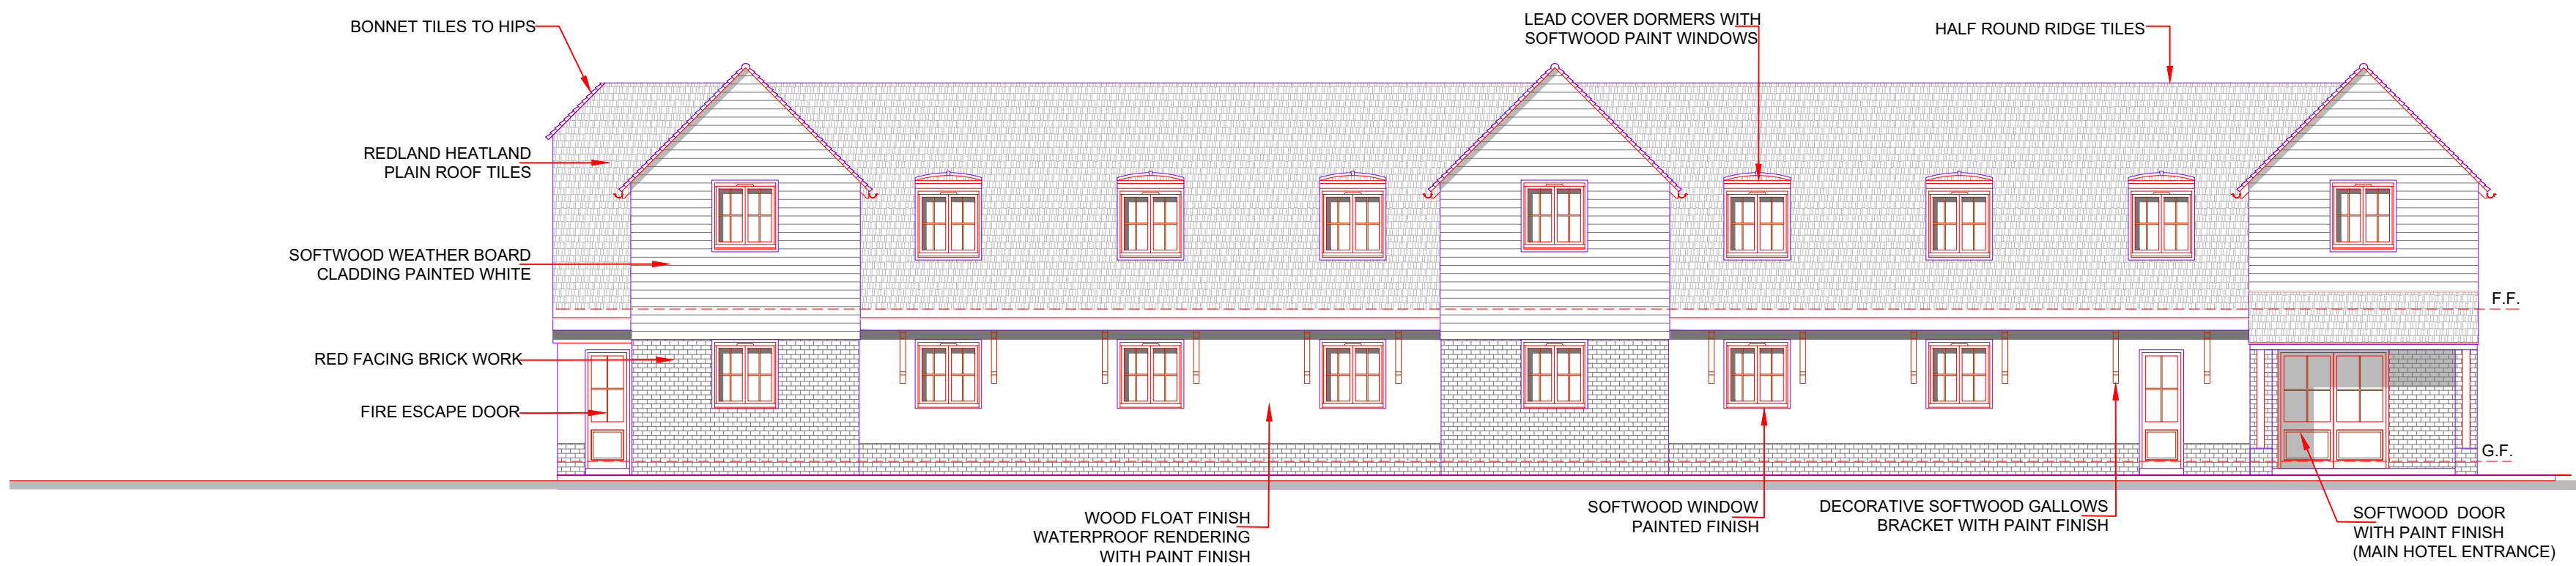

01
AR06
SCALE
1:100
NORTH ELEVATION

PLANNING APPLICATION

B	27-03-2023	Extension omitted.
A	11-12-2024	Scale bar
Rev.	Date	Comments

CLIENT:

PROJECT:
**PREMIER INN
HEVER COURT ROAD, GRAVESEND**

DRAWING TITLE:
PROPOSED ELEVATIONS

DRAWN:	MAX	DATE:	13-10-24
SHEET SIZE:	A1	SCALE:	1:100 @ A1
PROJECT NO.:		DRAWING NO.:	HCR- 06
		REV.:	B