

NOTES:

1. This drawing is to be read in conjunction with all relevant contract documentation from the design team, with any conflicting information to be brought to the attention of PolarDesign Architecture in writing before commencing on site.
2. The contractor is to check and verify all levels and dimensions before construction. Any discrepancies are to be brought to the attention of PolarDesign Architecture
3. All dimensions in mm, unless otherwise stated.
4. All sub base and concrete design and specification to engineer's details. All diagrams provided here are purely indicative.
5. Waterproofing of any element to be specified by others.
6. All proprietary products shall be installed in accordance with manufacturers written instructions.

Demolition of existing rear conservatory and garage
Erection of single storey extension 5.0m deep with roof height not exceed 3.0m

TITLE
Existing Plans and Elevations

CLIENT

DRAWN BY
Ivar Selter

CHECKED BY
PD


DATE
12/05/2022

SCALE (@ A1)
As indicated


PROJECT NUMBER
18GWYNN/22/EXT

DRAWING NUMBER
101


REV

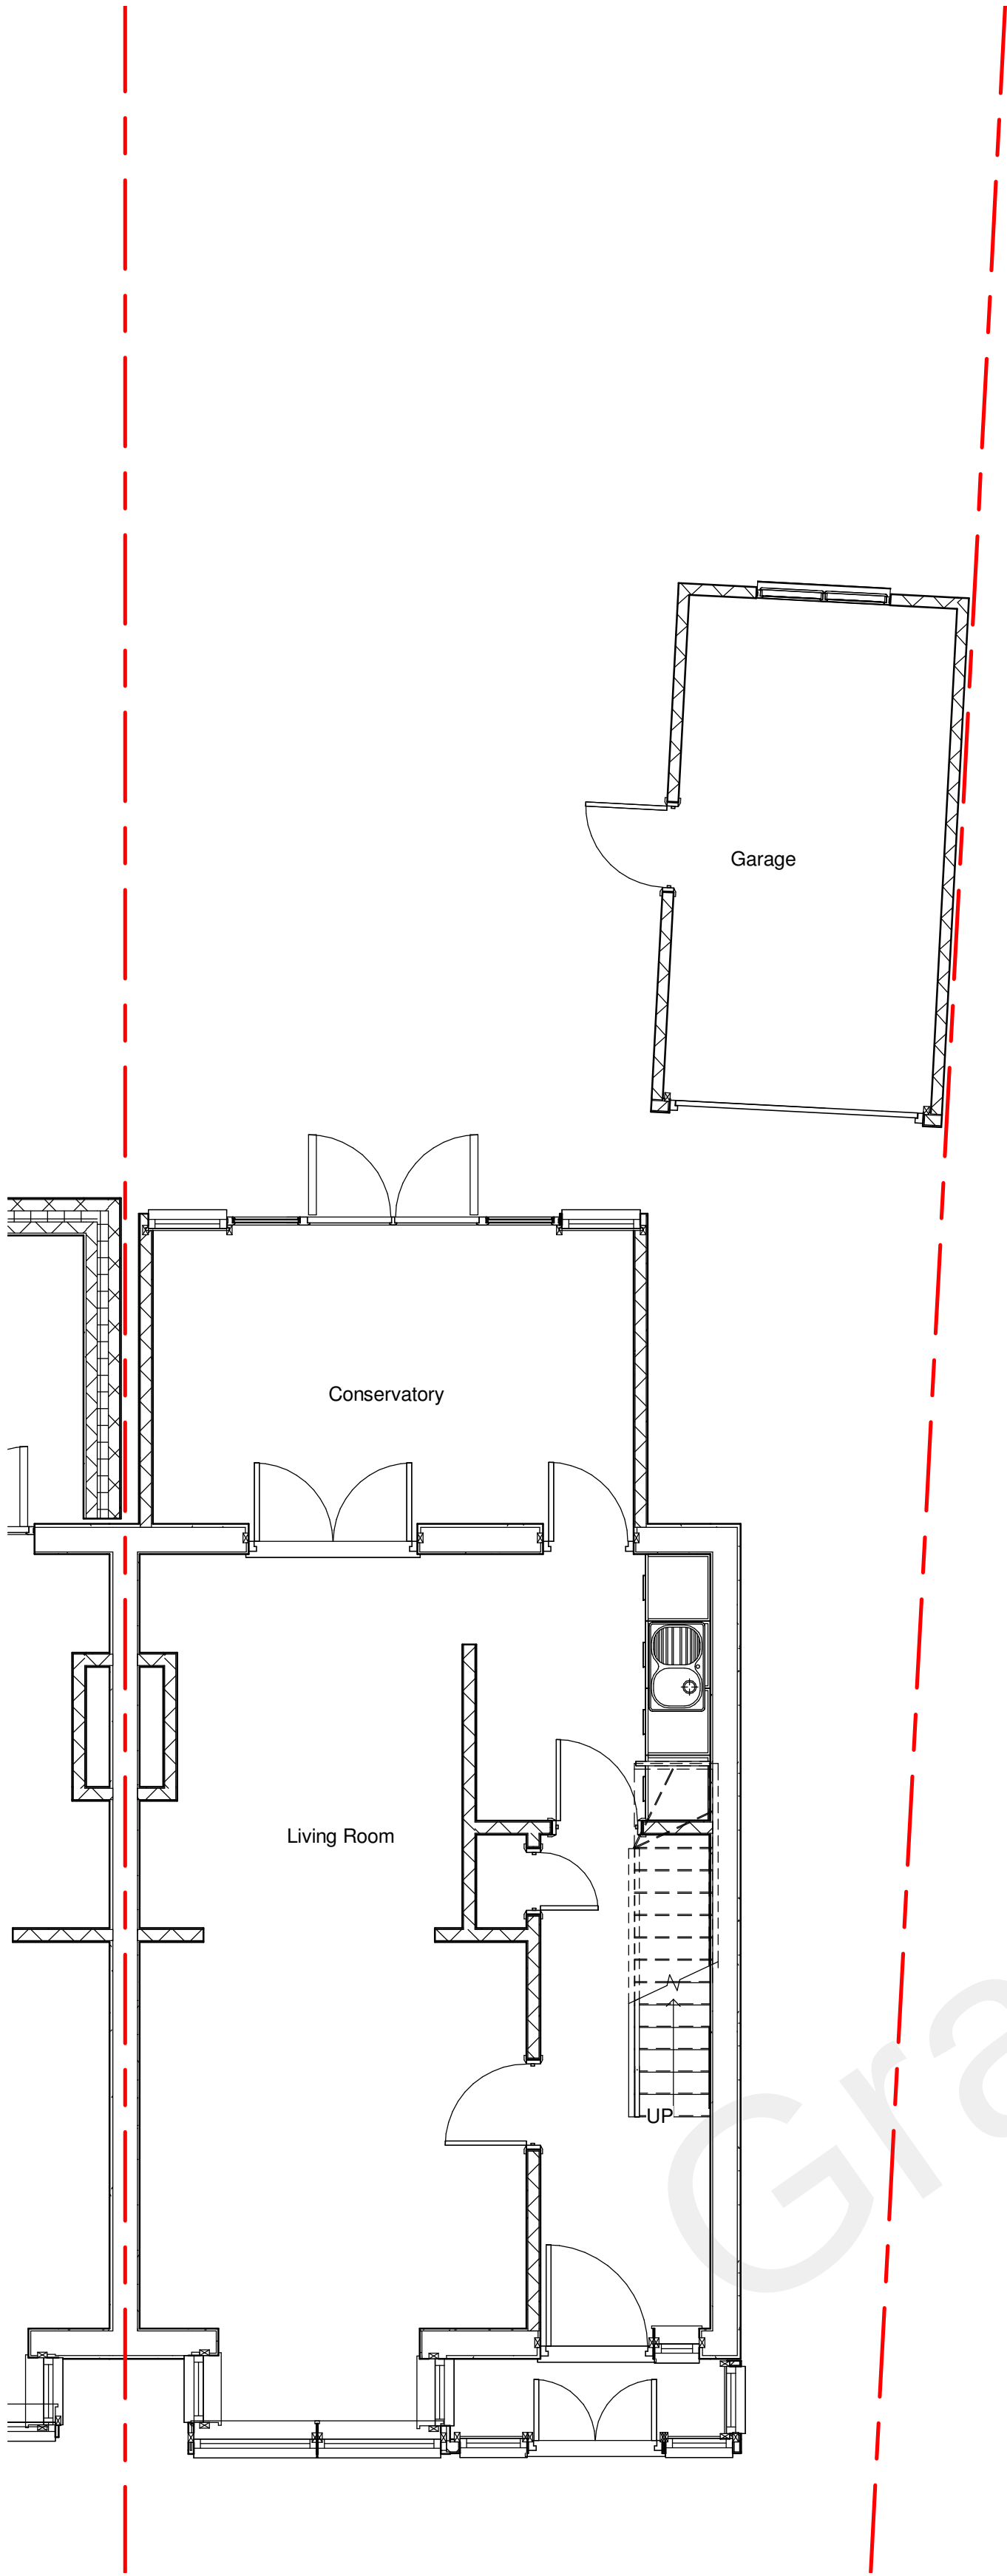


1 00 Existing Ground Floor
1 : 50

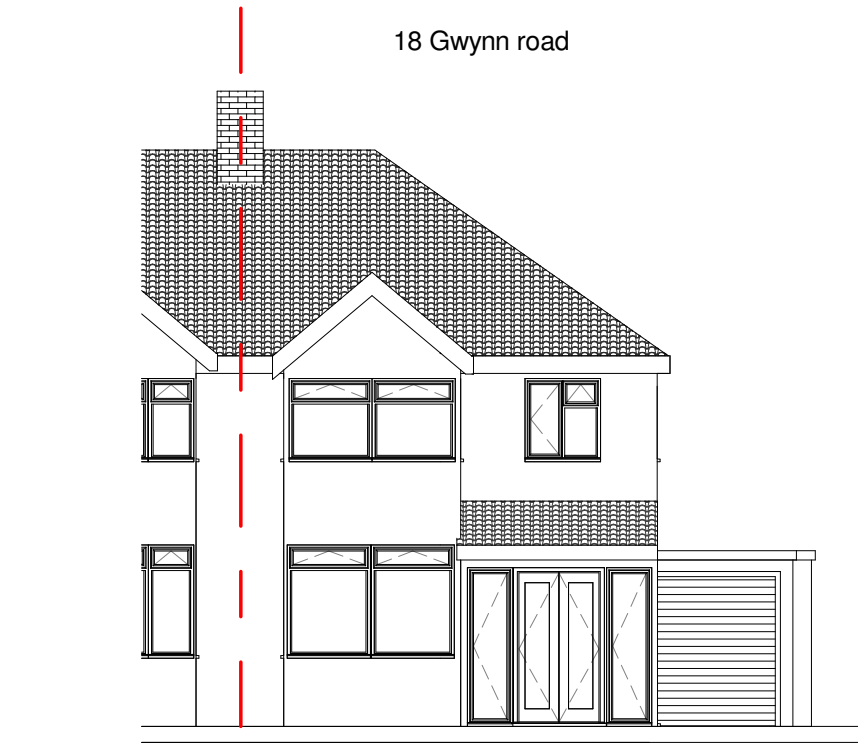


4 Existing Front Elevation
1 : 100

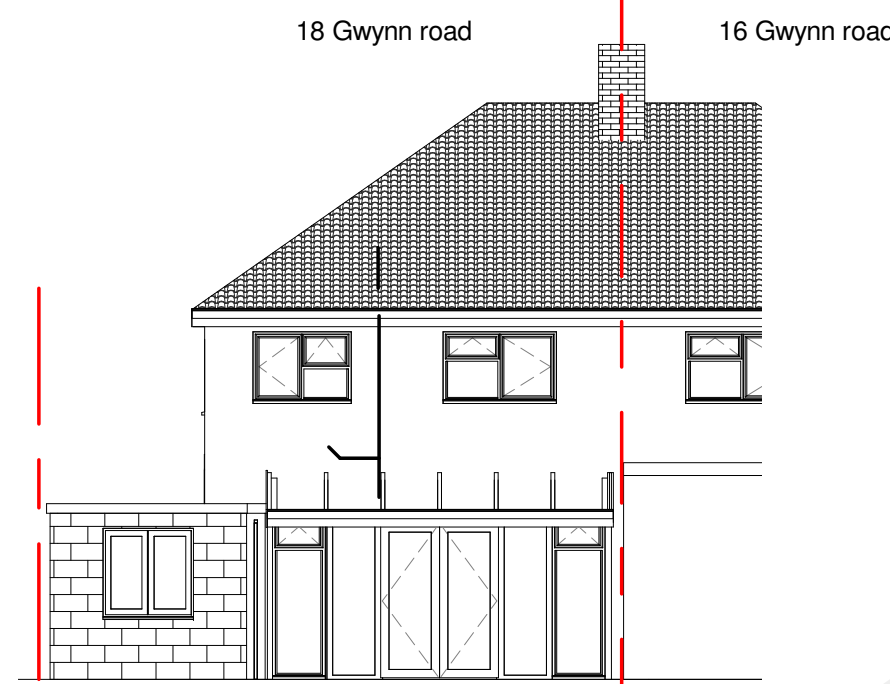

5 Existing Rear Elevation
1 : 100

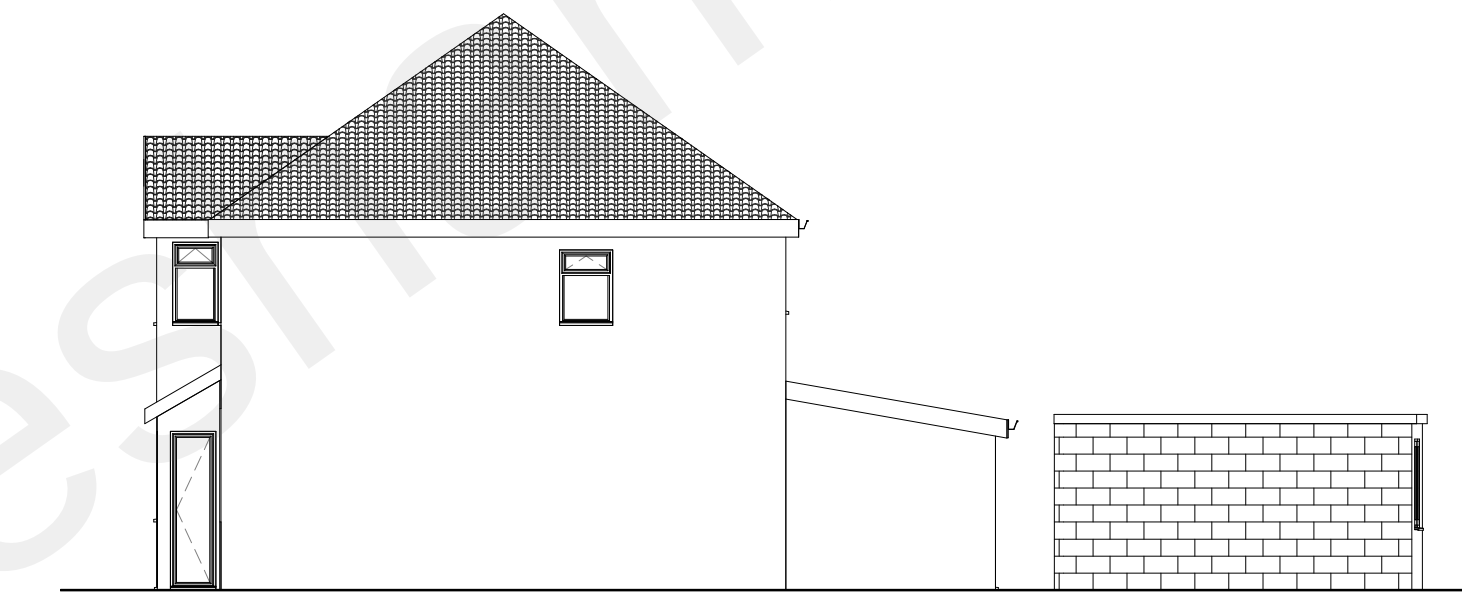

6 Existing Flank Elevation
1 : 100

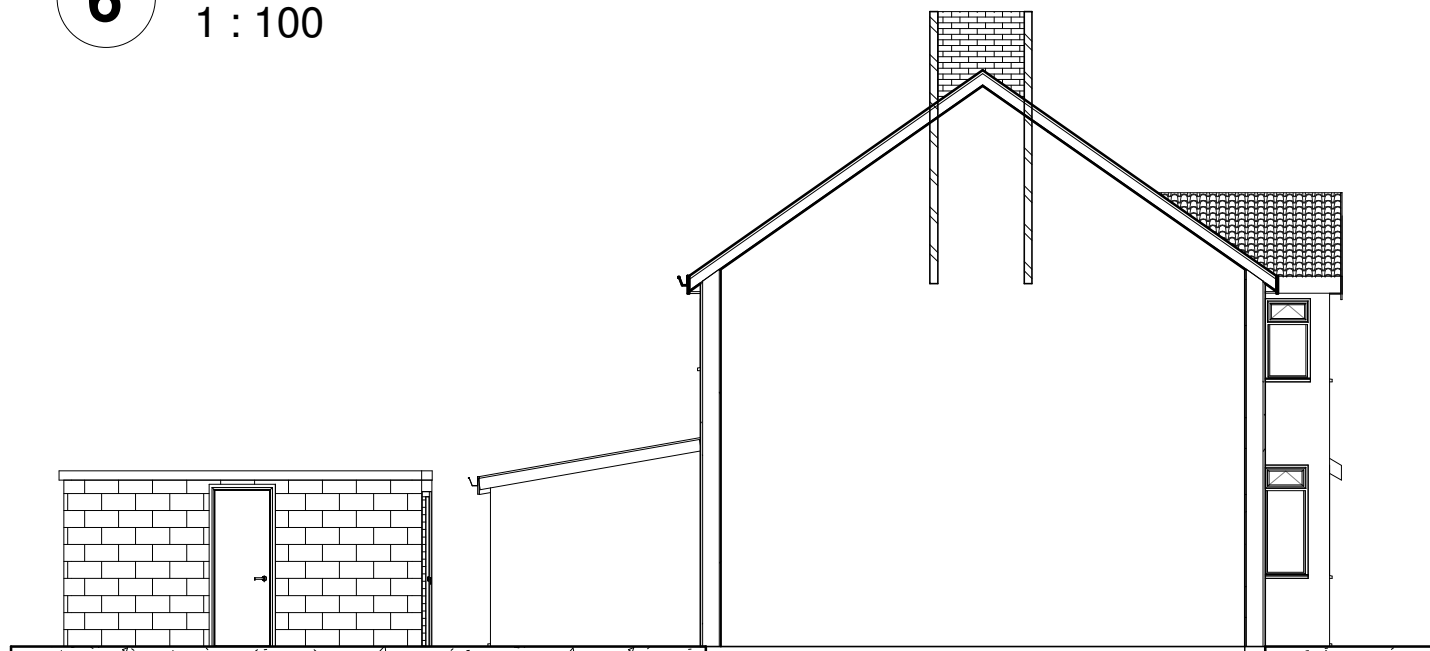

7 Existing Party Wall Elevation
1 : 100

0m 1m 2m 3m 4m 5m

VISUAL SCALE 1:50 @ A1

0m 2m 4m 6m 8m 10m

VISUAL SCALE 1:100 @ A1

3 Roof plan
1 : 100

