





9 Section 2
1 : 100

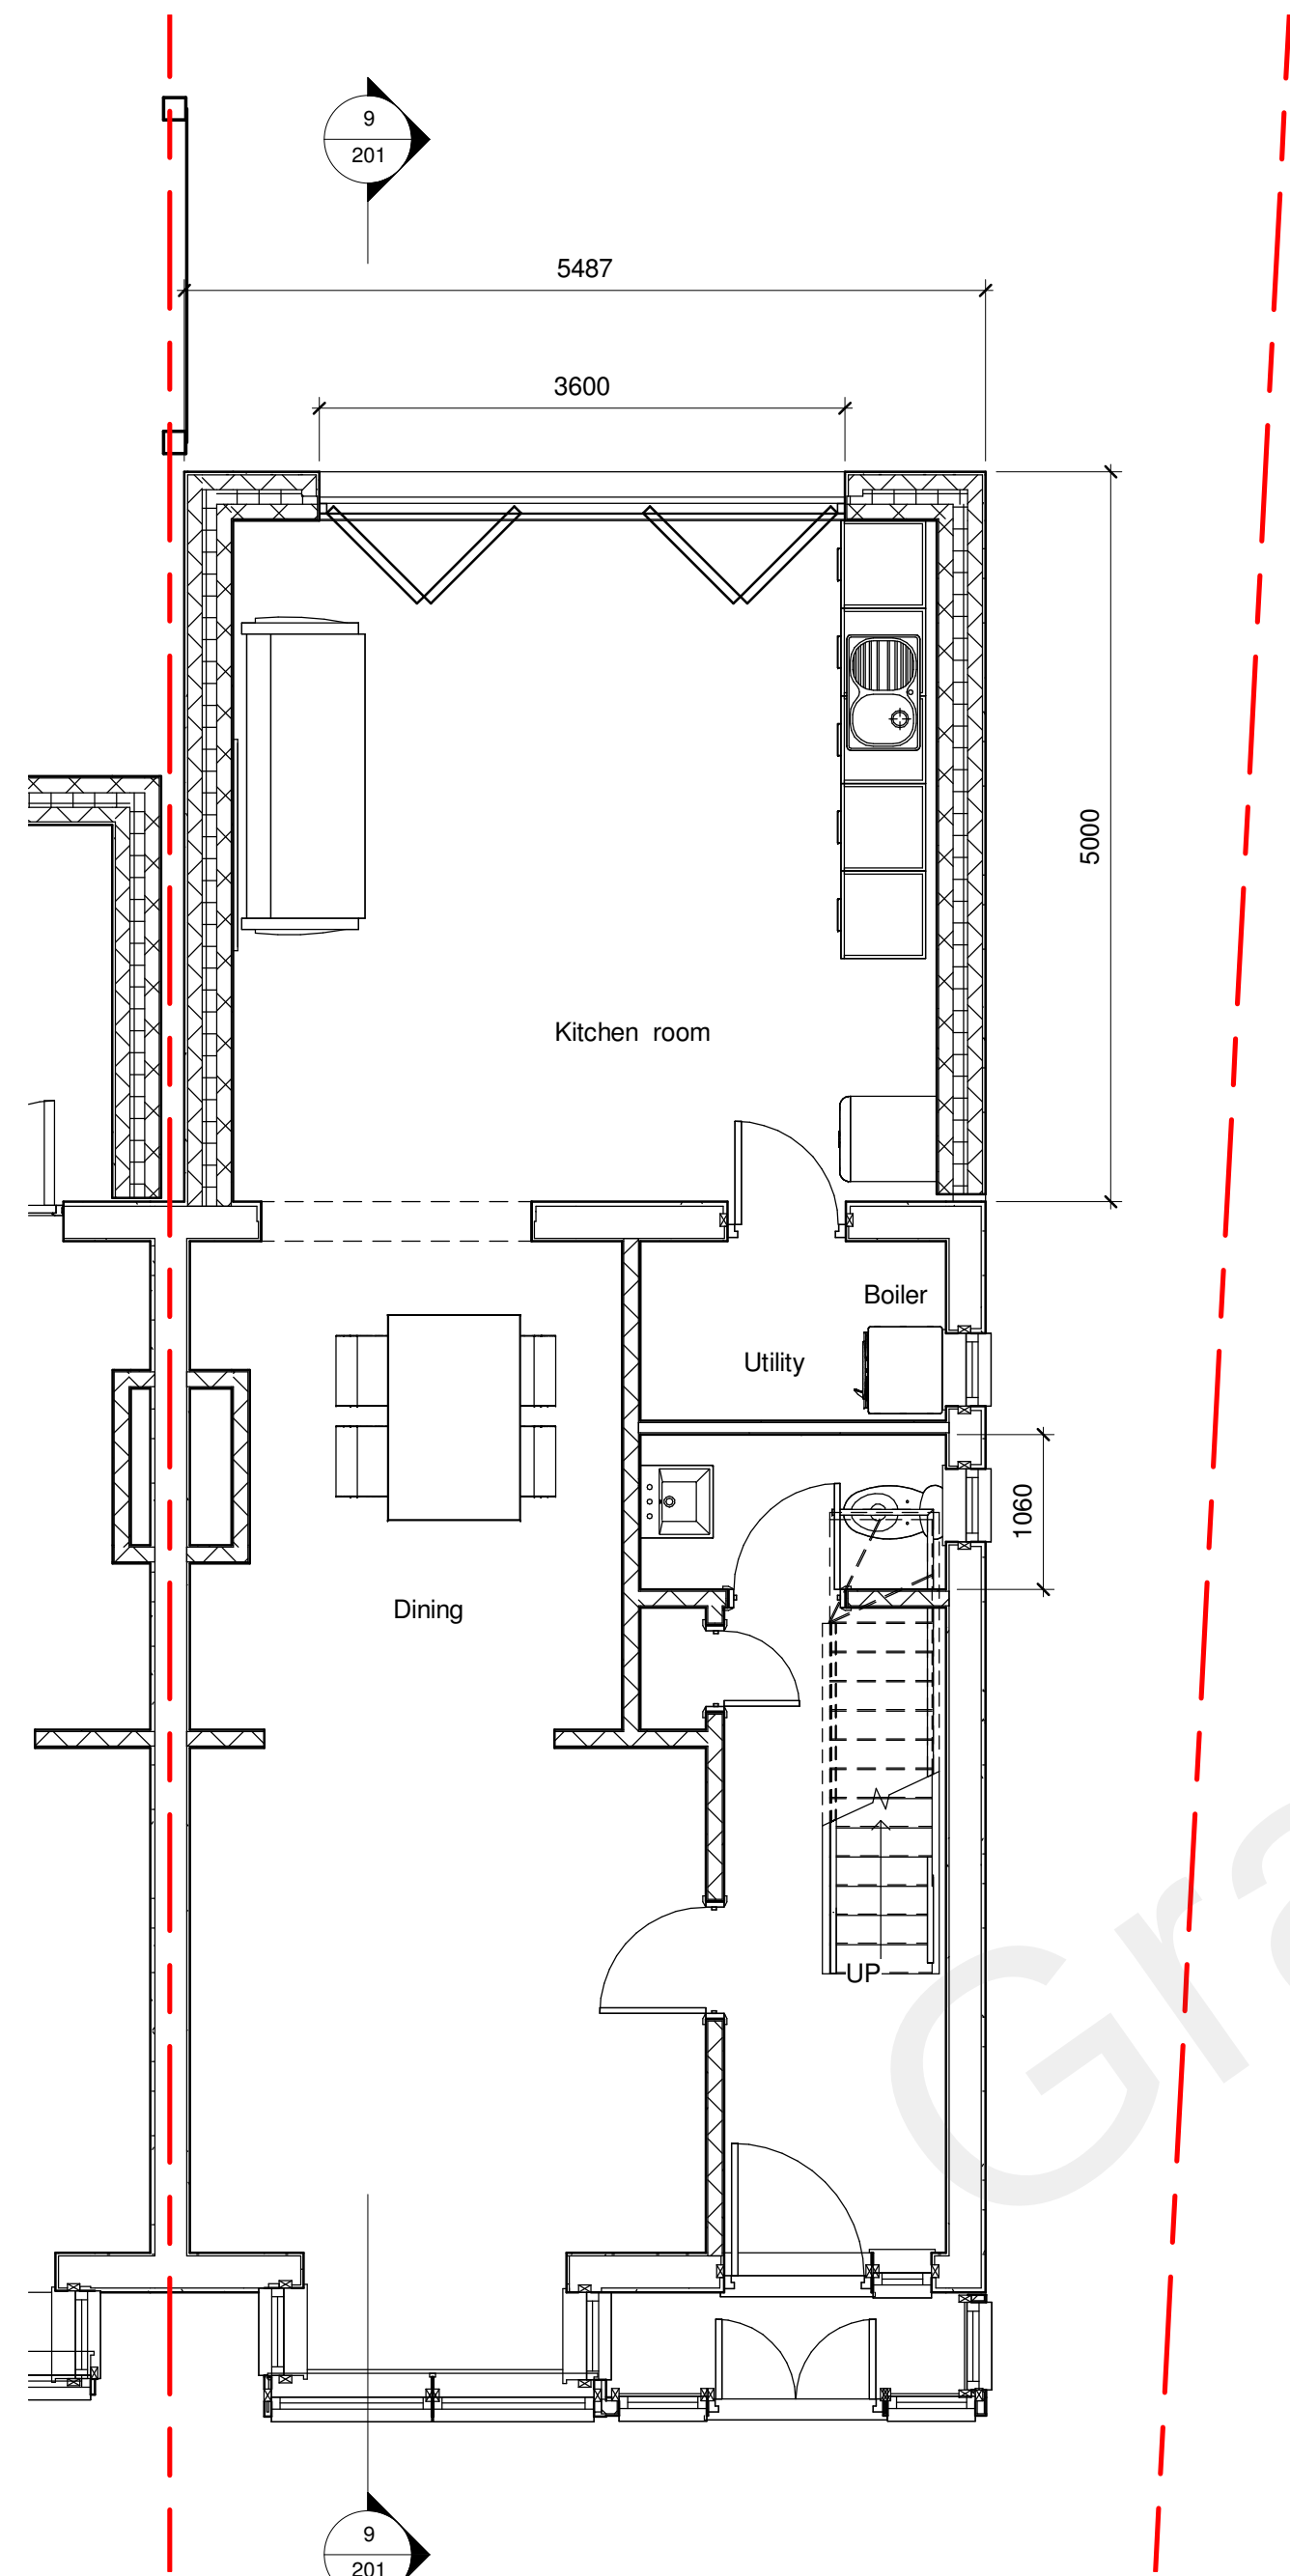

1 00 Proposed Ground Floor
1 : 50

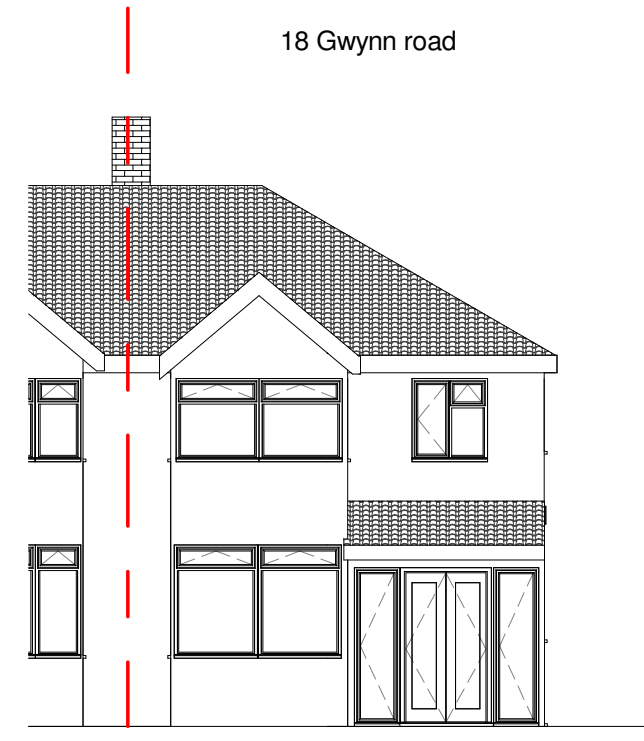


2 Rear View
1 : 1




0m 1m 2m 3m 4m 5m
VISUAL SCALE 1:50 @ A1

0m 2m 4m 6m 8m 10m
VISUAL SCALE 1:100 @ A1

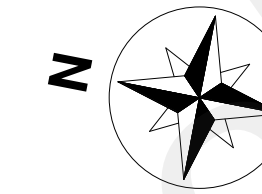

4 Proposed Front Elevation
1 : 100

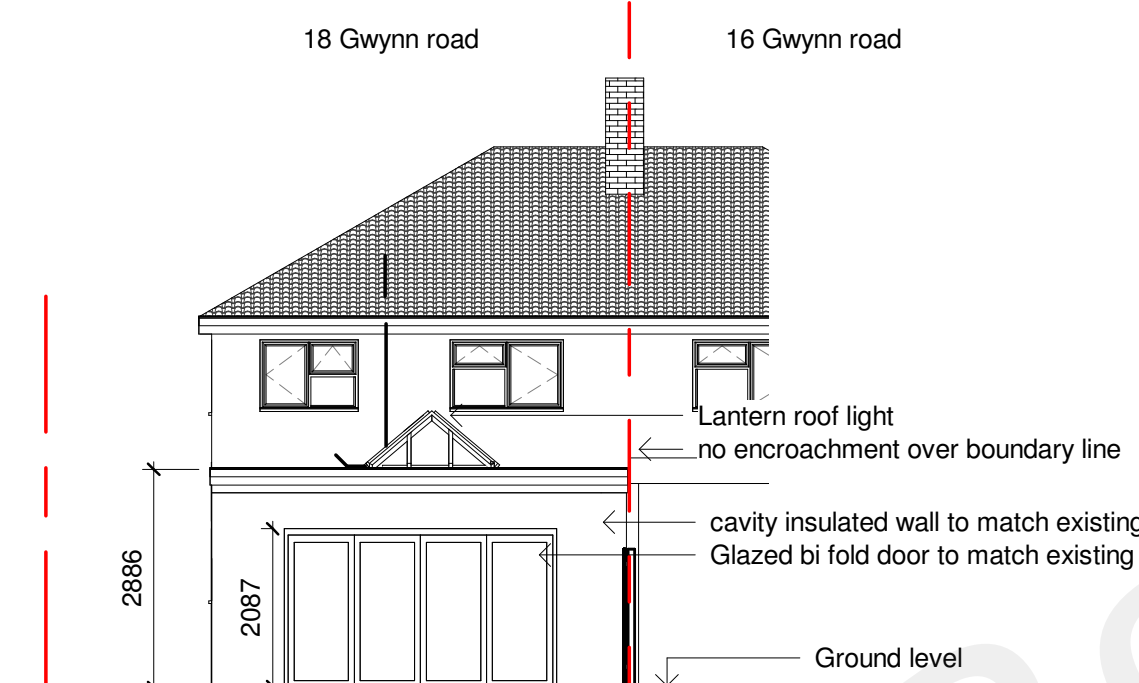


5 Proposed Rear Elevation
1 : 100



8 Ground floor
1 : 1




6 Proposed Flank Elevation
1 : 100

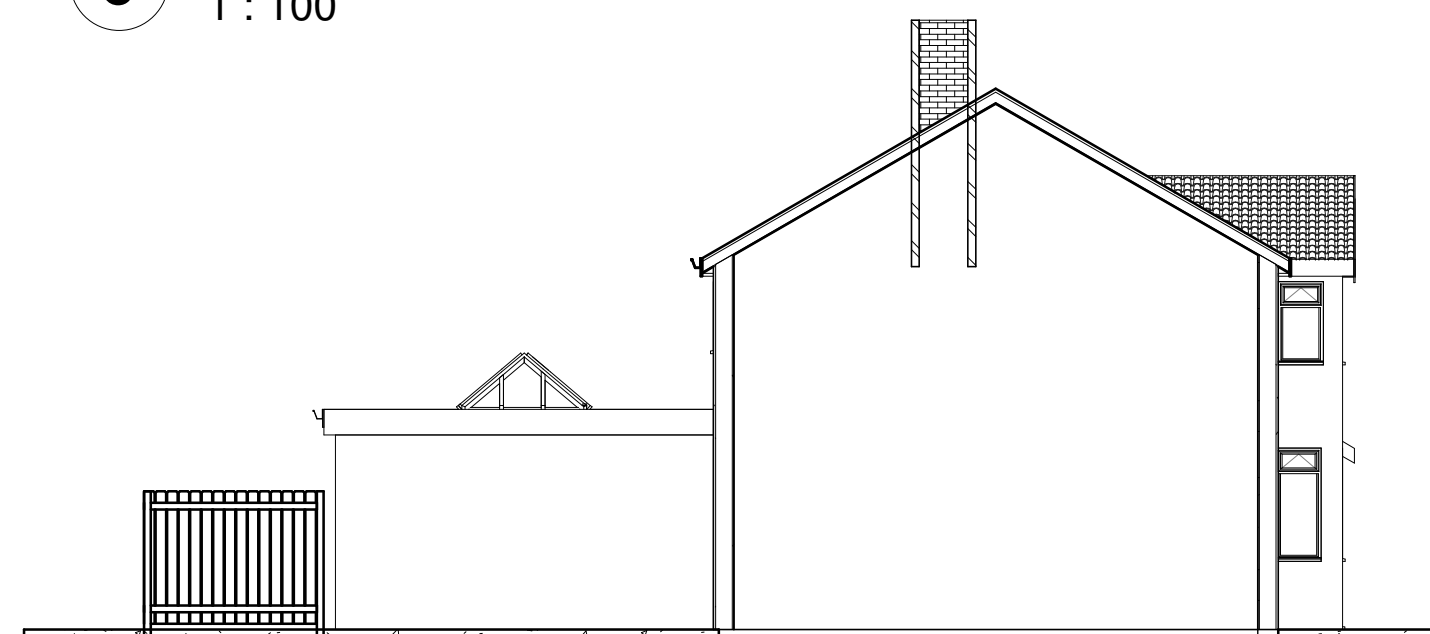

7 Proposed Party Wall Elevation
1 : 100

3 Roof plan
1 : 100

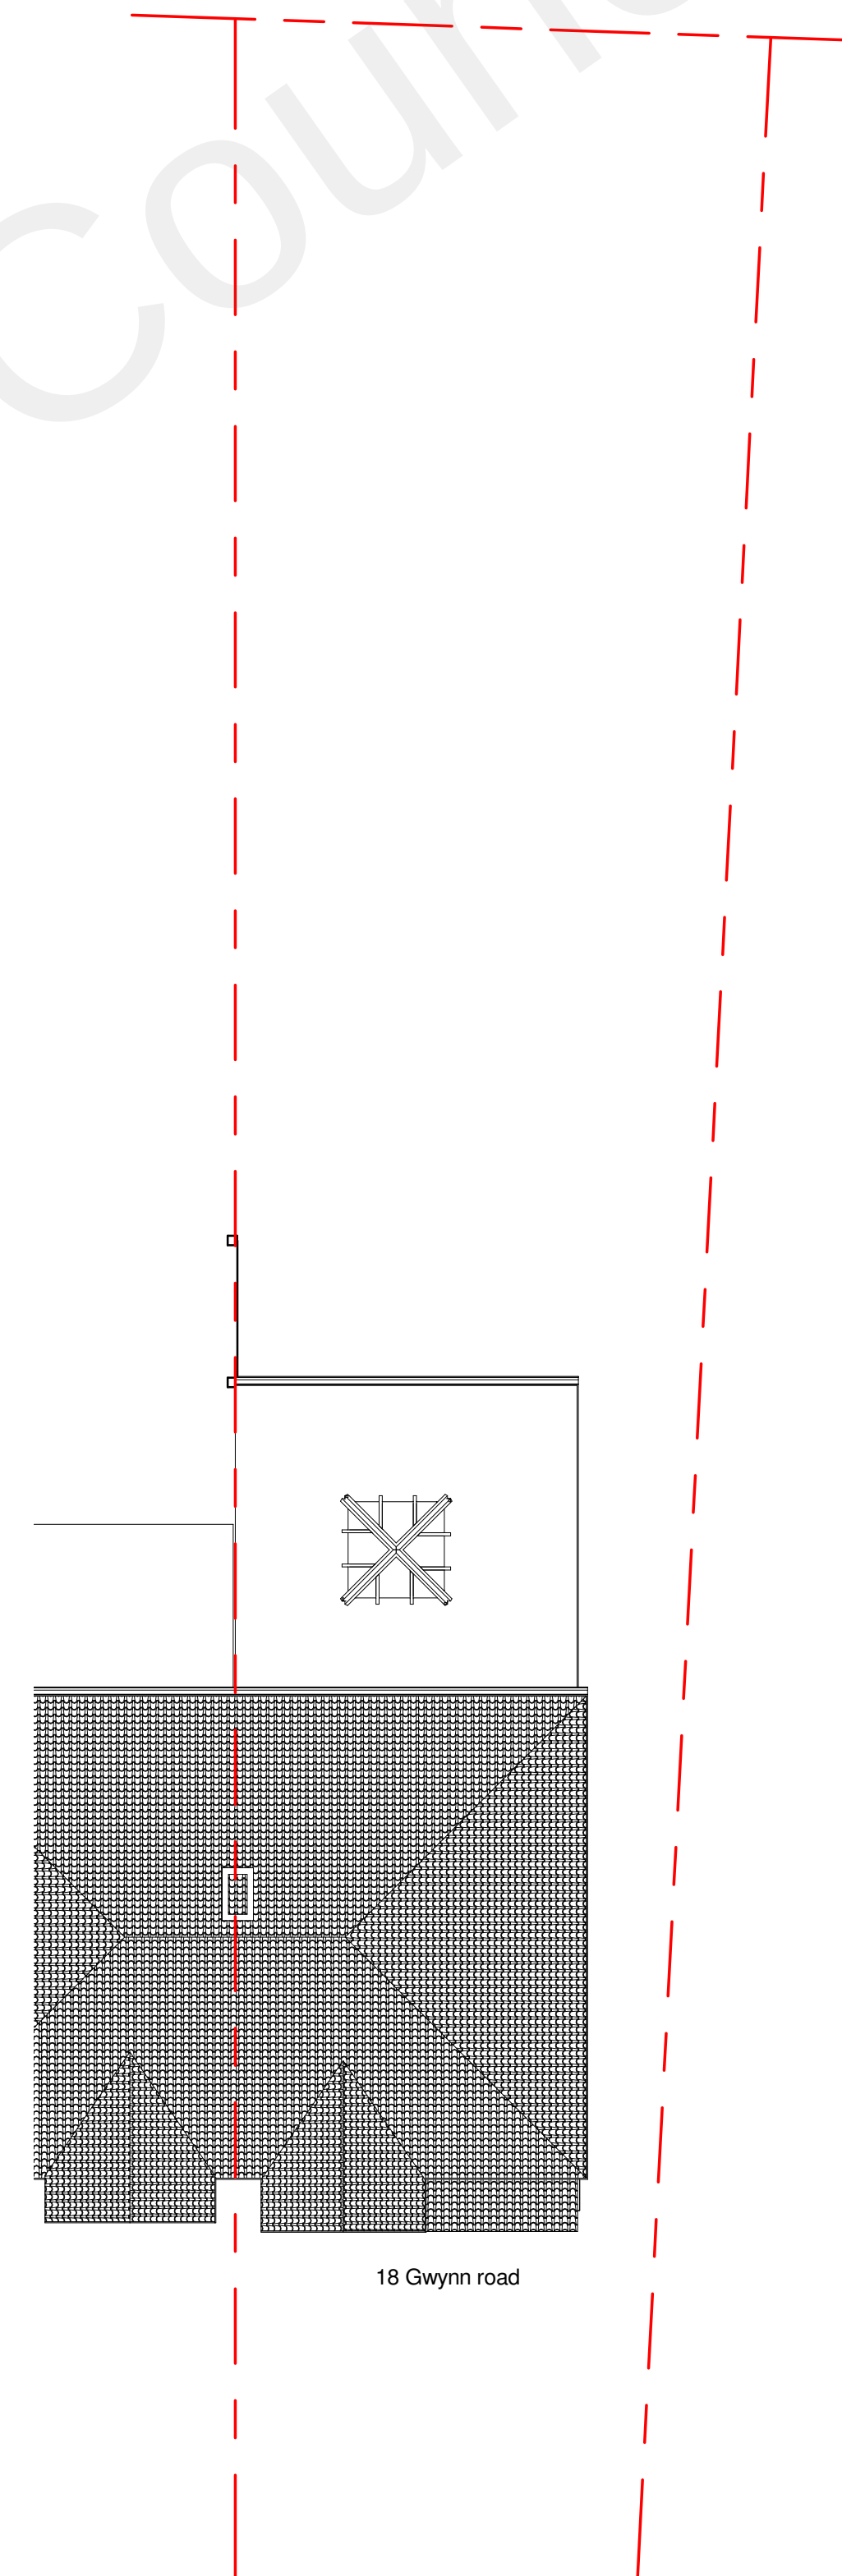

POLARDESIGN
Designing the Future

42 Prince John Road
Eltham London UK
SE9 6QA
tel 0208 859 2299
mob 0788 145 2203
email :iselter@yahoo.com

NOTES:

1. This drawing is to be read in conjunction with all relevant contract documentation from the design team, with any conflicting information to be brought to the attention of PolarDesign Architecture in writing before commencing on site.
2. The contractor is to check and verify all levels and dimensions before construction. Any discrepancies are to be brought to the attention of PolarDesign Architecture
3. All dimensions in mm, unless otherwise stated.
4. All sub base and concrete design and specification to engineer's details. All diagrams provided here are purely indicative.
5. Waterproofing of any element to be specified by others.
6. All proprietary products shall be installed in accordance with manufacturers written instructions.

Demolition of existing rear conservatory and garage
Erection of single storey extension 5.0m deep with
roof height not exceed 3.0m
18 Gwynn Road Northfleet Kent DA11 8AR

TITLE
Proposed Plans and Elevations

CLIENT

DRAWN BY Ivar Selter	CHECKED BY PD	DATE 12/05/2022
SCALE (@ A1) As indicated	PROJECT NUMBER 18GWYNN/22/EXT	
DRAWING NUMBER 201		REV