
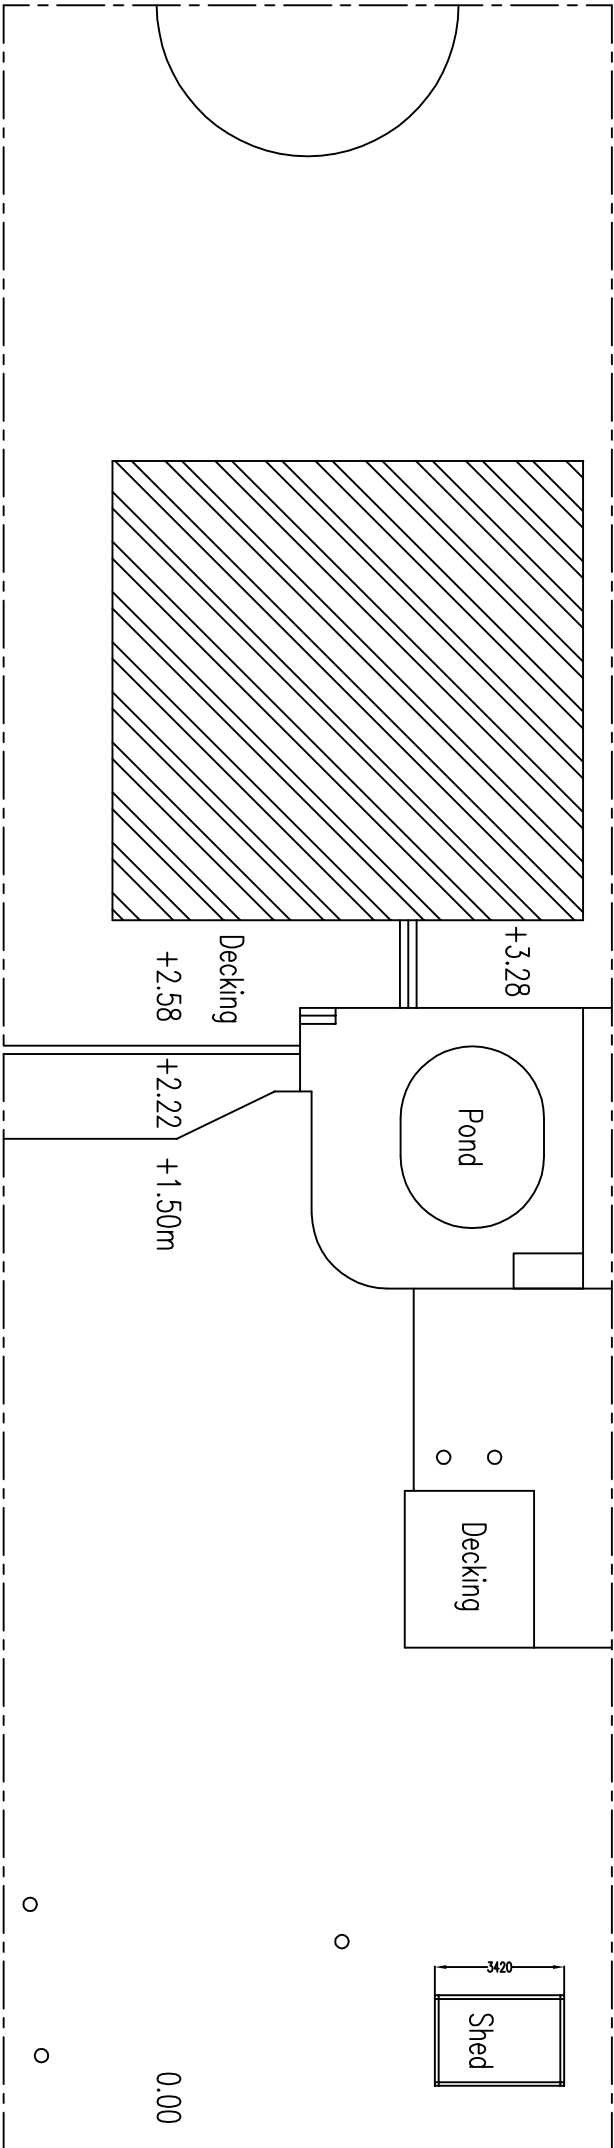


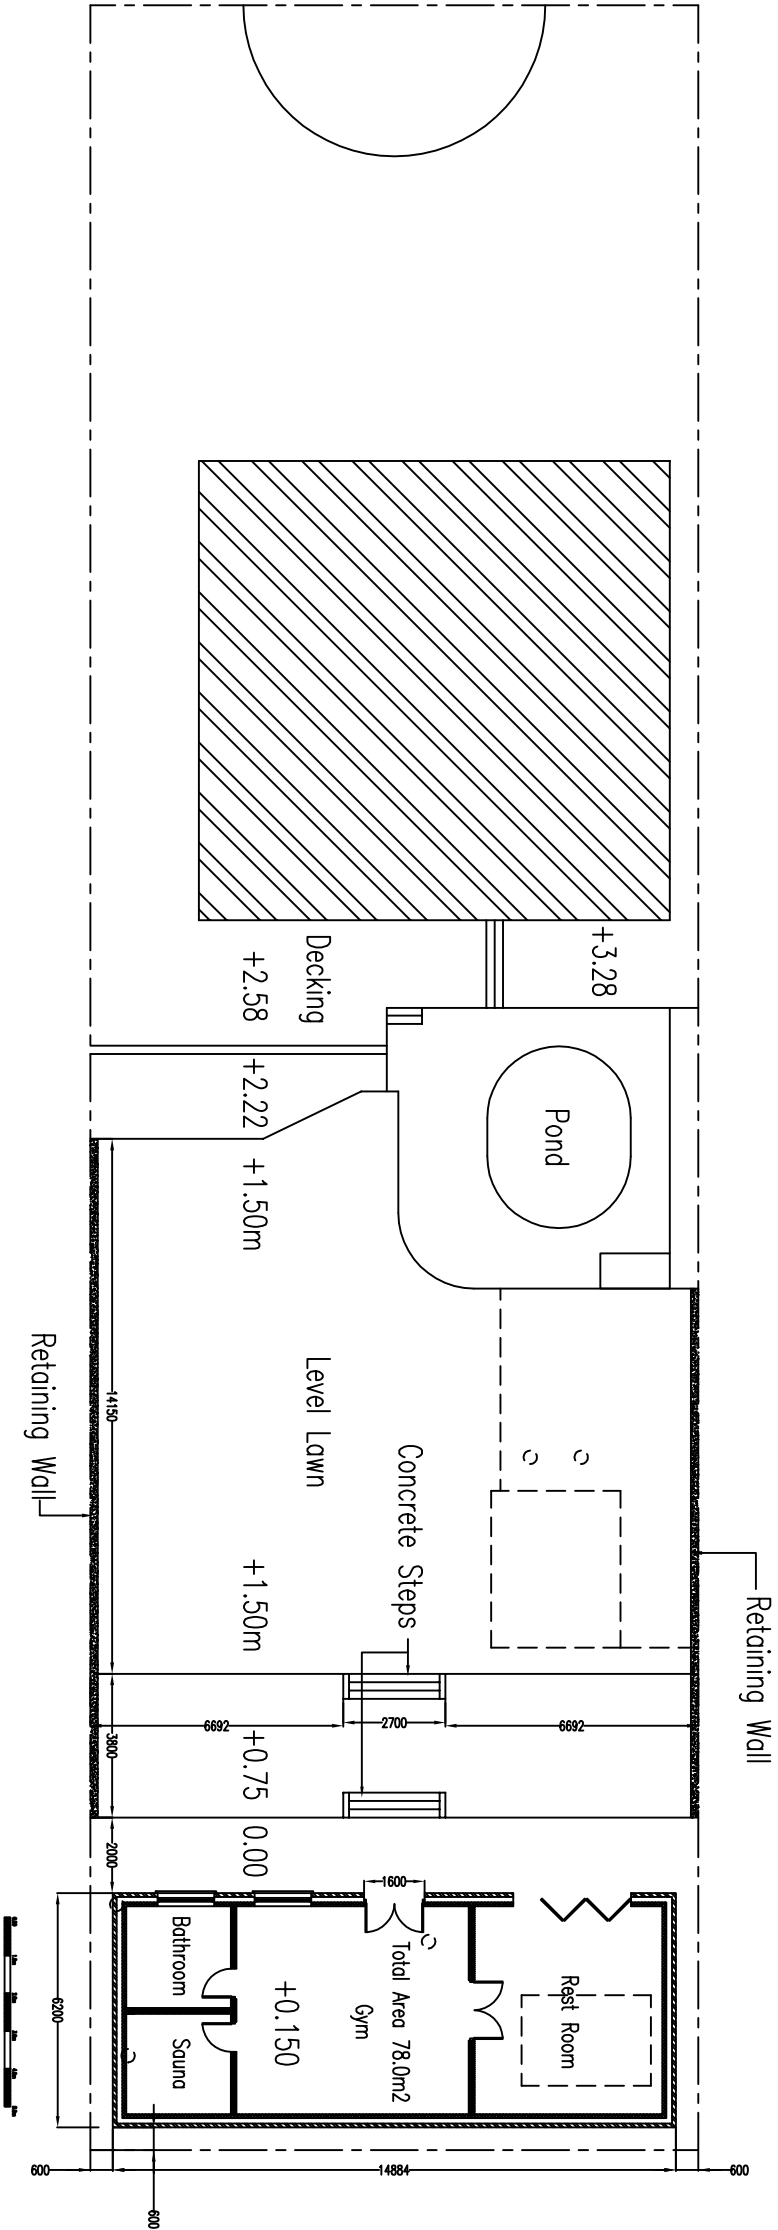

Client		Drawing Title		Revision	
Mr H Dhanda 305 Wrotham Road Gravesend Kent DA13 9JH		Existing and Proposed Site Plans		2167-001	
This drawing is copyright and may not be reproduced or made use of unless expressly agreed by the Design Team. All dimensions must be checked on site.		Drawing No.		Date	
		2167-001		JULY 2023	
		Computer File No.		Project No.	
		Drawn By Raj Bhutti		Checked By	
		Coordinated By		Approved By	