


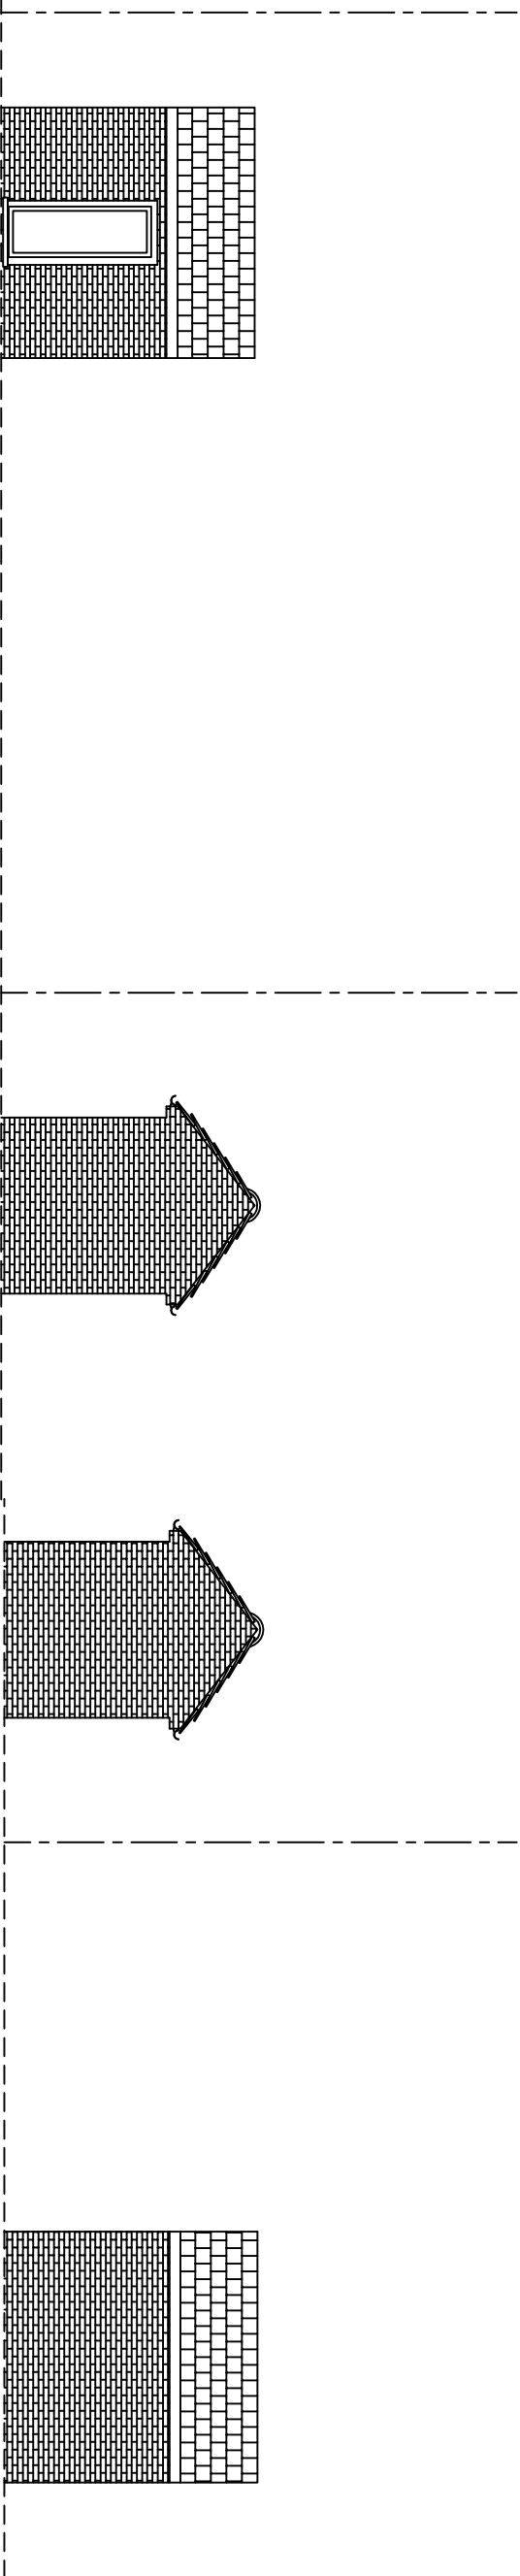


Existing Front Elevation

Proposed Side Elevation

Proposed Side Elevation

Existing Rear Elevation

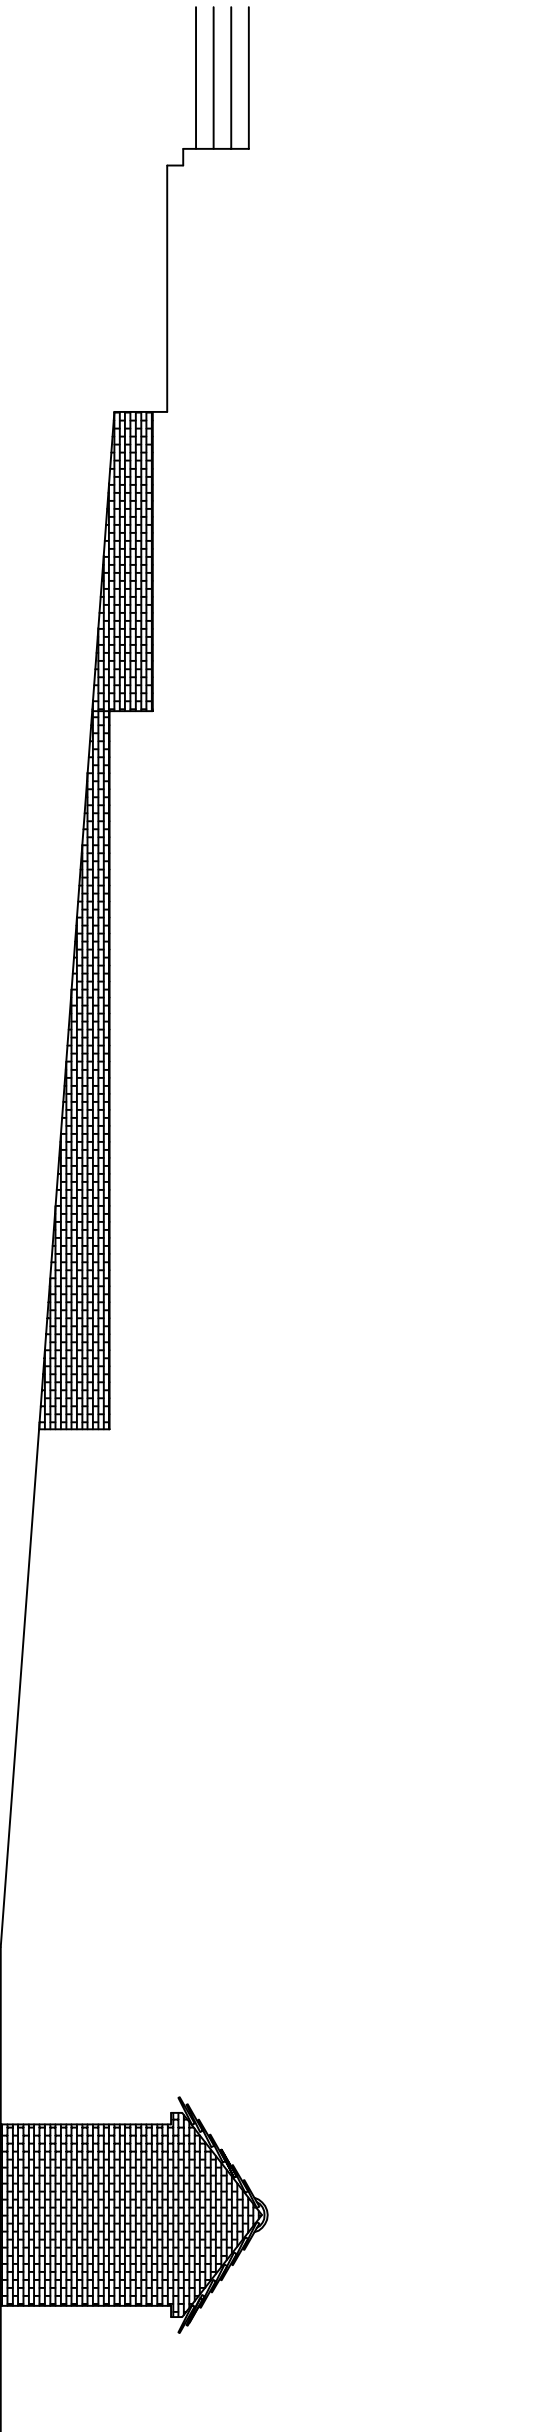

Section through Garden



		Client		Drawing Title		This drawing is copyright and may not be reproduced or made use of unless expressly agreed by the Design Team. All dimensions must be checked on site.			
		Mr H Dhanda 305 Wrotham Road Gravesend Kent DA13 9JH		Existing Elevations of Rear Garden					
Drawing No.		Revision							
2167-002		00							
Scale 1:100@A3		Date JULY 2023							
Computer File No.		Project No.							
Drawn By Raj Bhatti		Checked By							
Coordinated By		Approved By							