
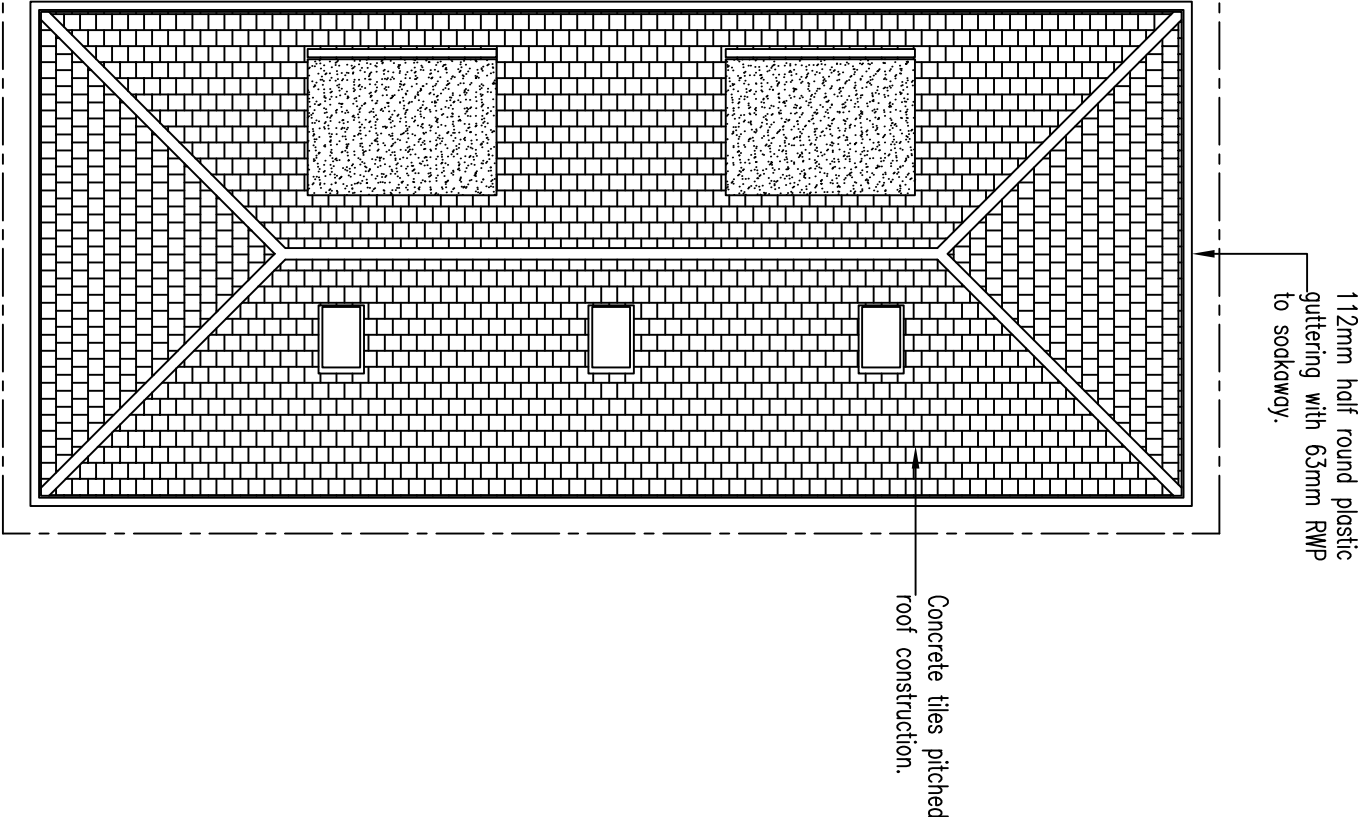


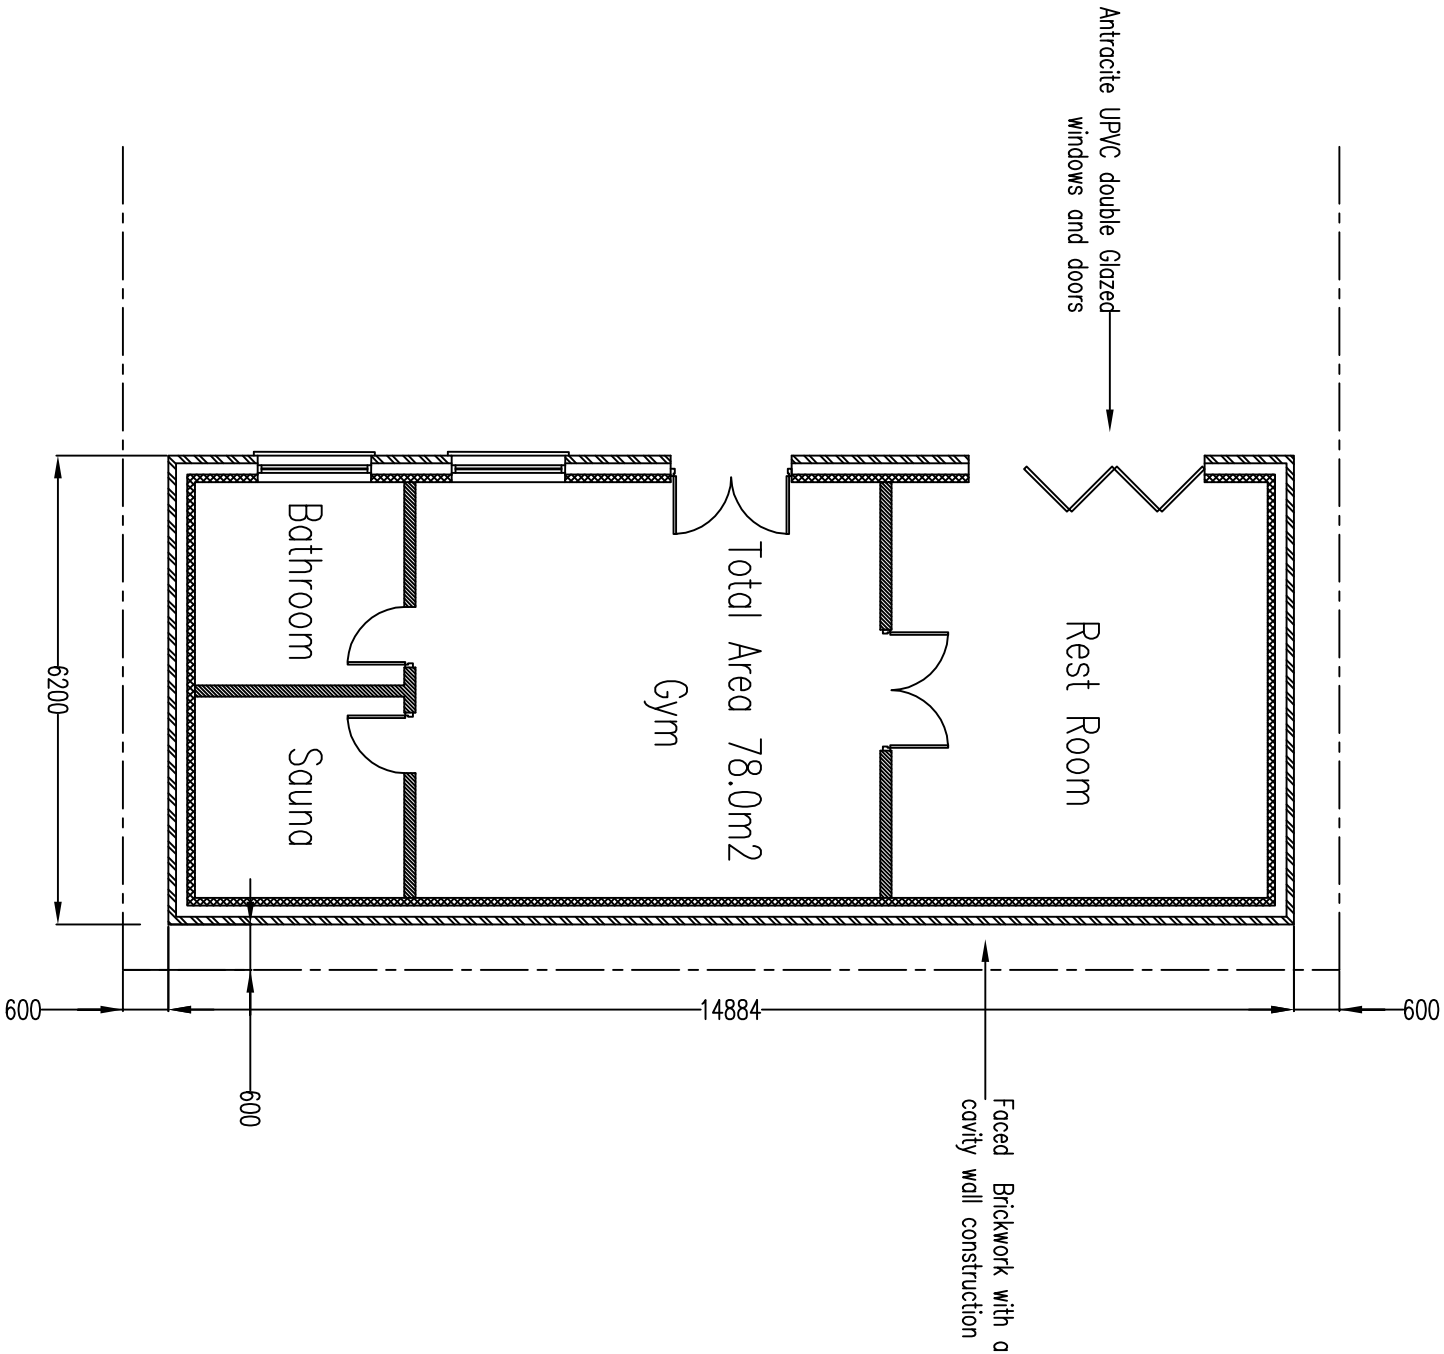

Proposed Floor Plan

Proposed Roof Plan

		Client		Drawing Title		This drawing is copyright and may not be reproduced or made use of unless expressly agreed by the Design Team. All dimensions must be checked on site.	
		Mr H Dhanda 305 Wrotham Road Gravesend Kent DA13 9JH		Proposed Rear Games Room Floor and Roof Plan			
Drawing No.		Revision					
2167-005		00					
Scale 1:100@A3		Date JULY 2023					
Computer File No.		Project No.					
Drawn By Raj Bhatti		Checked By					
Coordinated By		Approved By					