




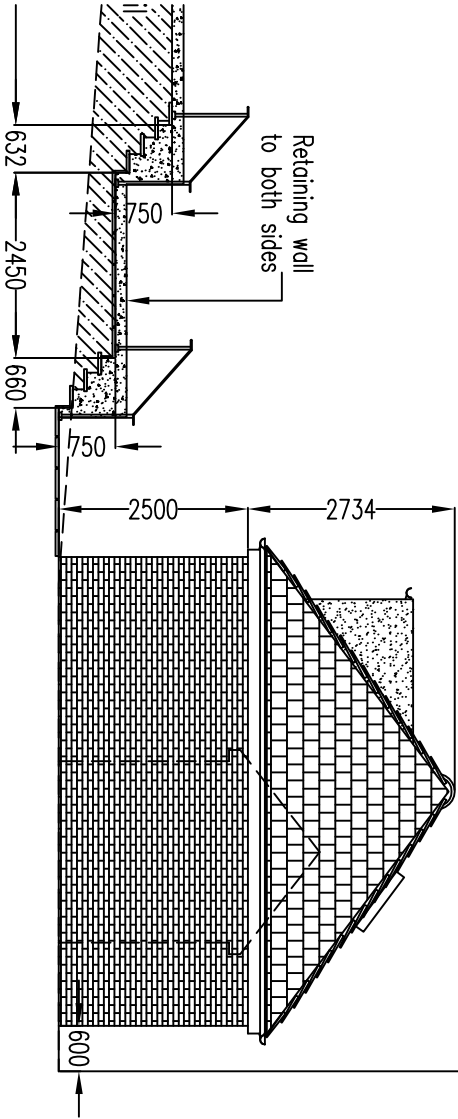


Proposed Side Elevation

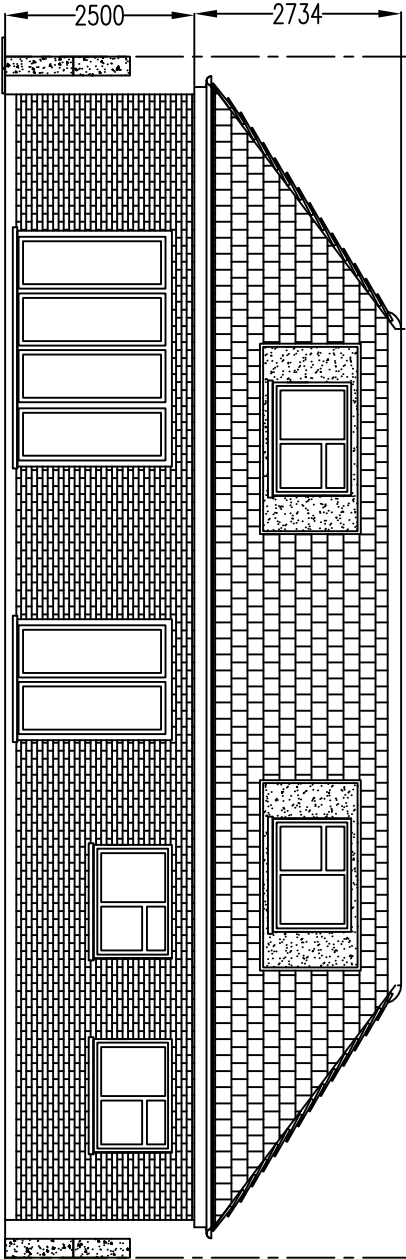

Proposed Front Elevation

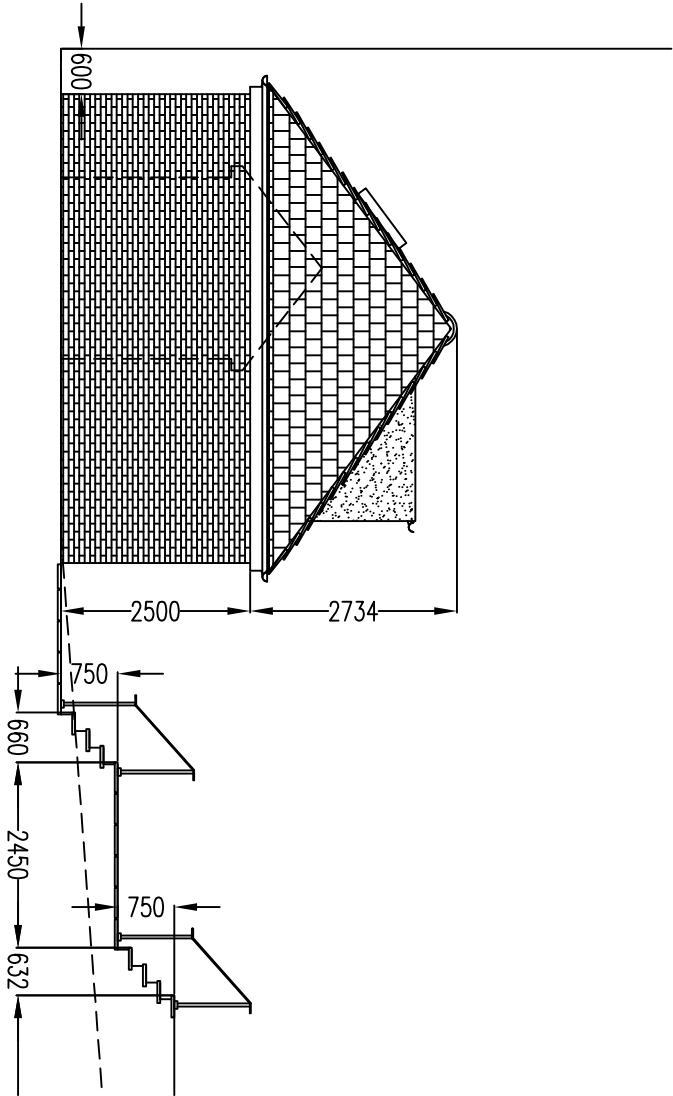

Proposed Side Elevation

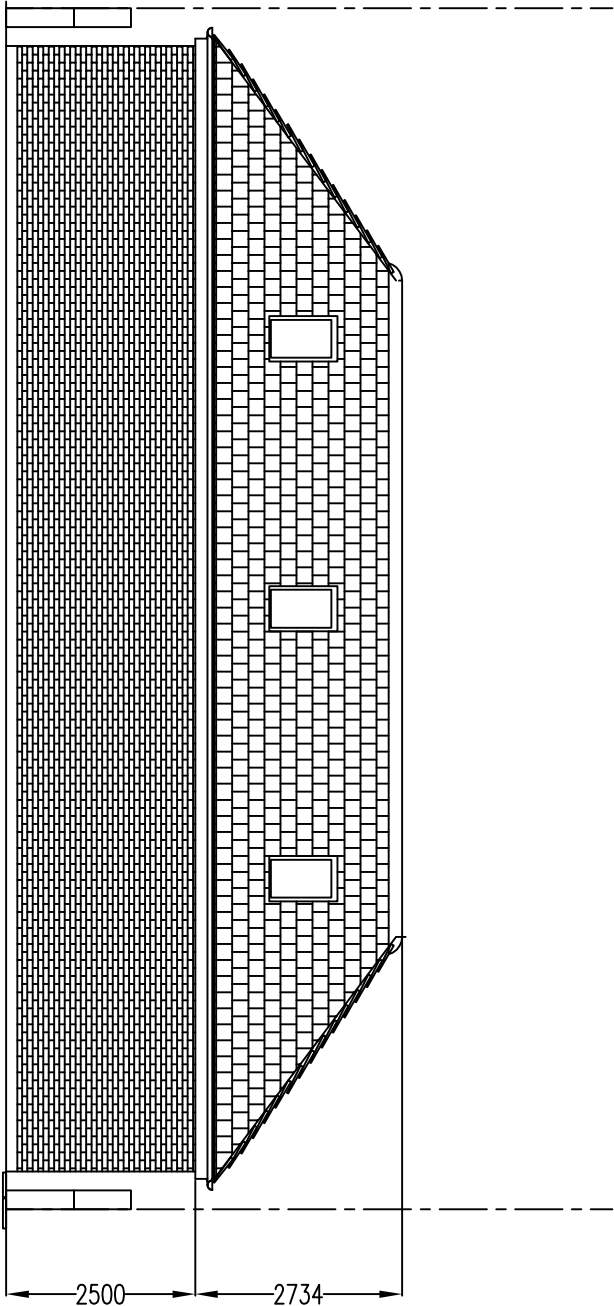

Proposed Rear Elevation



	Client	Mr H Dhanda 305 Wrotham Road Gravesend Kent DA13 9JH	Drawing Title	Proposed Elevation of Rear Games room	This drawing is copyright and may not be reproduced or made use of unless expressly agreed by the Design Team. All dimensions must be checked on site.					Drawing No.	Revision
										2167-006	00
										Scale 1:100@A3	Date JULY 2023
										Computer File No.	Project No.
										Drawn By Raj Bhatti	Checked By
Coordinated By	Approved By										