



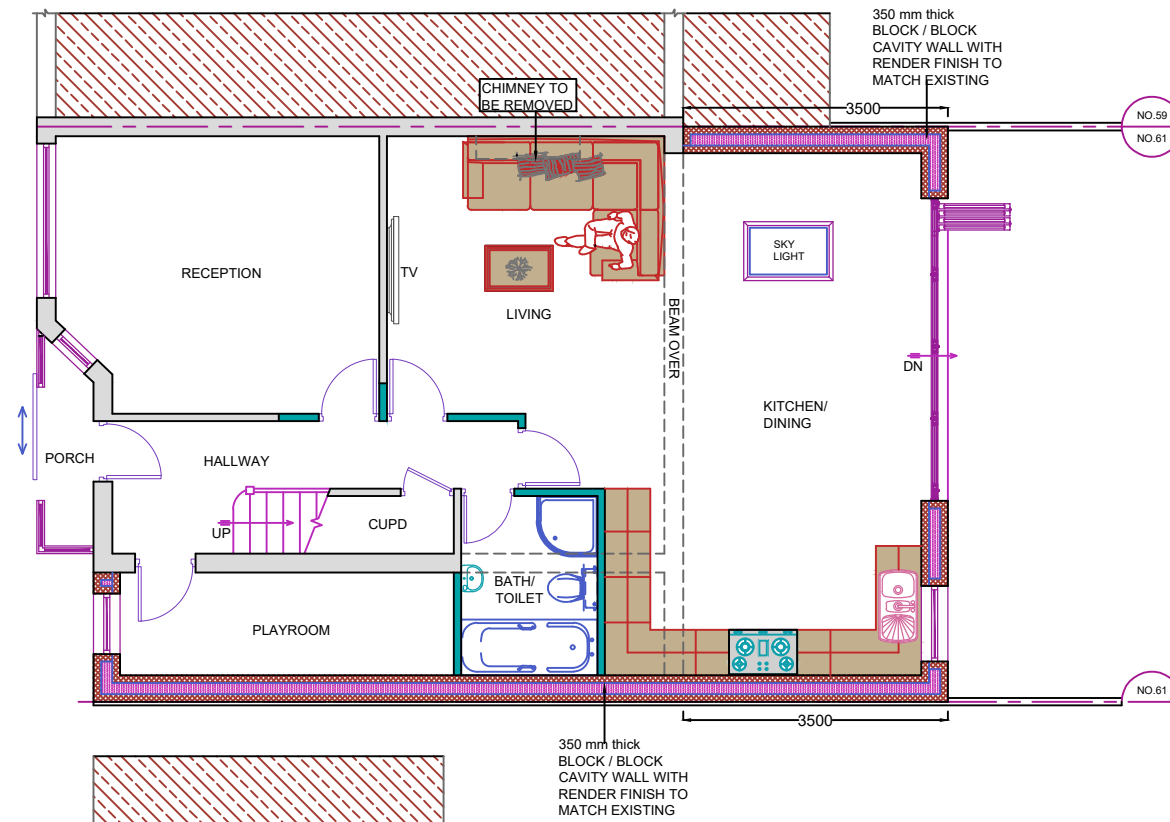

PROPOSED GROUND FLOOR PLAN

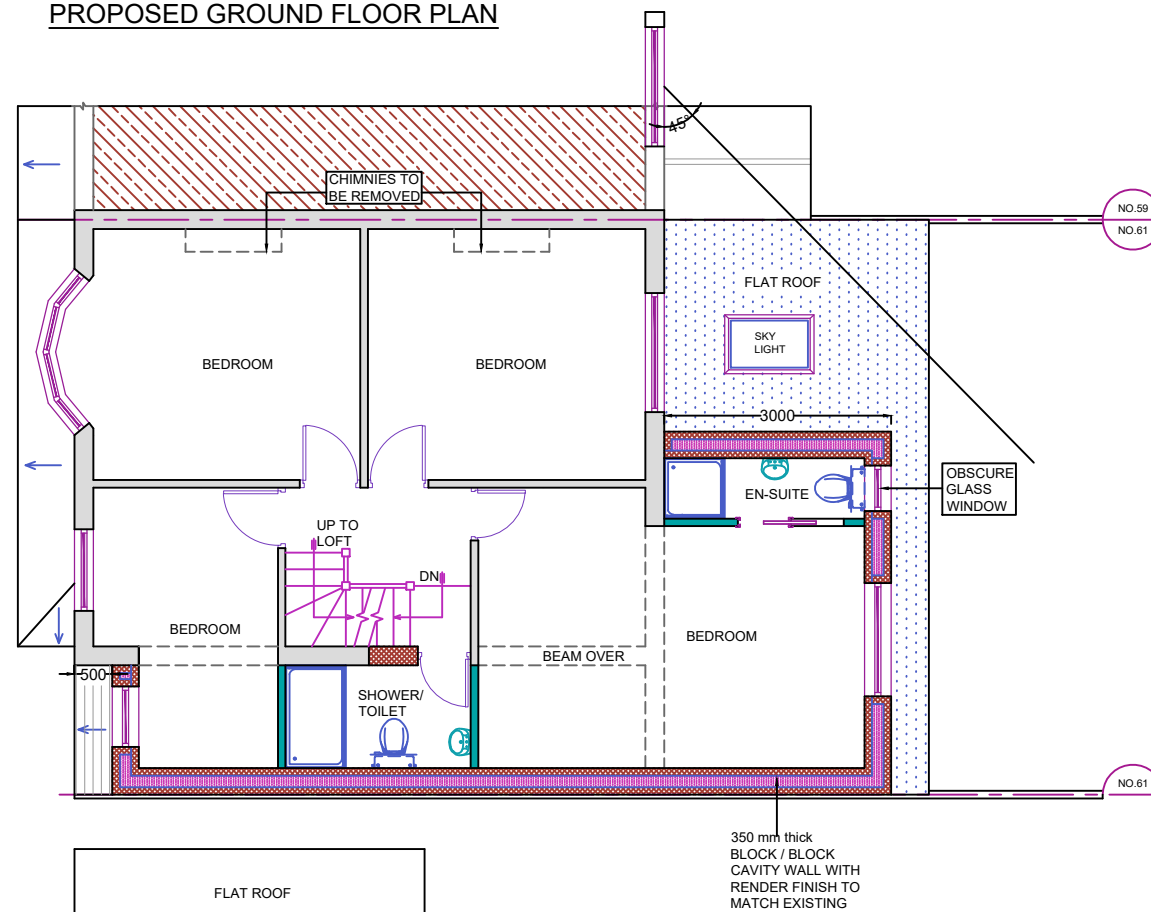

PROPOSED FIRST FLOOR PLAN



REFERENCE DRAWINGS		GENERAL NOTES				No		DATE		REVISION		BY		CHK		CONSULTANT		DRAWN		CLIENT/PROJECT		DRAWING No.		
		This drawing is for planning use only do not use this drawing for any purpose other than that for which it was issued.																AM		61 MILROY AVENUE		D02		
		Structural Design and Building Control Approval is required before construction commences.														CIVIL ENGINEERS STRUCTURAL ENGINEERS ARCHITECTURAL DESIGNERS		CHECKED						
		This drawing is subject to copyright do not reproduce this drawing without prior permission.															Contact: 07947249323		A.R		TITLE		SCALE: 1:100 @A3	
																			PROJECT NO.		PROPOSED FLOOR PLANS		DATE: 24-08-2023	