




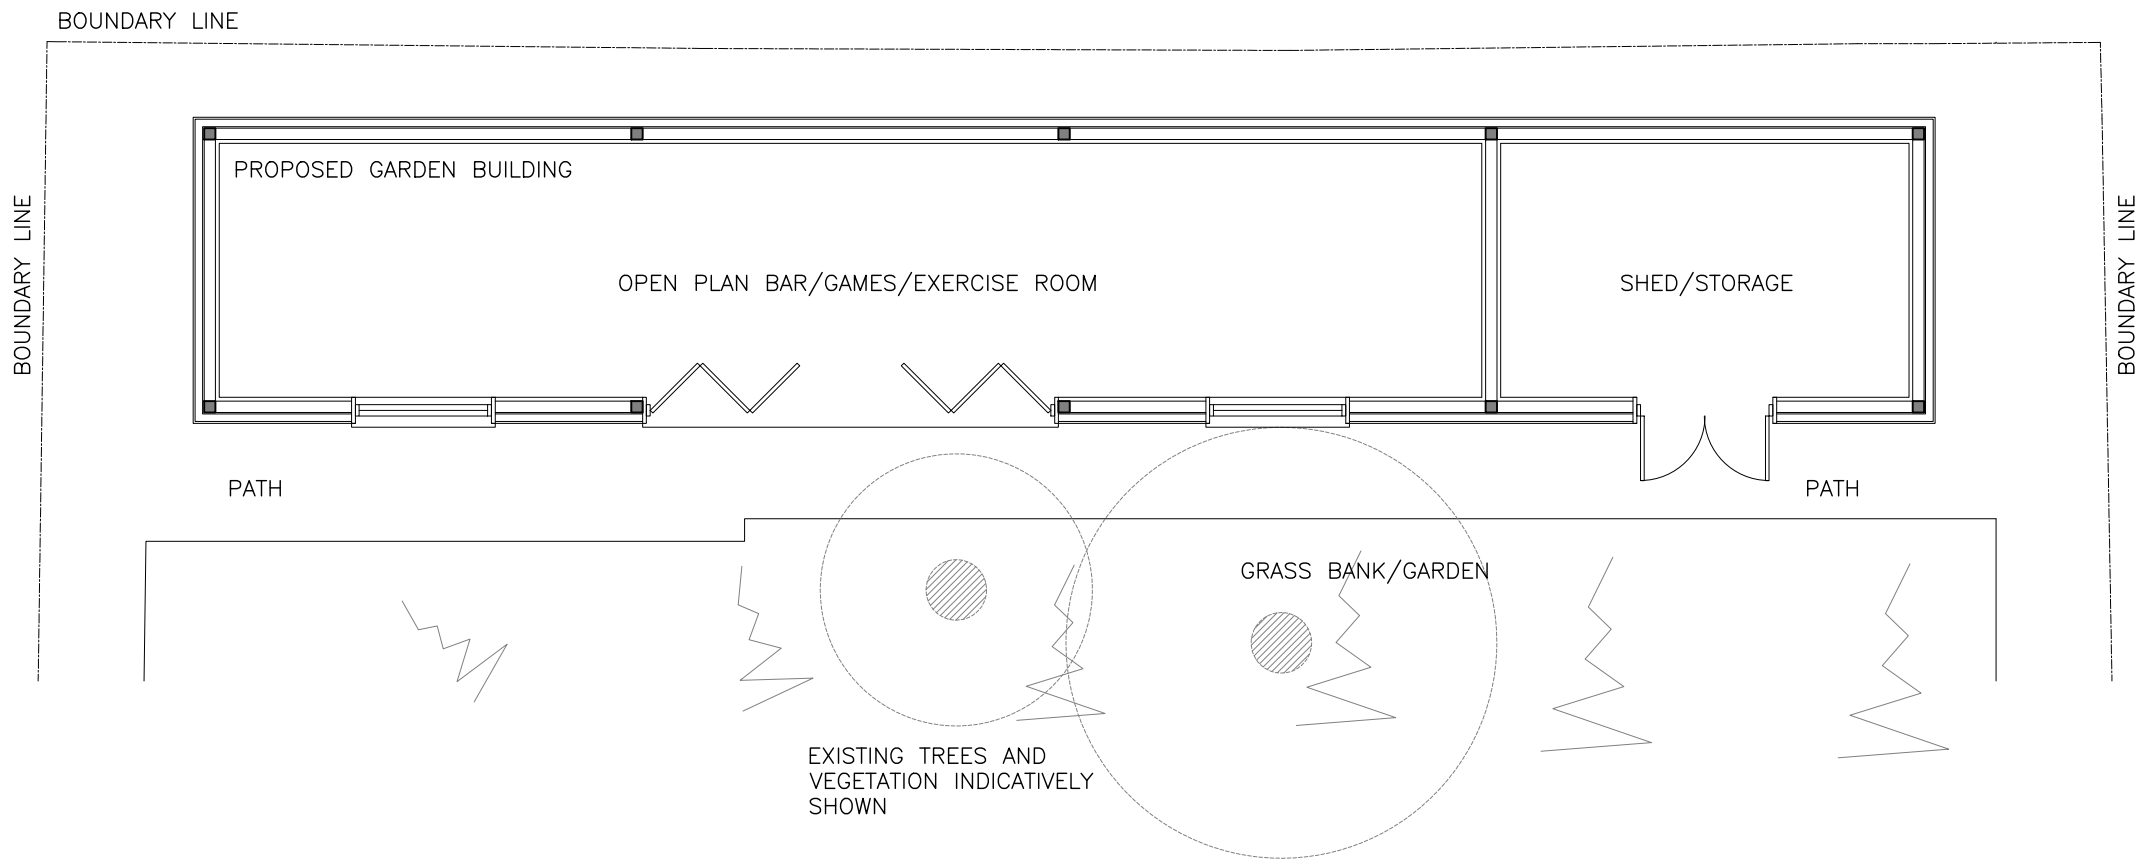

01 PROPOSED GROUND FLOOR PLAN
1:100 @ A1

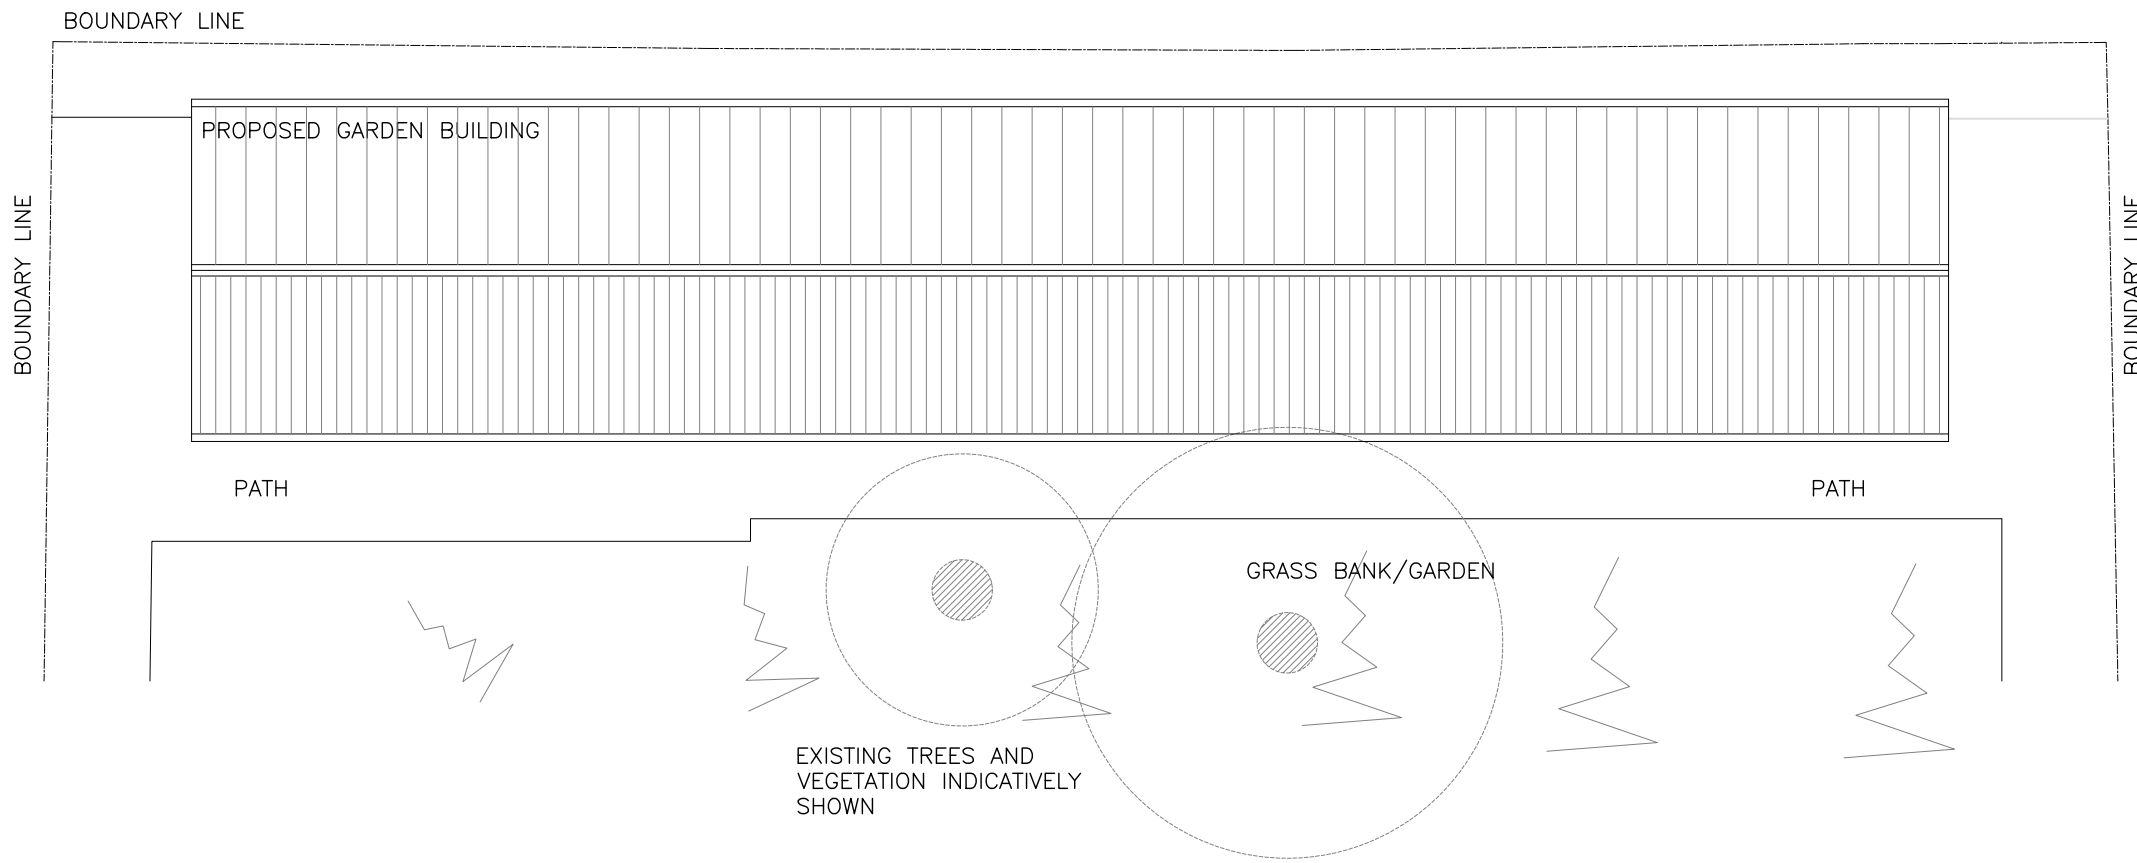


02 PROPOSED ROOF PLAN
1:100 @ A1

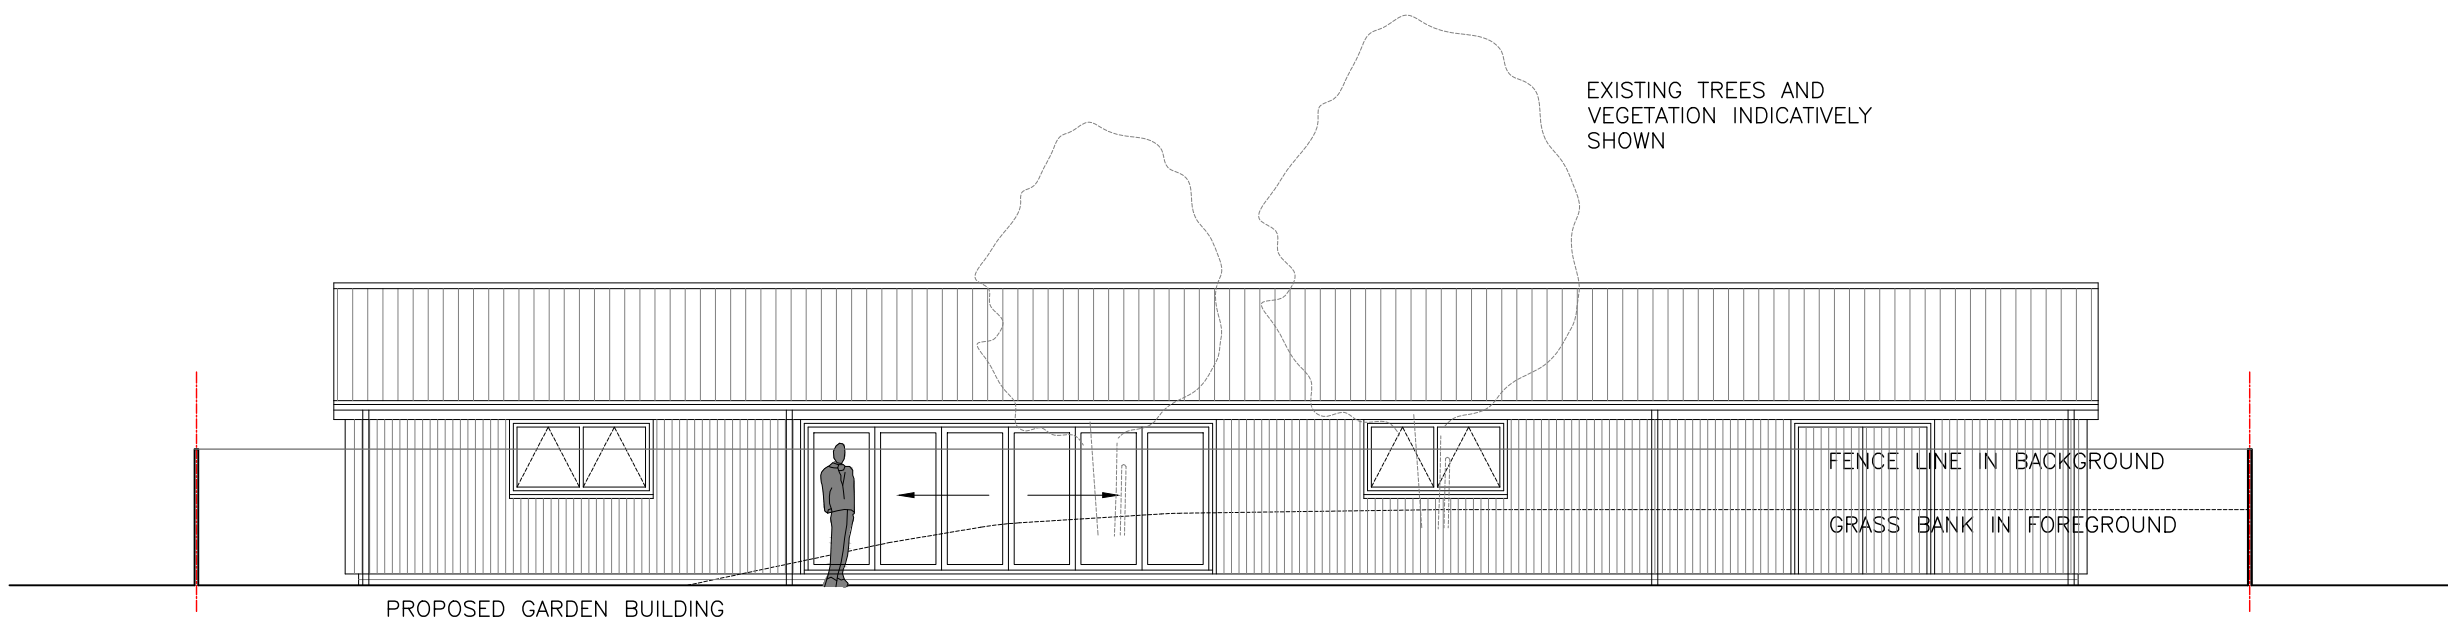


03 PROPOSED SOUTH EAST ELEVATION
1:100 @ A1

PROPOSED MATERIALS OF GARDEN BUILDING


VERTICAL STAINED TIMBER CLADDING.
COLOUR COATED METAL WINDOWS/DOORS TO MATCH MAIN DWELLING.
TILED ROOF TO MATCH MAIN DWELLING.

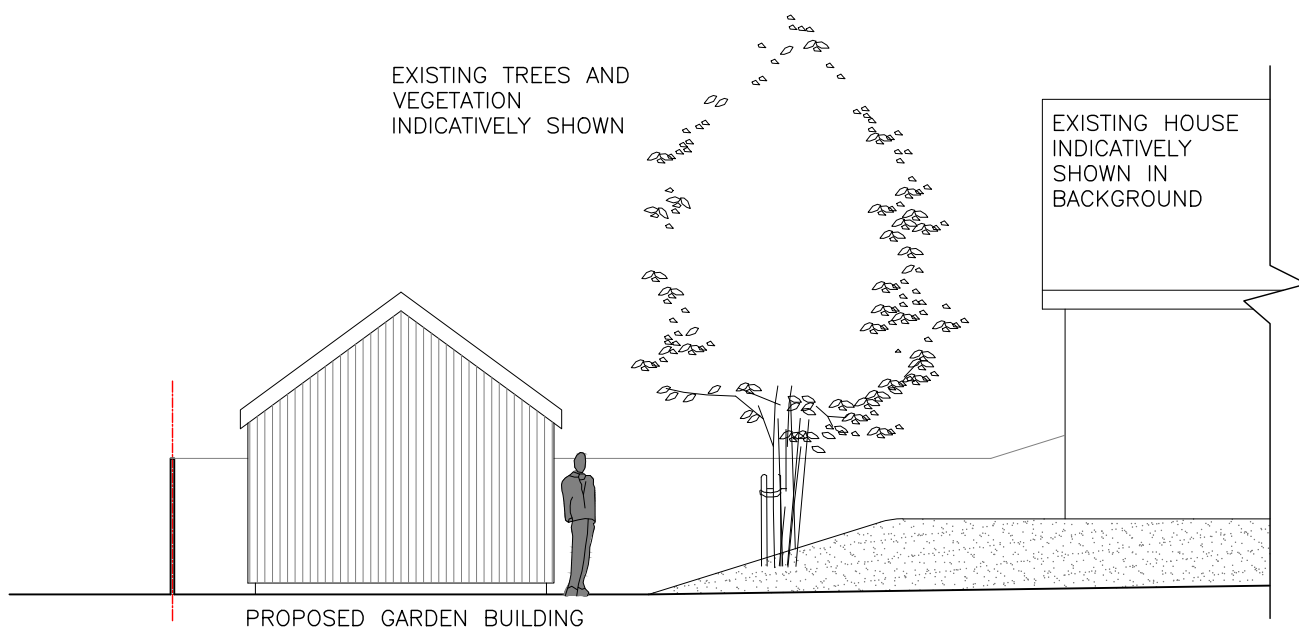

04 PROPOSED SOUTH WEST ELEVATION
1:100 @ A1

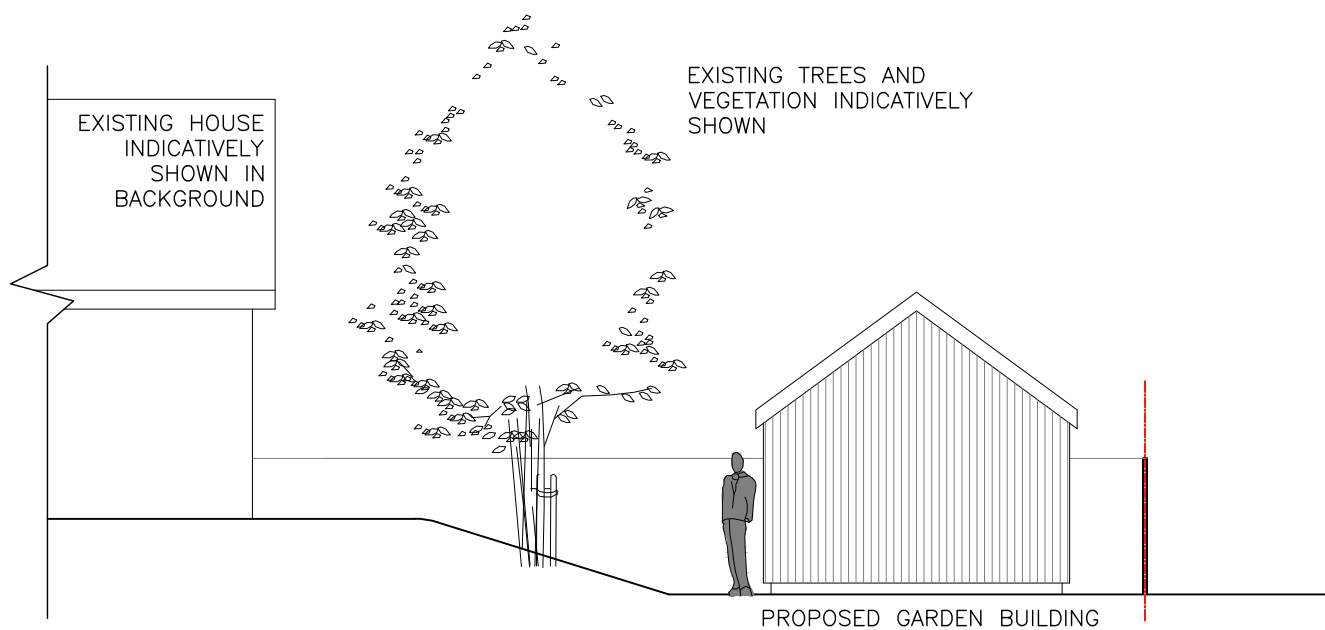

05 PROPOSED NORTH EAST ELEVATION
1:100 @ A1

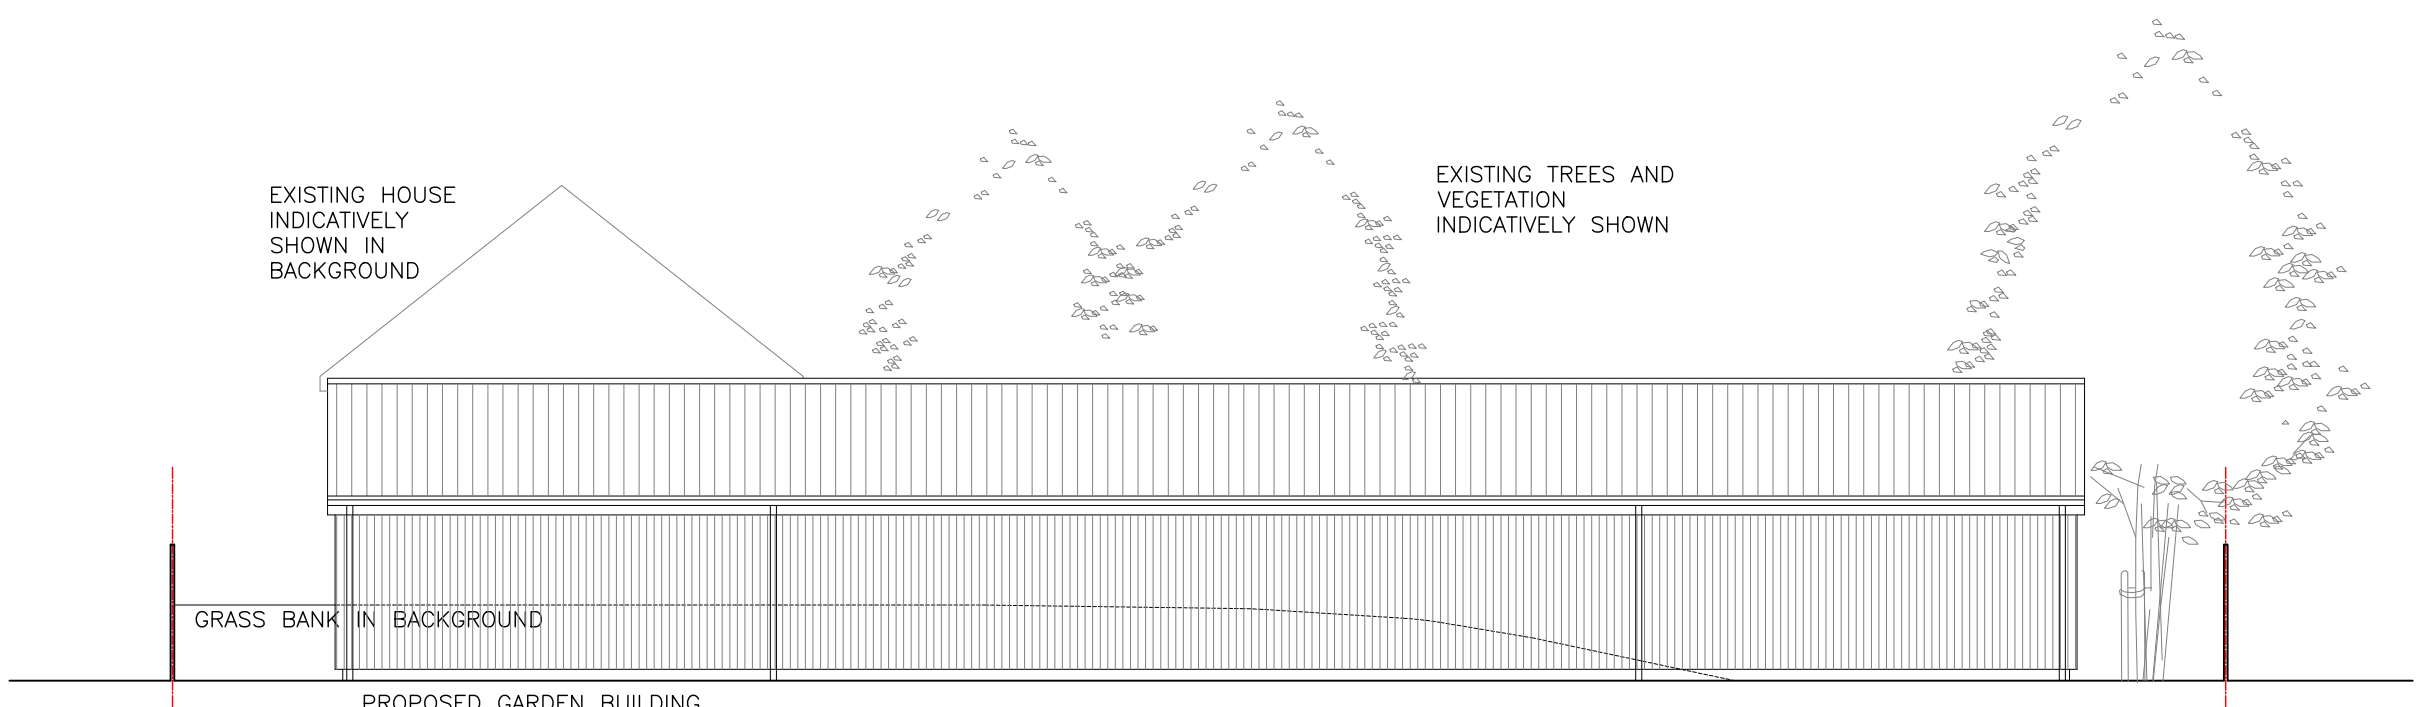

06 PROPOSED NORTH WEST ELEVATION
1:100 @ A1

Revisions		
No.	Date	Description
Drawing Status		
FULL HOUSEHOLDER PLANNING APPLICATION		
Client/Project		
Mr T Durey		
Cobb Tree Court		
Meopham		
Kent DA13.0AU		
Drawing Title		
PROPOSED PLANS AND ELEVATIONS		
Drawing No.		
A103/P		
Scale		1:100@A1
Revision		-
Project No.		CTC-PA
Date		25/07/2024