




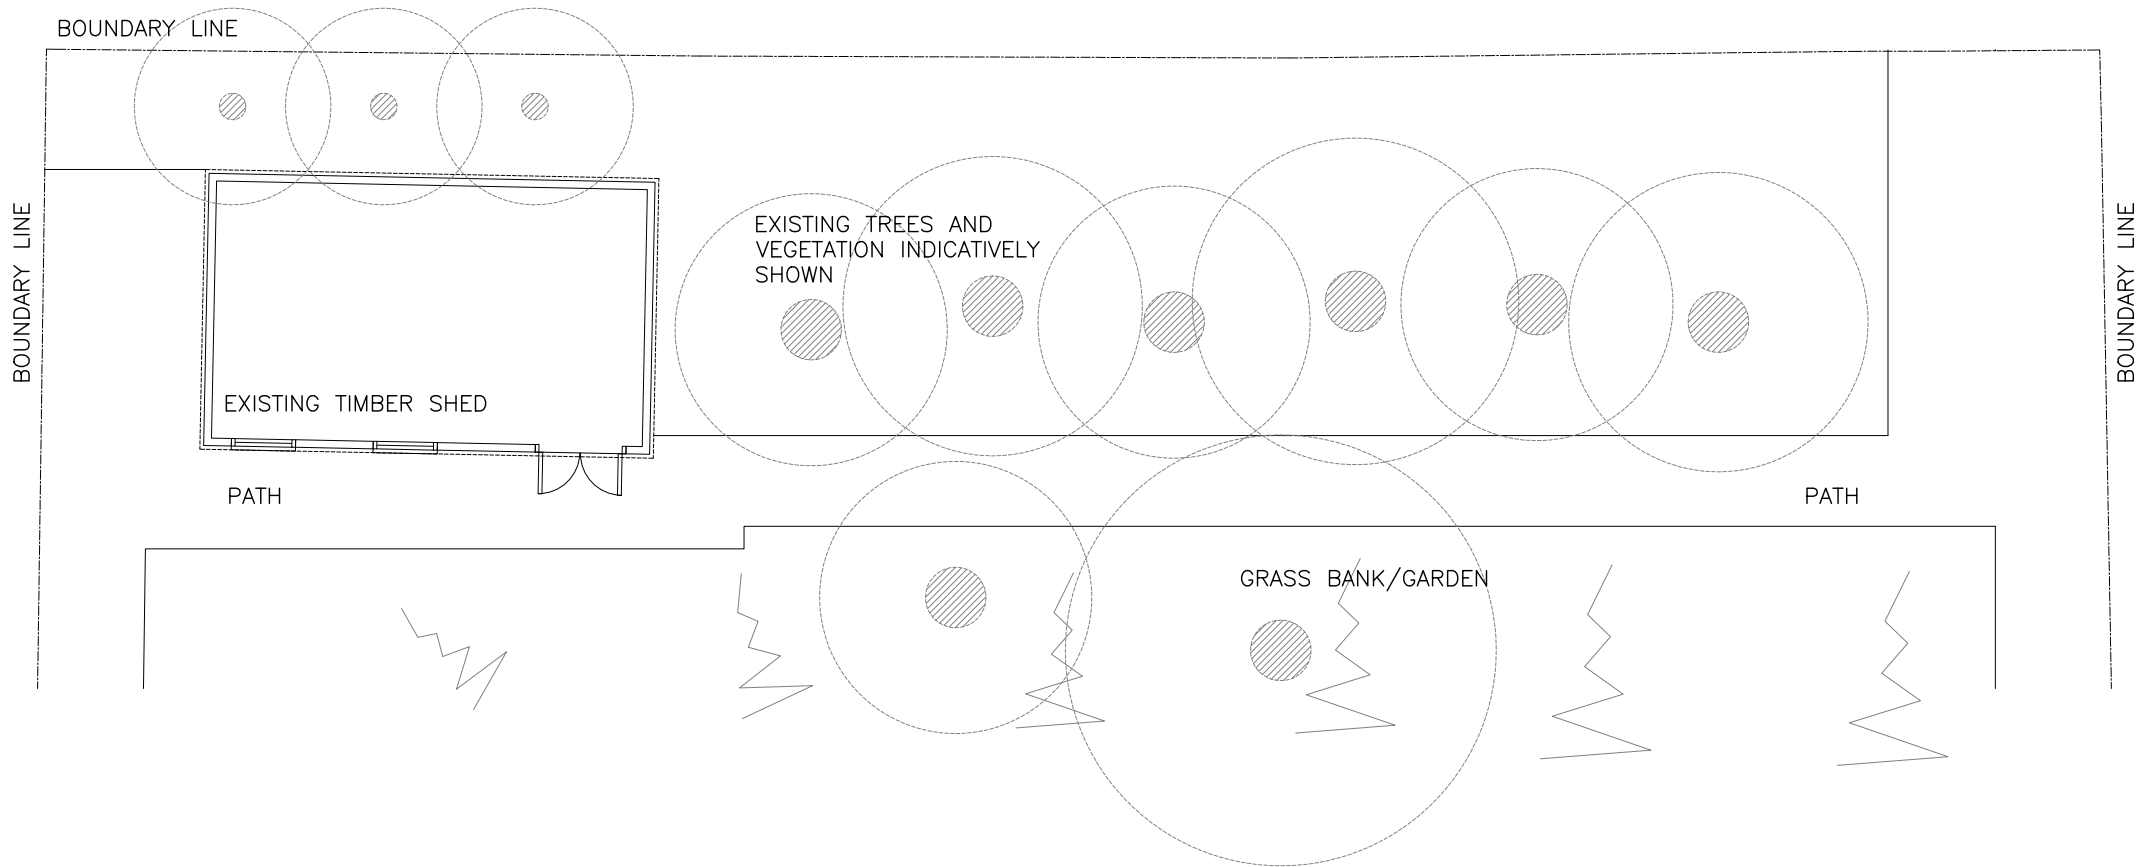

01 EXISTING GROUND FLOOR PLAN
1:100 @ A1

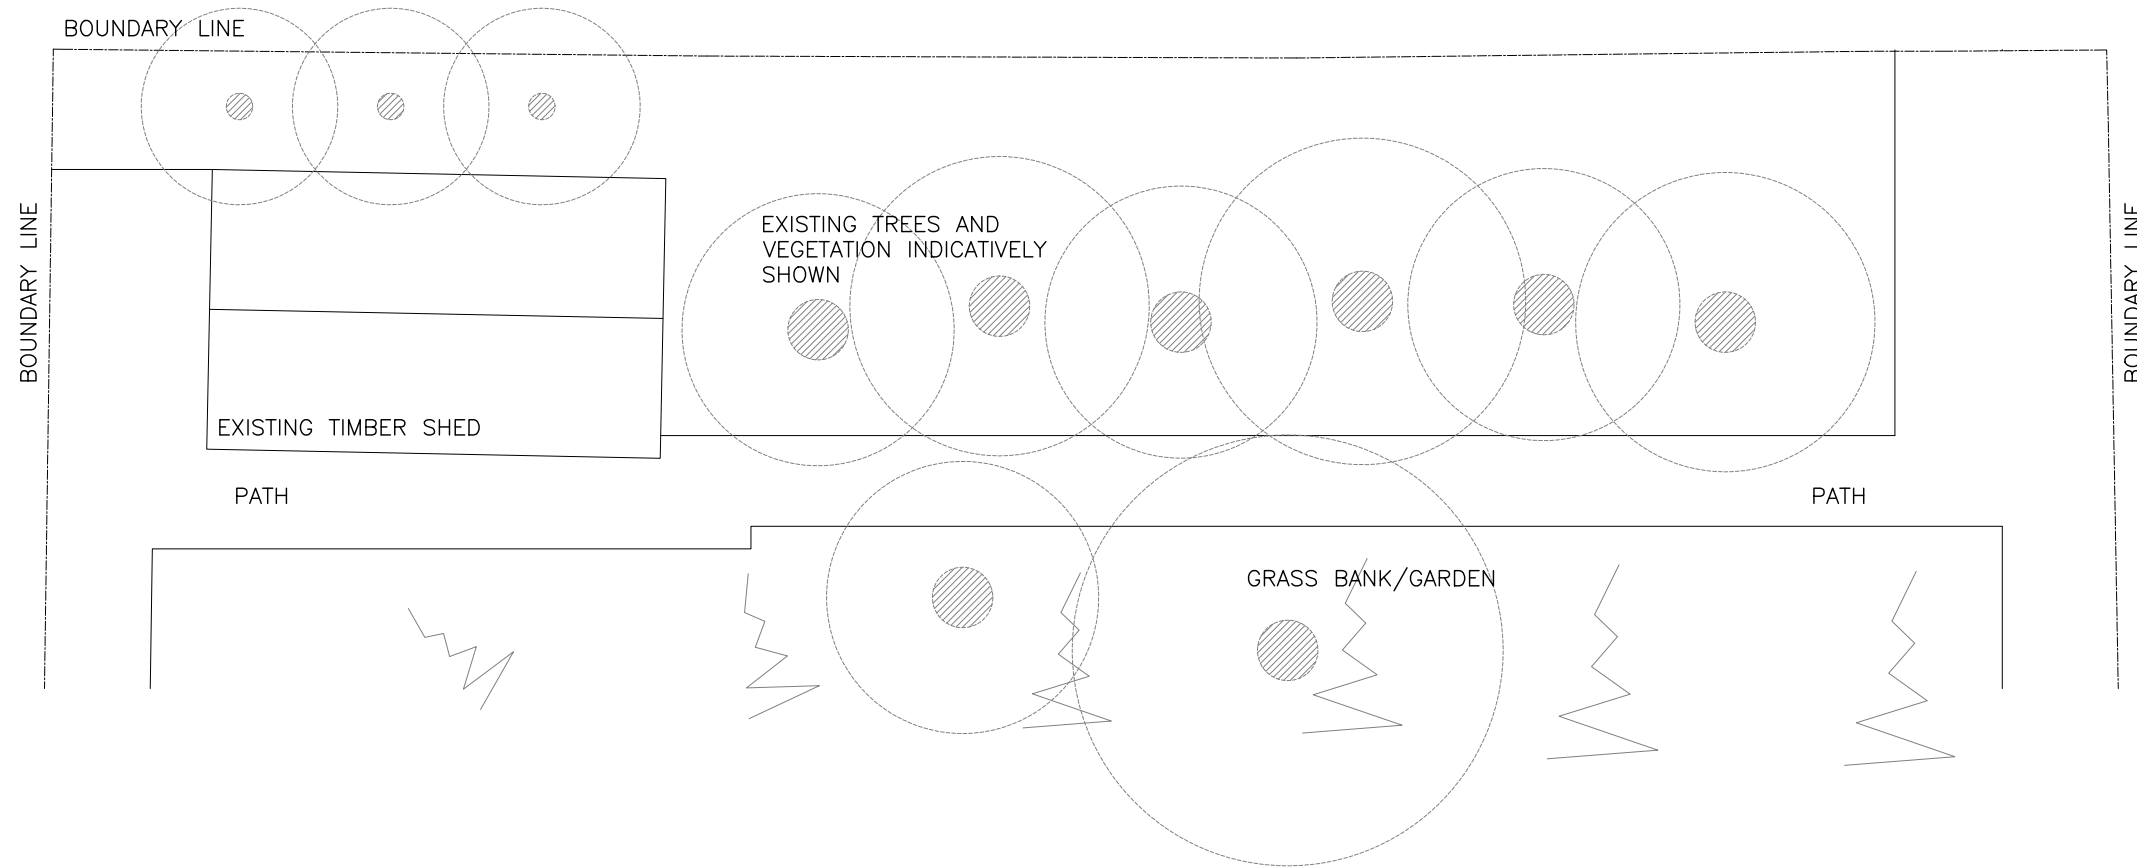


02 EXISTING ROOF PLAN
1:100 @ A1

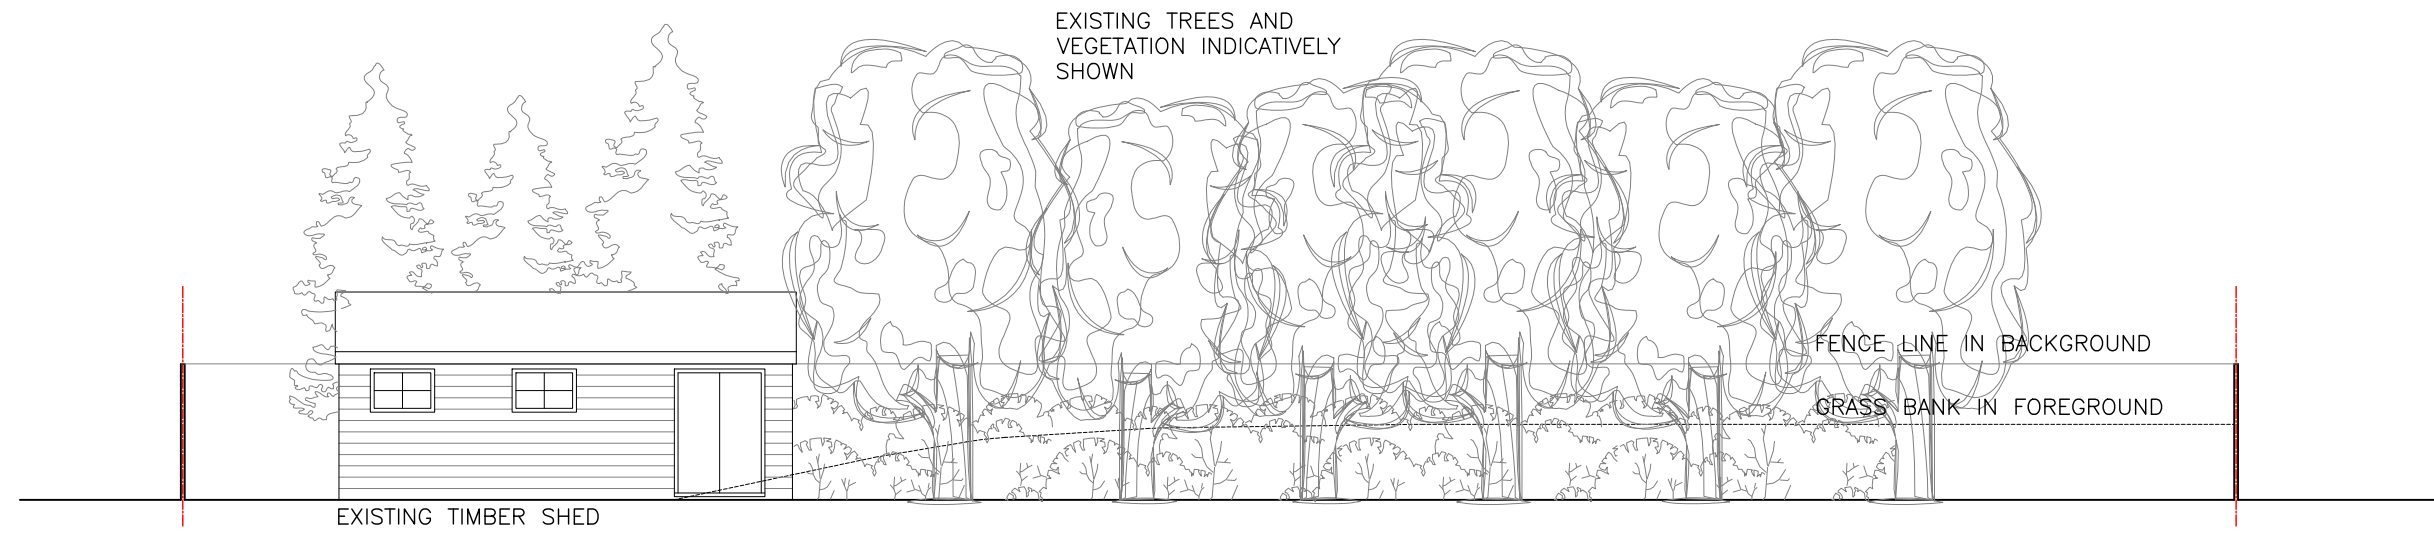


03 EXISTING SOUTH EAST ELEVATION
1:100 @ A1

EXISTING MATERIALS OF GARDEN SHED


TIMBER CLADDING
TIMBER WINDOW/DOORS
FELT ROOF

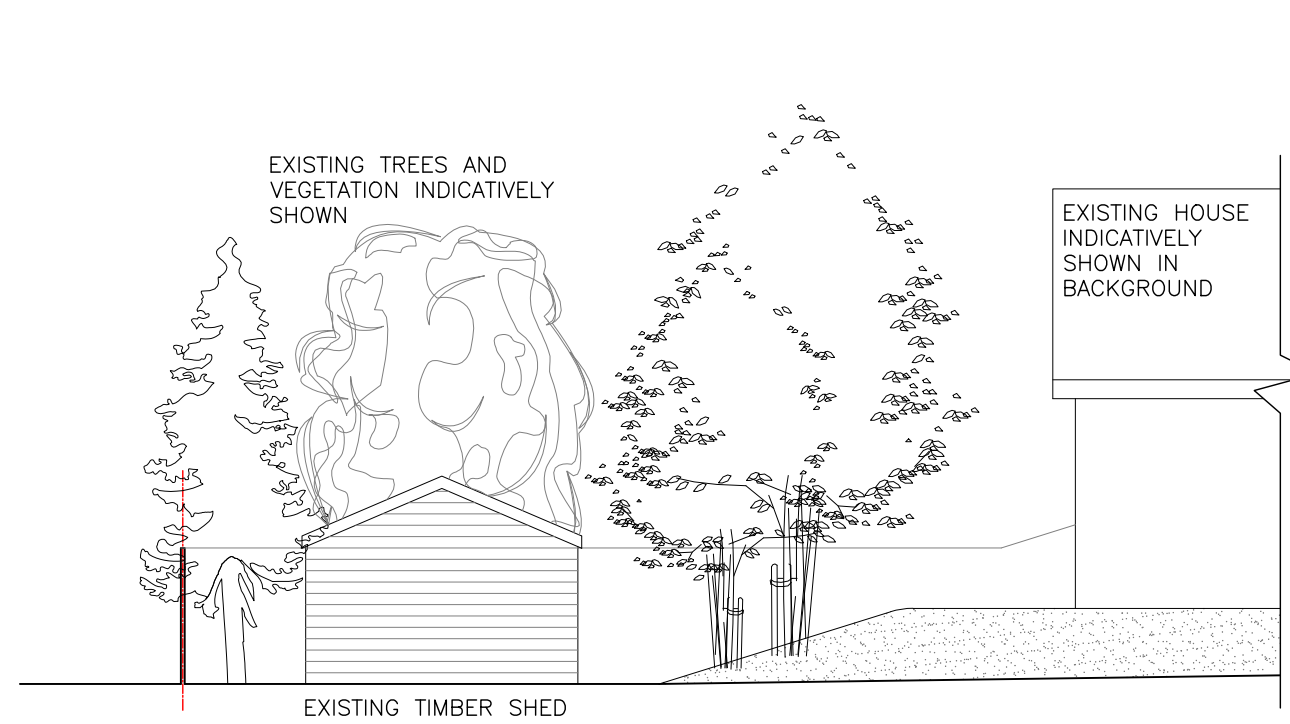

04 EXISTING SOUTH WEST ELEVATION
1:100 @ A1

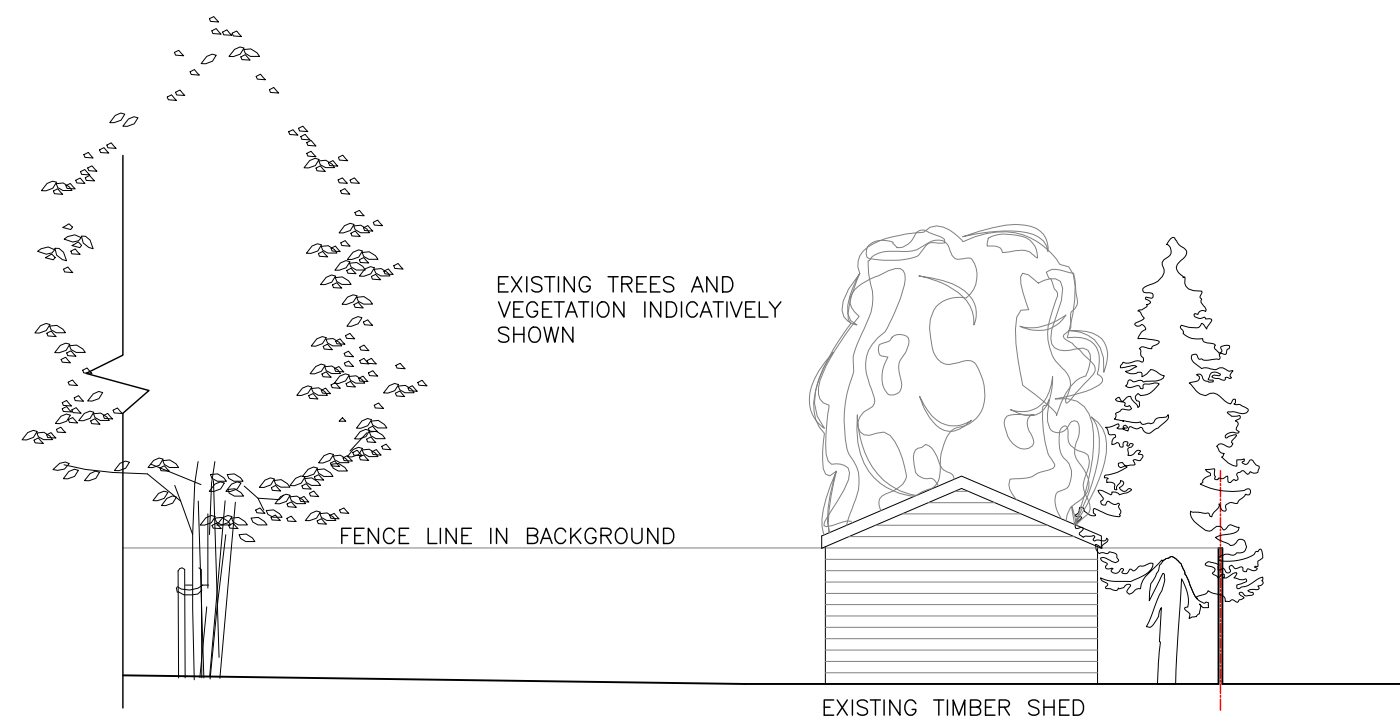

05 EXISTING NORTH EAST ELEVATION
1:100 @ A1

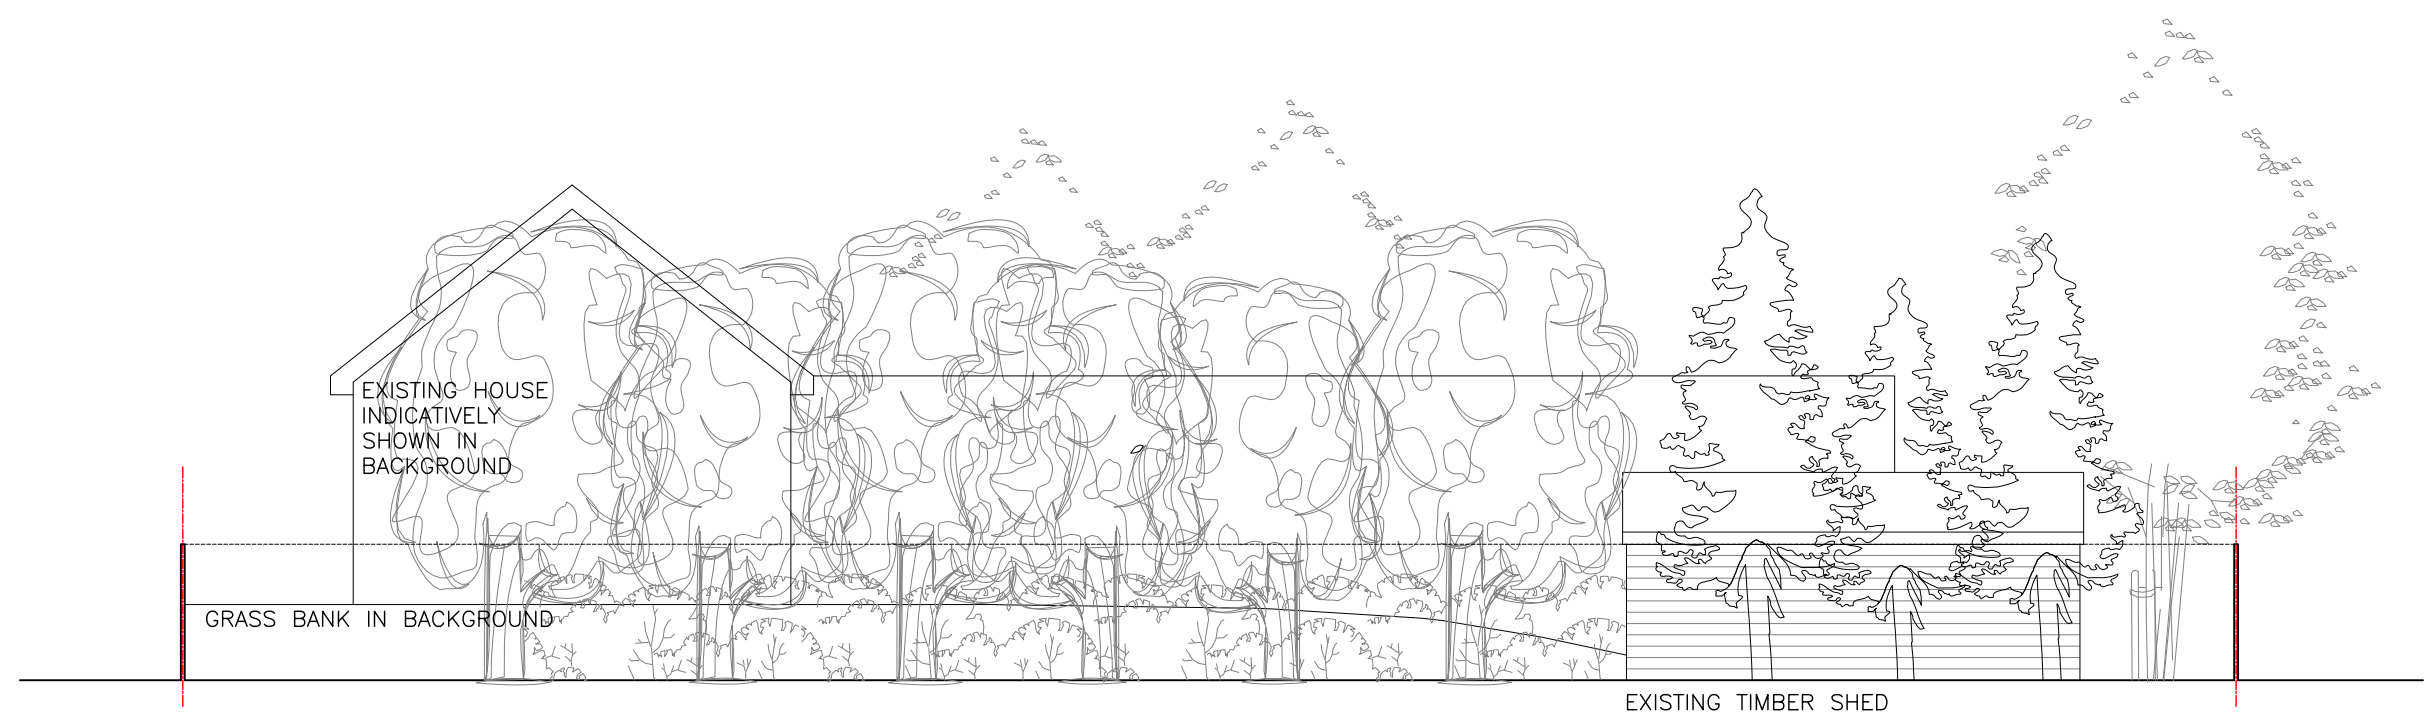

06 EXISTING NORTH WEST ELEVATION
1:100 @ A1

Revisions		
No.	Date	Description
Drawing Status		
FULL HOUSEHOLDER PLANNING APPLICATION		
Client/Project		
Mr T Durey		
Cobb Tree Court		
Meopham		
Kent DA13 0AU		
Drawing Title		
EXISTING PLANS AND ELEVATIONS		
Drawing No.		
A102/P		
Scale		1:100@A1
Revision		-
Project No.		CTC-PA
Date		25/07/2024