


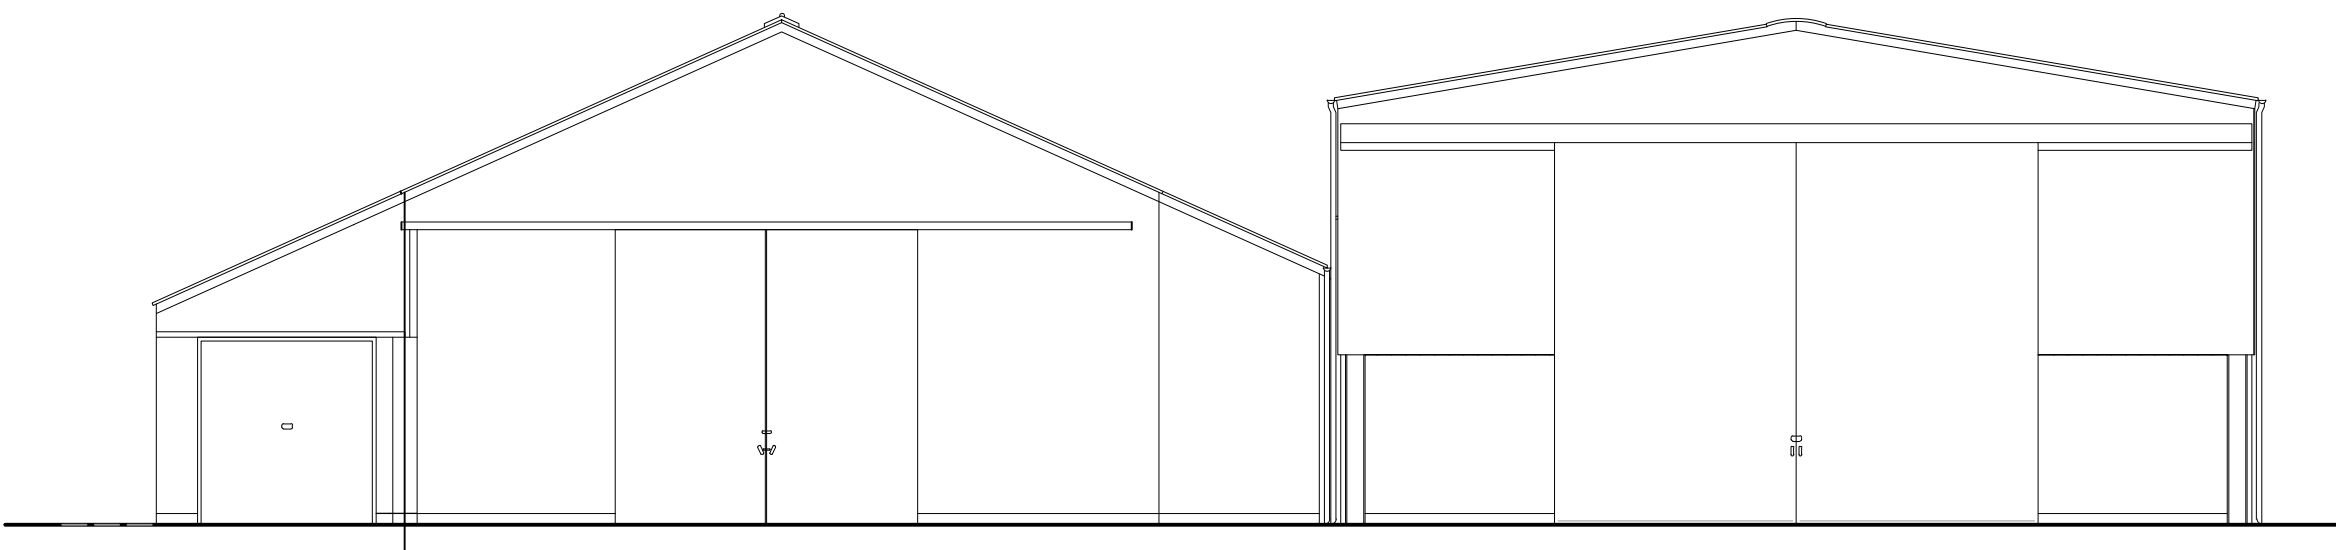


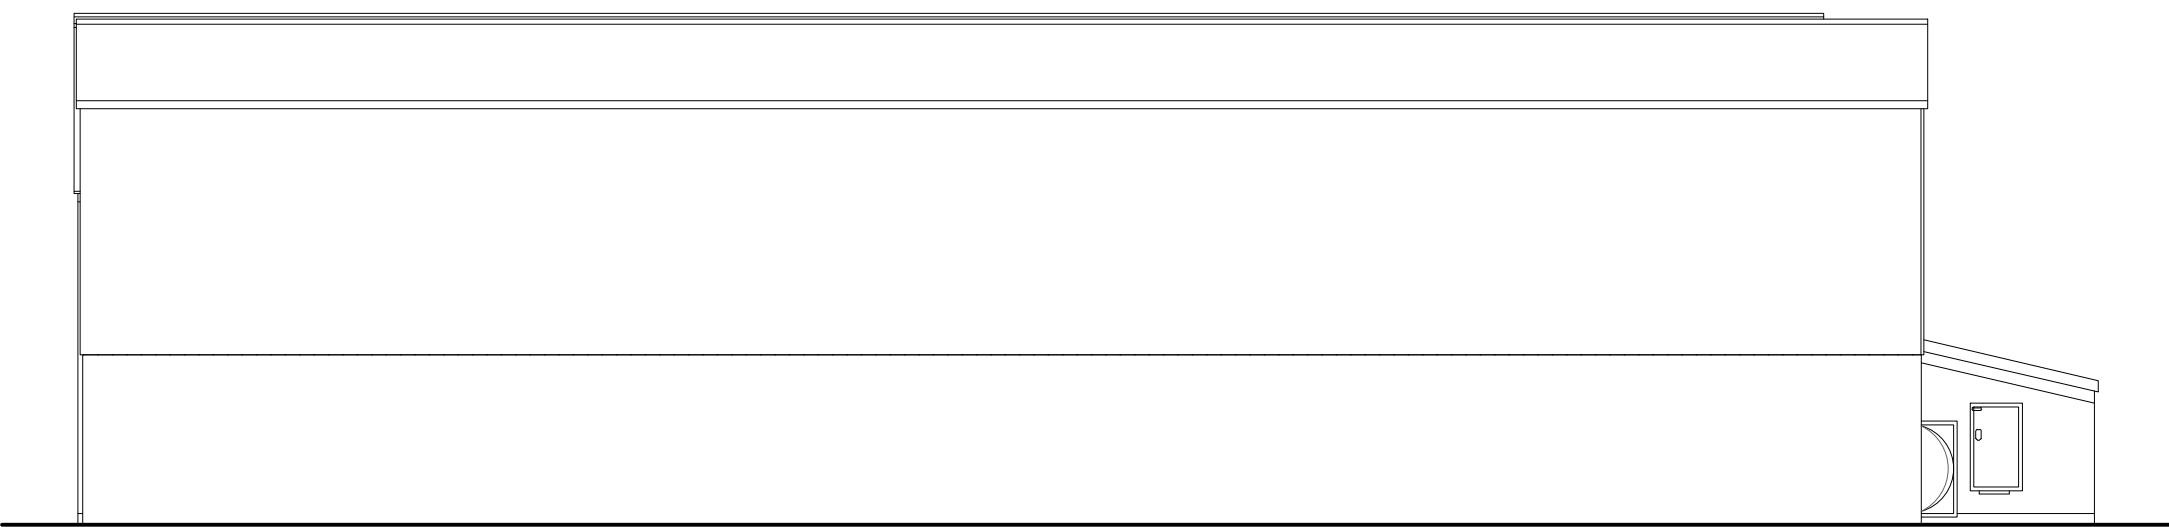


Eastern Elevation

 


North Elevation

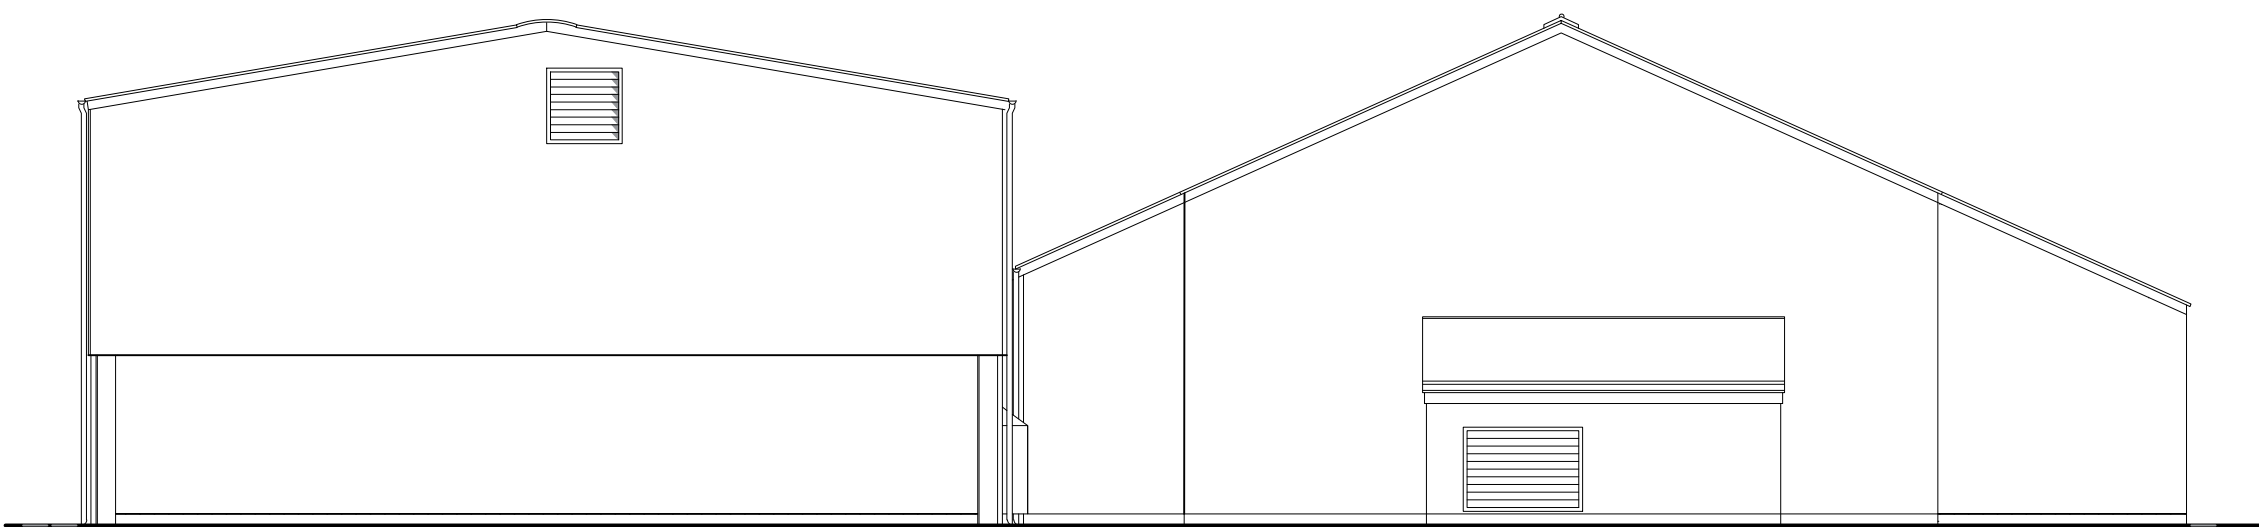


Western Elevation

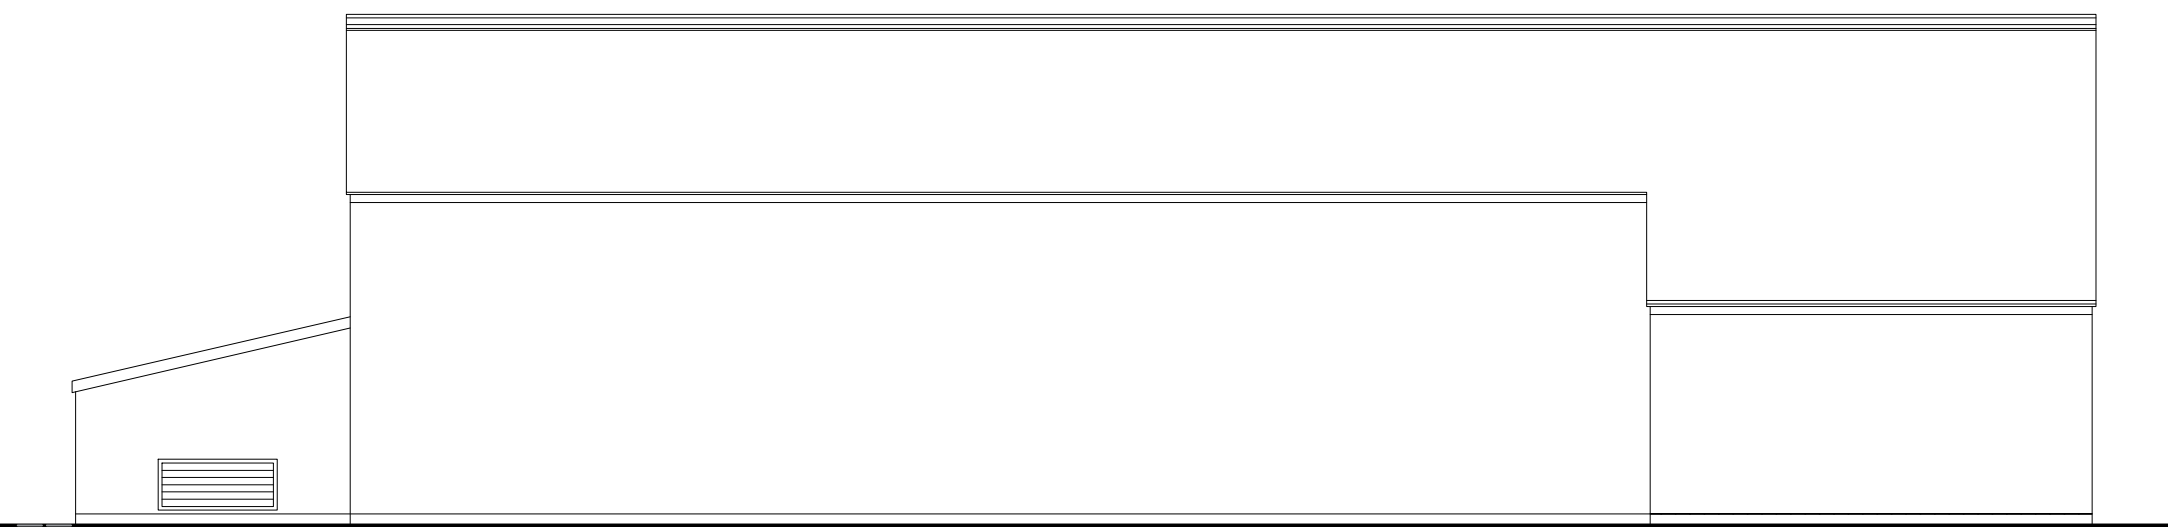

Southern Elevation

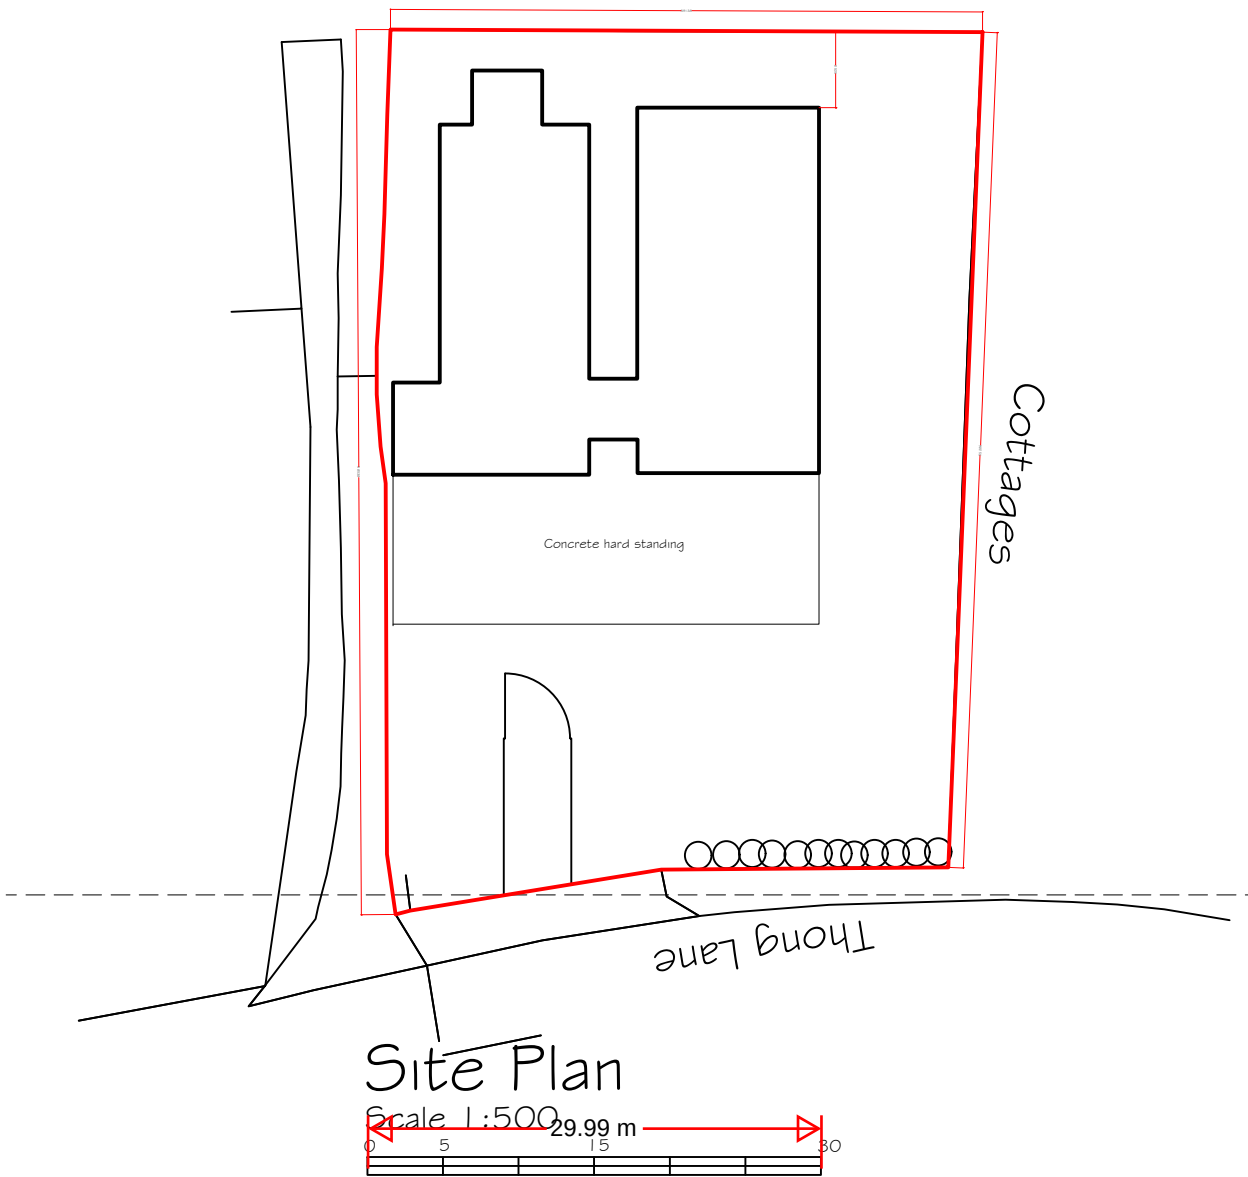

Site Plan

 

Copyright Synergy Planning & Property Consultants Ltd The Office The Larches Rochester Kent ME3 7NQW		
Client		
BB Contractor's		
Address		
Cheynes Farm Barns Thong Lane Gravesend		
Drawing title		
Existing elevations		
Scale		
1:50/1:100/1:200		
Date	November 2023	
Drawing No		Drawn by
23/422/01		